




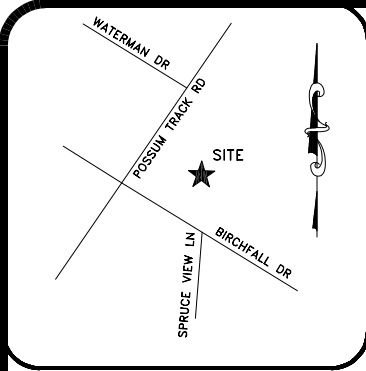

NOTES:
1.ALL DISTANCES ARE HORIZONTAL GROUND DISTANCES IN U.S. SURVEY FEET UNLESS OTHERWISE NOTED.
2.AREAS SHOWN HEREON WERE COMPUTED USING THE COORDINATE METHOD.
3.LINES NOT SURVEYED ARE SHOWN AS DASHED LINES FROM INFORMATION REFERENCED ON THE FACE OF THIS PLAT.
4.PROPERTY MAY BE SUBJECT TO ANY/ALL EASEMENTS AND RESTRICTIONS OF RECORD. THIS SURVEY IS A CORRECT REPRESENTATION OF THE LAND PLATTED AND OR DEEDED AND HAS BEEN PREPARED WITHOUT THE BENEFIT OF A TITLE REPORT. A NORTH CAROLINA LICENSED ATTORNEY-AT-LAW SHOULD BE CONSULTED REGARDING CORRECT OWNERSHIP, WIDTH AND LOCATION OF EASEMENTS, AND OTHER TITLE QUESTIONS REVEALED BY TITLE EXAMINATION.
5.THIS PARCEL IS NOT LOCATED WITHIN A FLOOD HAZARD ZONE AS INDICATED ON CID NO. 370368 PANEL 1810, SUFFIX K, WAKE COUNTY WITH AN EFFECTIVE DATE OF 07/19/2022.

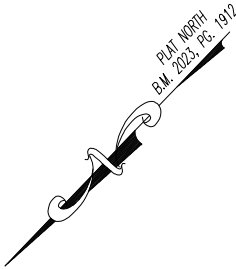

N/F
VEERAINDAR GOLI
D.B. 14233, PAGE 419.
PIN:1810-22-5655

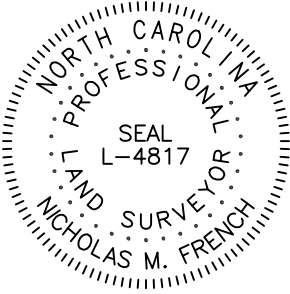

THIS EXHIBIT MAP IS OF AN EXISTING PARCEL OR PARCELS OF LAND AND DOES NOT CREATE A NEW STREET OR CHANGE AN EXISTING STREET.

PRELIMINARY
NICHOLAS M. FRENCH, PLS L-4817 DATE

THIS MAP IS ONLY INTENDED FOR THE PARTIES AND PURPOSES SHOWN. THIS MAP IS NOT FOR RECORDATION. NO TITLE REPORT PROVIDED.

THIS MAP MAY NOT BE A CERTIFIED SURVEY AND HAS NOT BEEN REVIEWED BY A LOCAL GOVERNMENT AGENCY FOR COMPLIANCE WITH ANY APPLICABLE LAND DEVELOPMENT REGULATIONS AND HAS NOT BEEN REVIEWED FOR COMPLIANCE WITH RECORDING REQUIREMENTS FOR PLATS.



VICINITY MAP (NTS)

LEGEND:

EIP - EXISTING IRON PIPE
EIB - EXISTING IRON BAR
BEIP - BENT IRON PIPE
BEIB - BENT IRON BAR
CM - CONCRETE MONUMENT
NIP - NEW IRON PIPE SET
CATV - CABLE TV BOX
EB - ELECTRIC BOX
TEL - TELEPHONE PEDESTAL
PP - POWER POLE
OHL - OVERHEAD LINE
LP - LIGHT POLE
WM - WATER METER
WV - WATER VALVE
CO - SEWER CLEAN-OUT
SW - SIDEWALK
PO - PORCH
N/F - NOW OR FORMERLY
CYRD - COVERED
CB - CATCH BASIN
EOP - EDGE OF PAVEMENT
BOC - BACK OF CURB

SETBACKS PER:
P.B. 2023, PG. 1912.
FRONT 40'
SIDE 20'
REAR 30'
CORNER 40'

R-80W ZONING

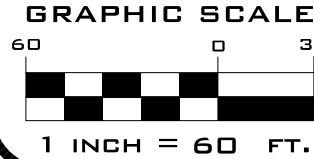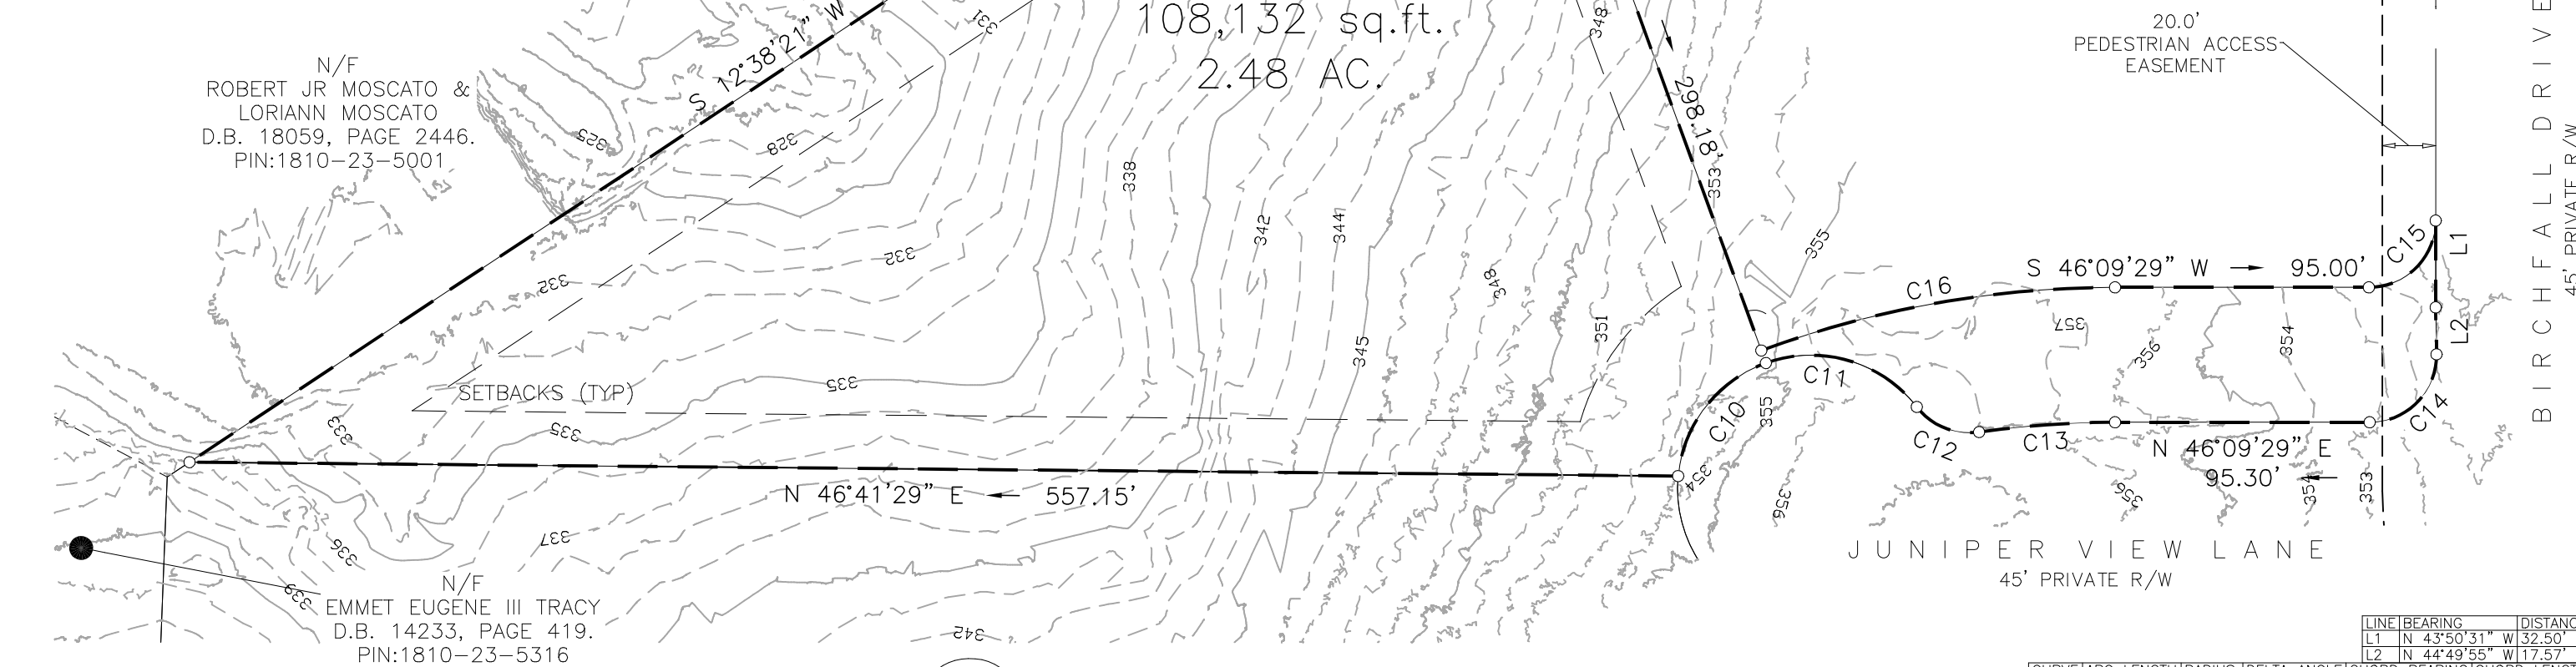

				LINE BEARING	DISTANCE
				L1 N 43°50'31" W	32.50'
				L2 N 44°49'55" W	17.57'
CURVE	ARC LENGTH	RADIUS	DELTA ANGLE	CHORD BEARING	CHORD LENGTH
C10	56.53'	50.00'	64°46'50"	N 06°00'05" W	53.57'
C11	47.71'	50.00'	54°40'18"	S 53°43'29" W	45.92'
C12	26.39'	25.00'	60°28'19"	S 68°08'51" W	25.18'
C13	51.02'	354.50'	8°14'48"	N 42°02'06" E	50.98'
C14	39.70'	25.00'	90°59'24"	N 00°39'47" E	35.66'
C15	39.27'	25.00'	90°00'00"	S 01°09'29" W	35.36'
C16	135.13'	382.50'	20°14'29"	S 36°02'15" W	134.43'

PRELIMINARY

ECLS
PROJECT: BAY LEAF FARM
DRAWN BY: MTH
SURVEYED BY: ECLS
FIELD WORK: 04-23-2026
DWG DATE: 06-04-2026

TOPO SURVEY
FOR
BOST CUSTOM HOMES
6404 JUNIPER VIEW LANE
LOT 4 BAY LEAF FARM SUBDIVISION
BARTONS CREEK TWP., WAKE CO., NC
B.M. 2023, PG. 1912 PIN:1810-22-2718

REVISION:

ECLS
GLOBAL, INC.
U.S. VETERAN-OWNED
19 N MCKINLEY ST
COATS, NC 27521
910.897.3257 ECLSGLOBALINC.COM
910.897.2329 (FAX) CO#C-4175