


L-3639
Michael E. Dickerson
10/22/98

WAKE COUNTY, NC 100
LAURA M RIDDICK
REGISTER OF DEEDS
PRESENTED & RECORDED ON
11/17/2008 AT 11:28:39

BOOK: BM2008 PAGE: 02148

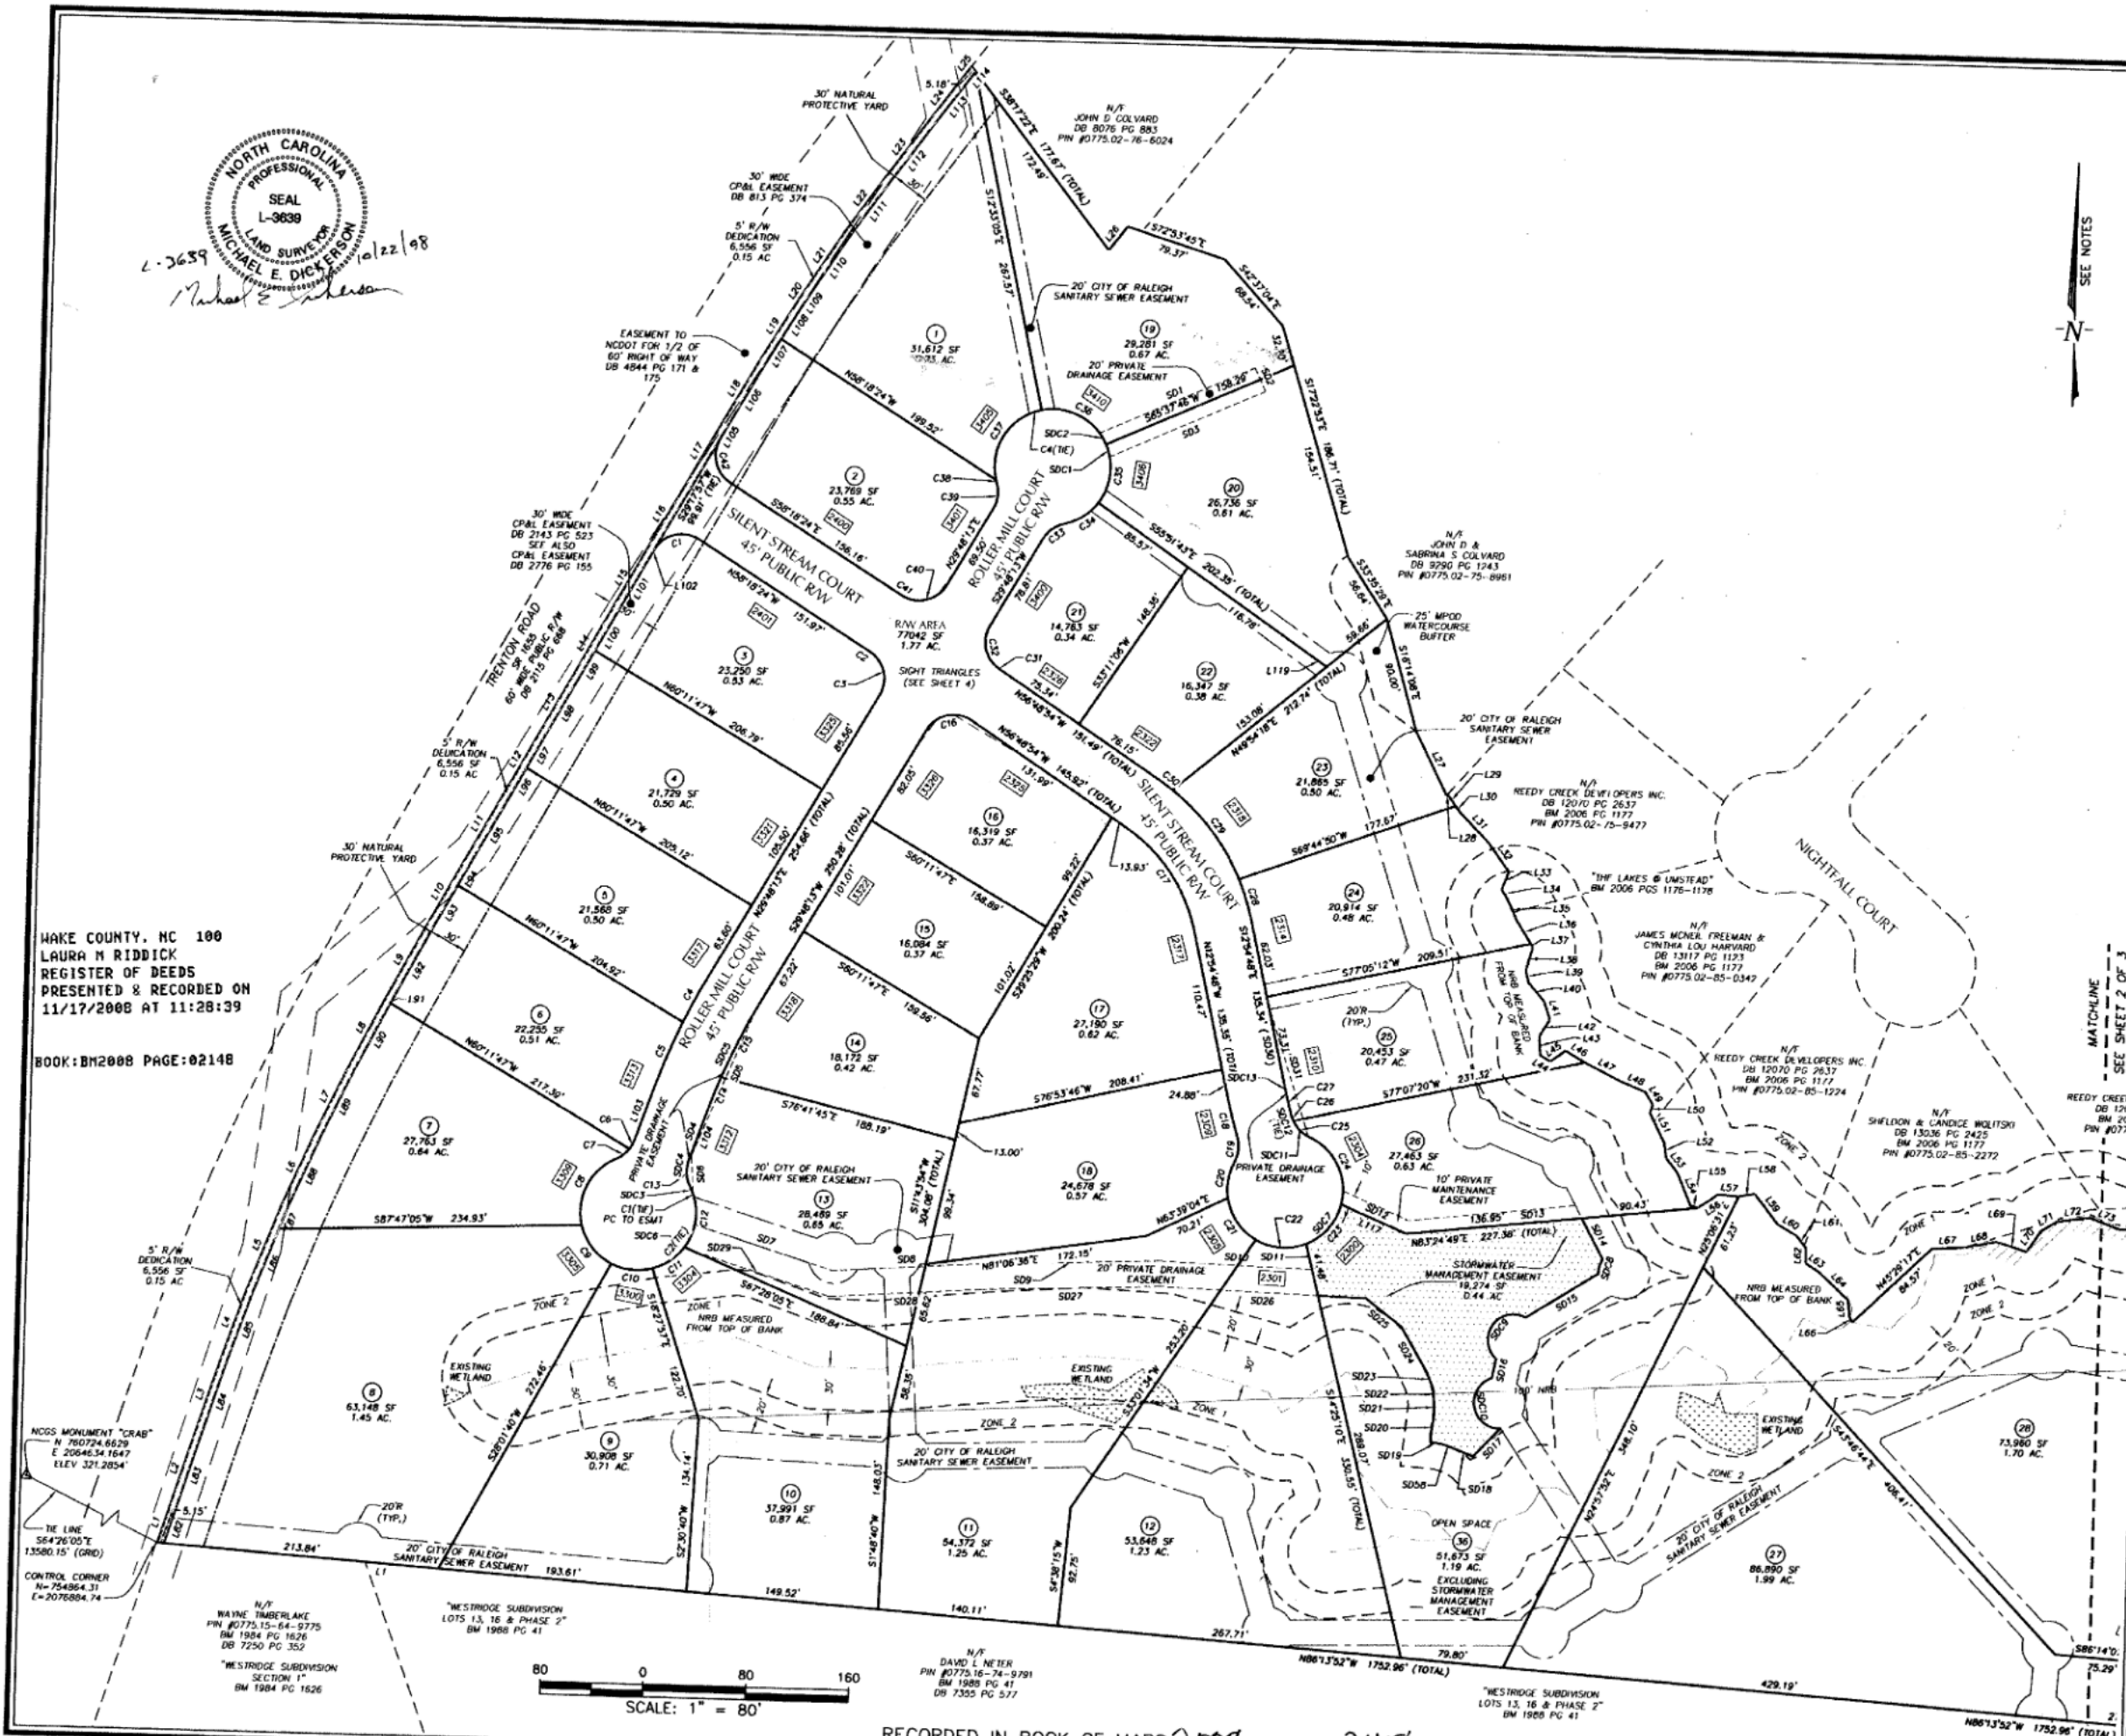

WITHERS & RAVENEL
ENGINEERS | PLANNERS | SURVEYORS

111 Markham Drive, Cary, North Carolina 27511 Tel: 919-469-3340 Fax: 919-467-6008 www.withersravel.com

THE WOODS AT UMSTEAD
OWNER: TRENTON ROAD LLC

CITY OF RALEIGH - CARY TOWNSHIP WAKE COUNTY
SUBDIVISION PLAT

NO.	DATE	DESCRIPTION	BY

DATE:	10/22/08	SCALE:	1" = 80'
DRAWN:	KSD	CHECKED:	MED
SHEET:	2	OF	6
CAD FILE:	BD_08075B		
PROJECT NO:	2050018		

RECORDED IN BOOK OF MAPS 2009, PAGE 2148, WAKE COUNTY.

CASE #S-38-05

RA037987