
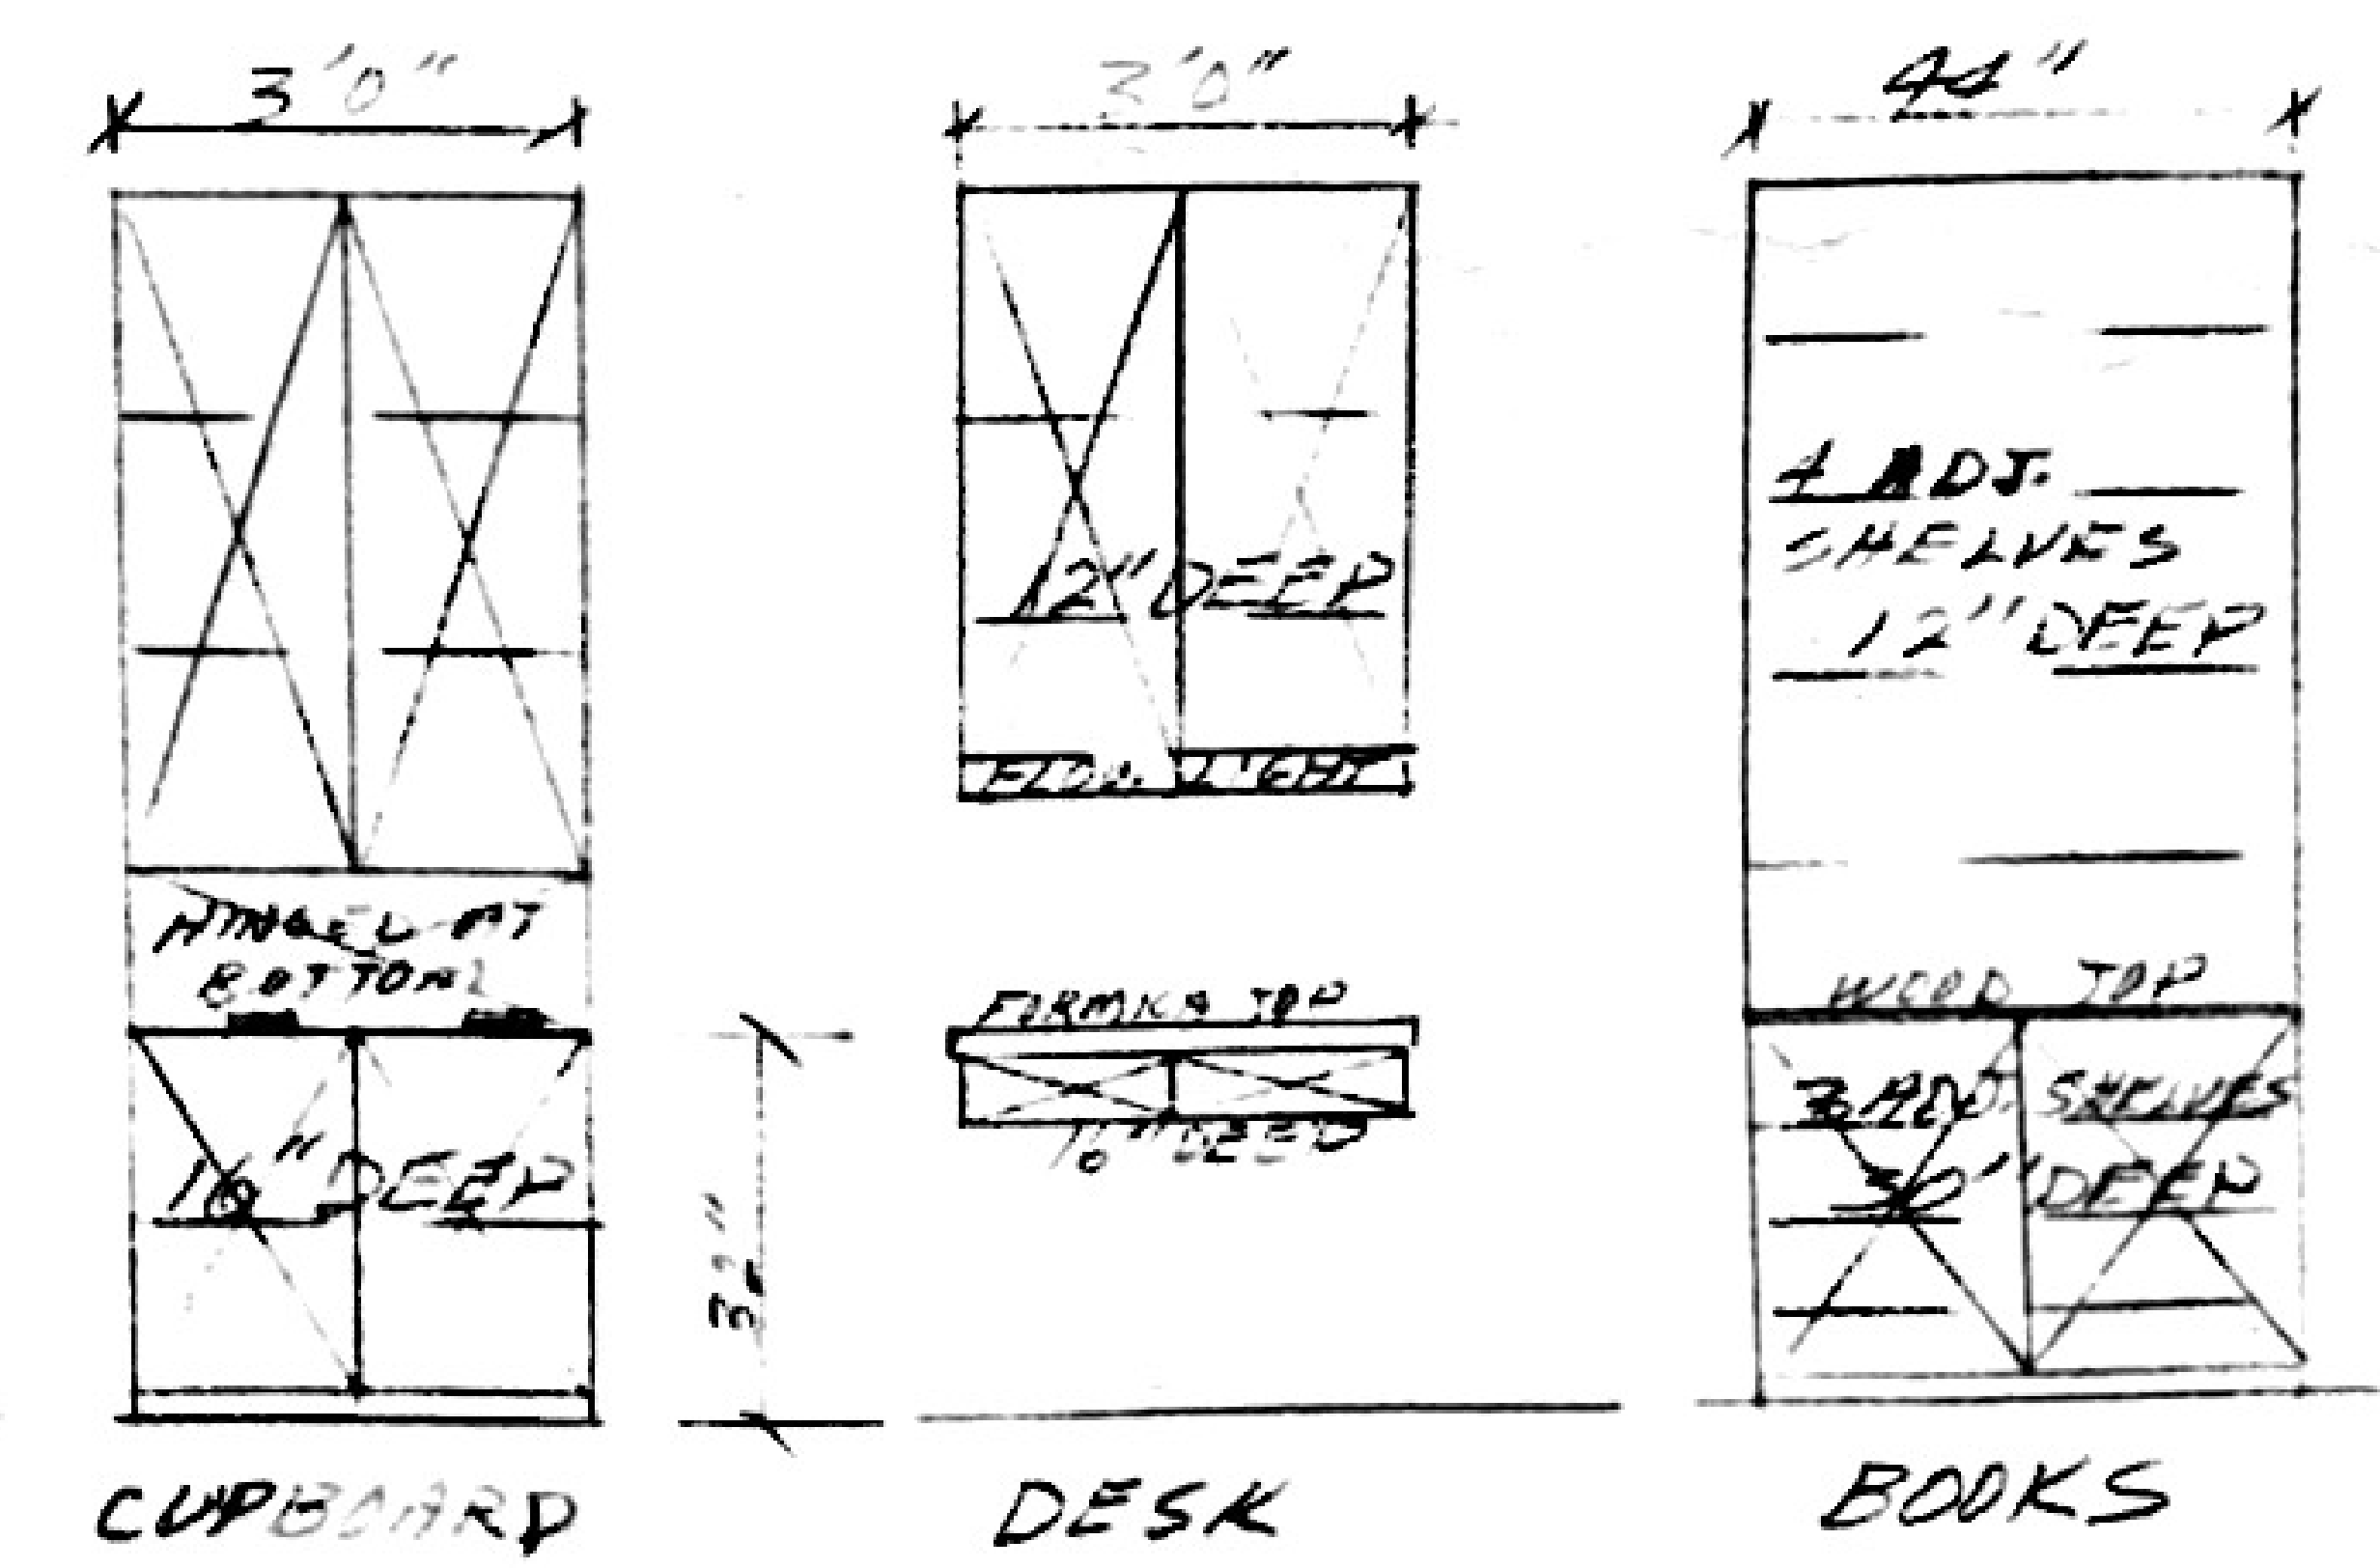
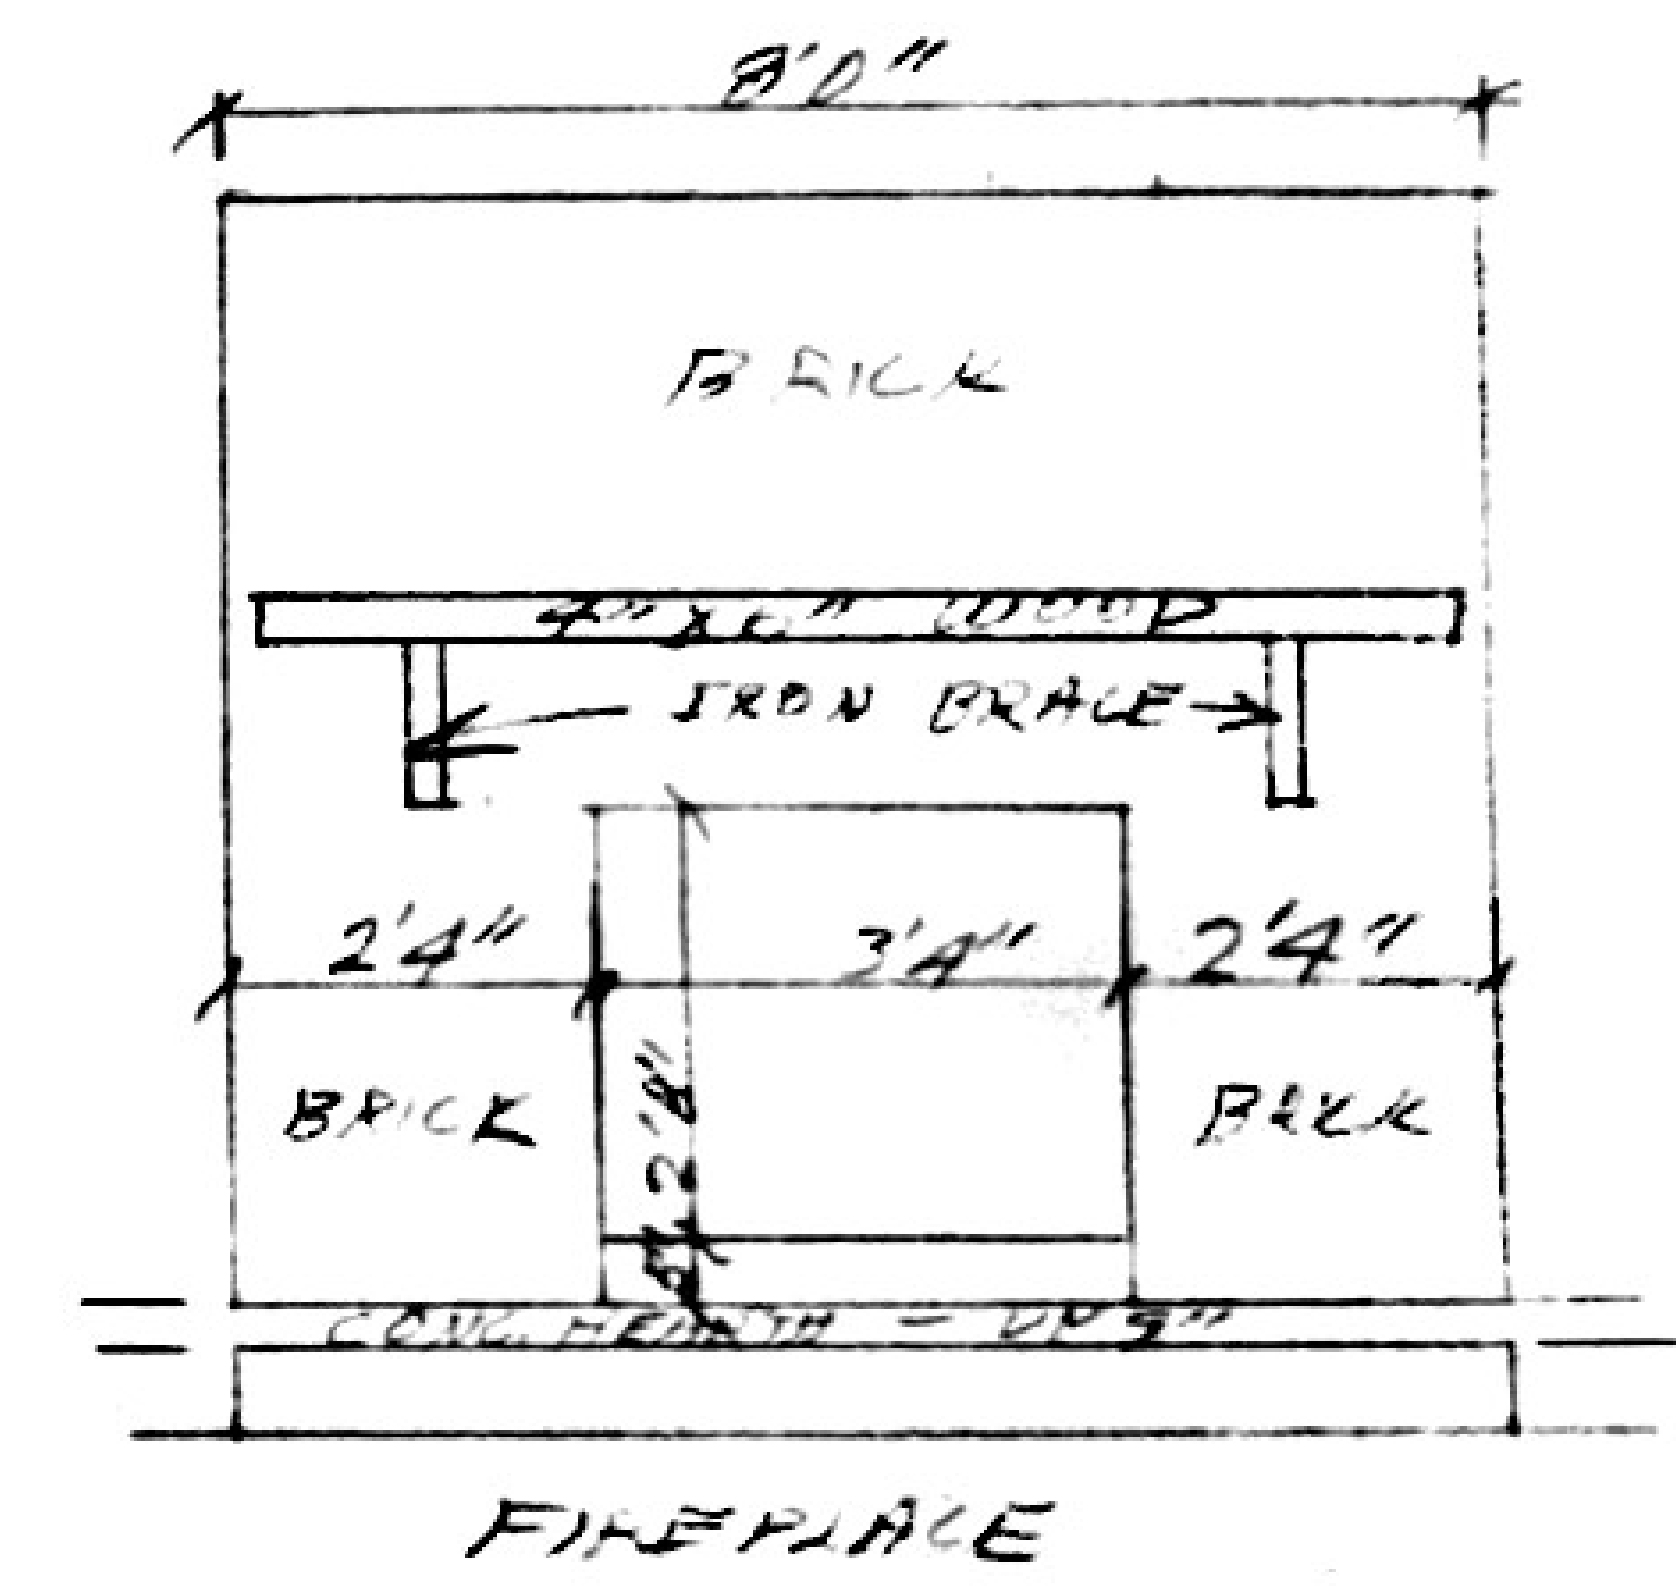
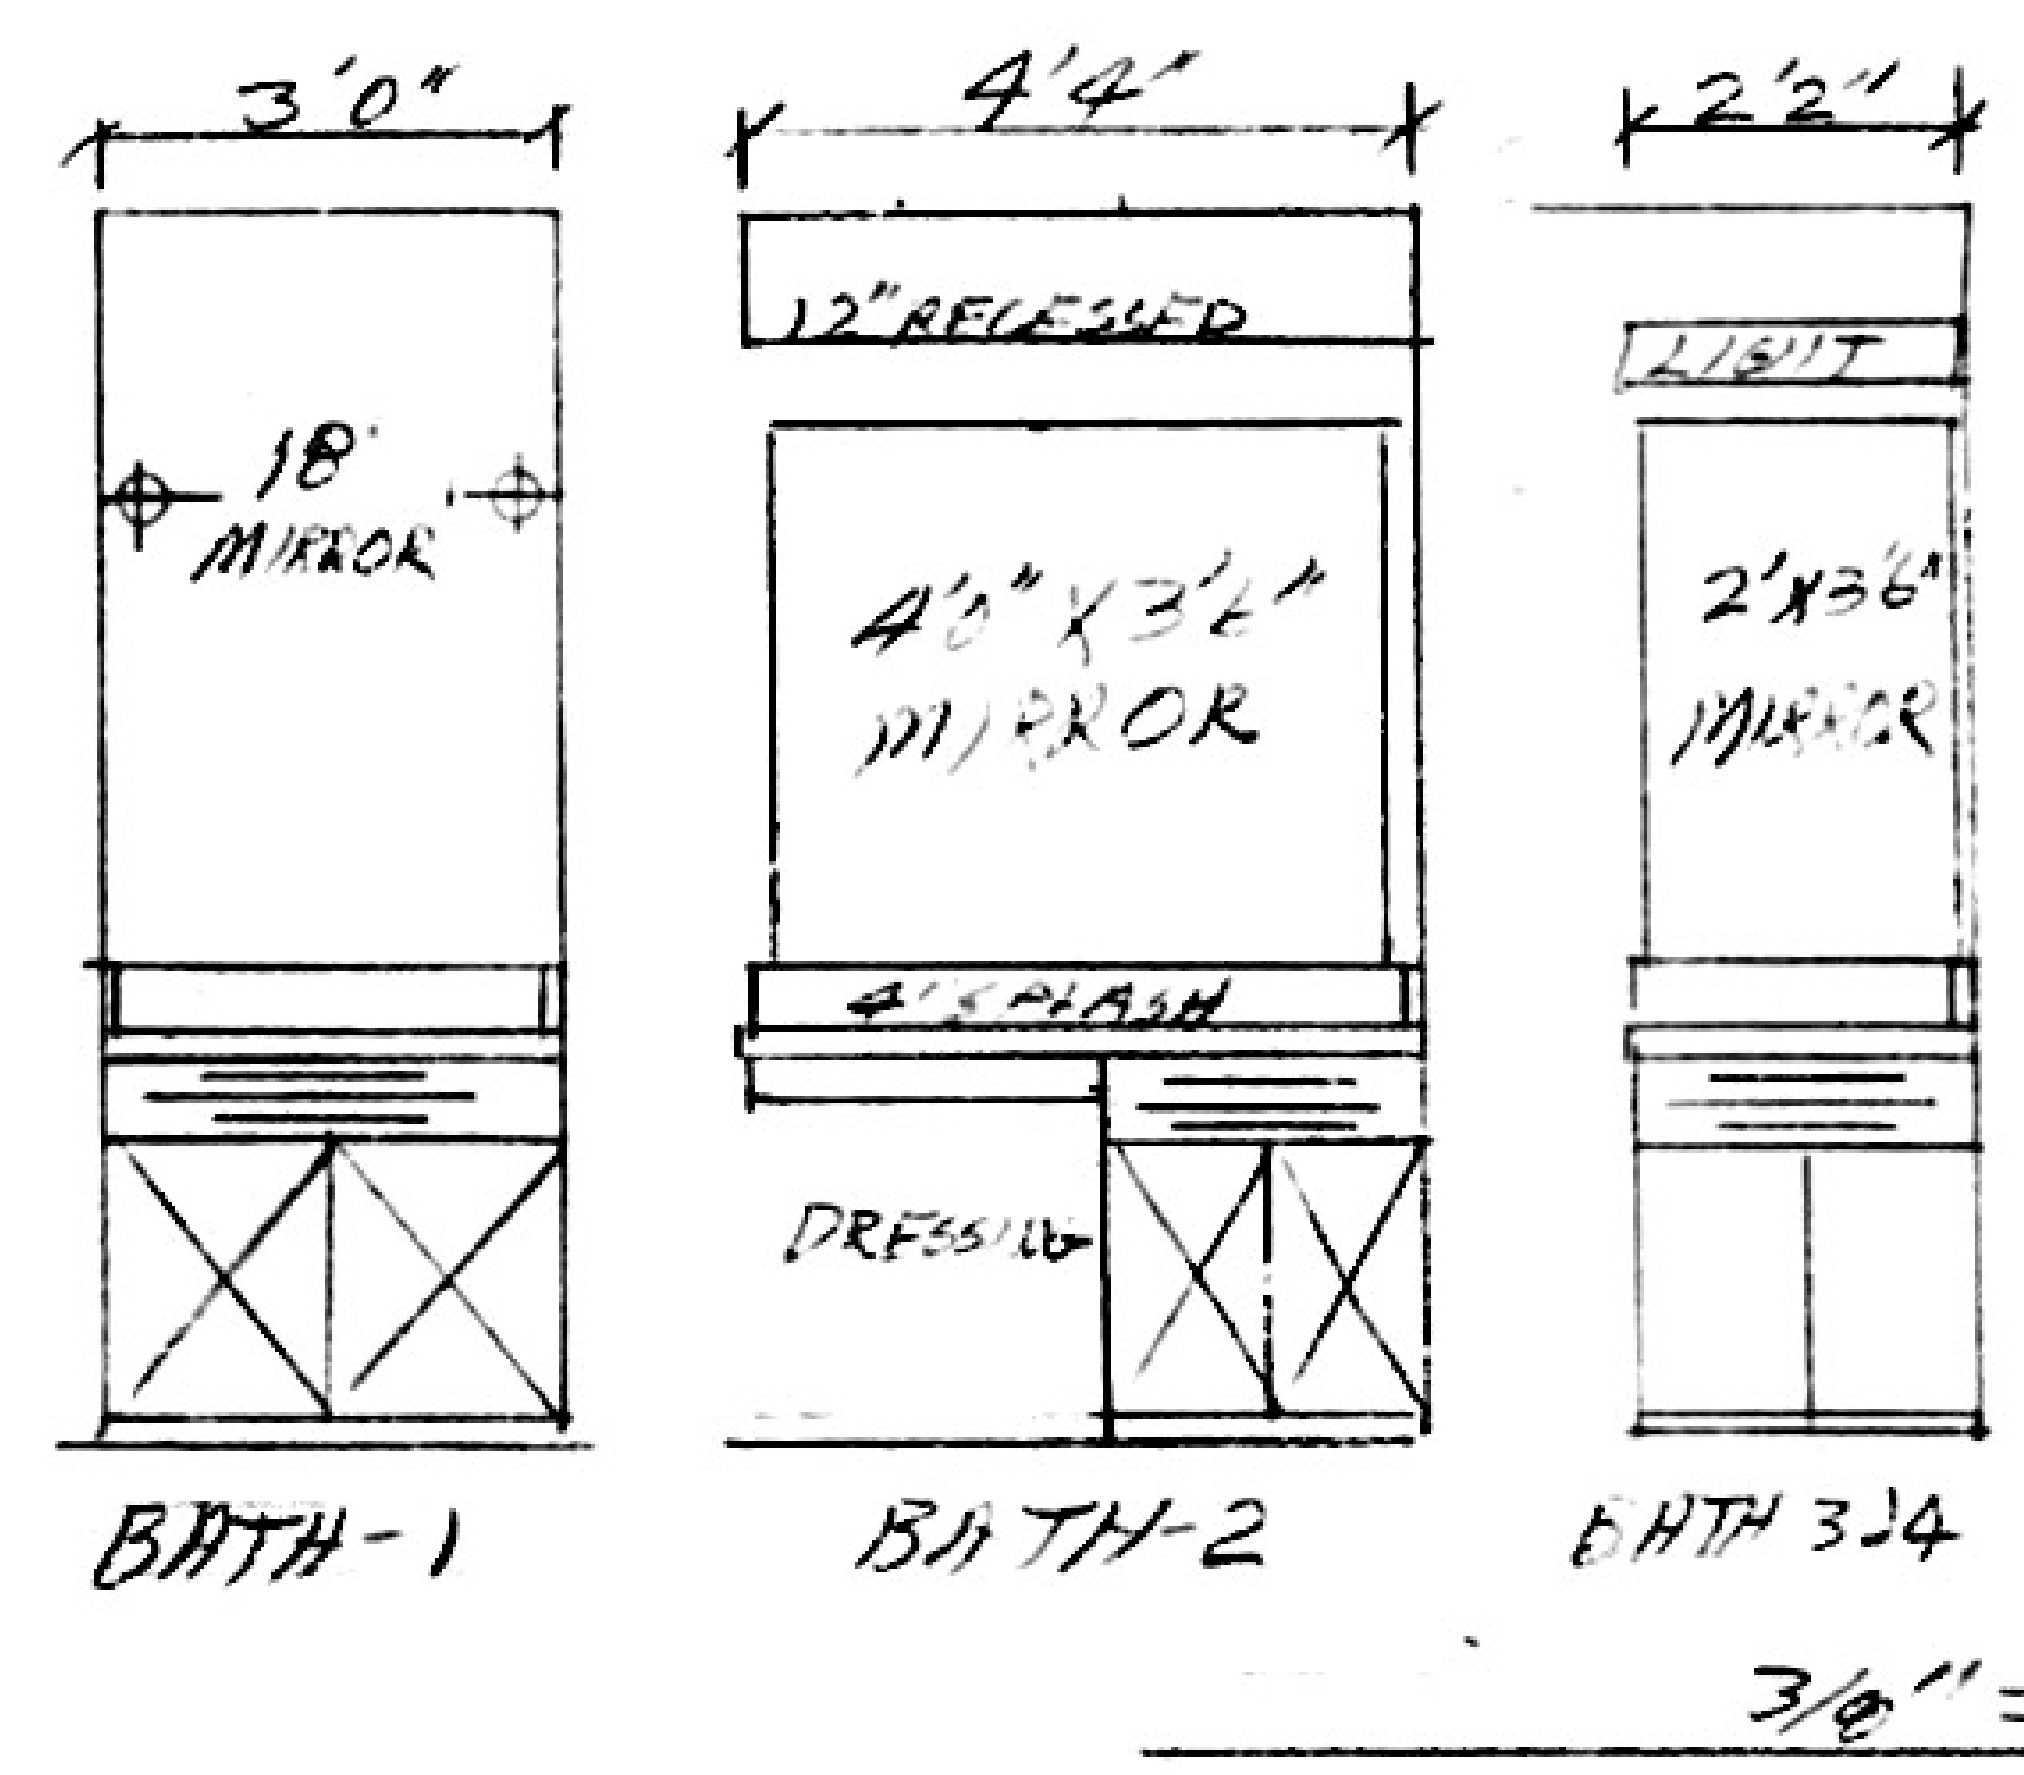
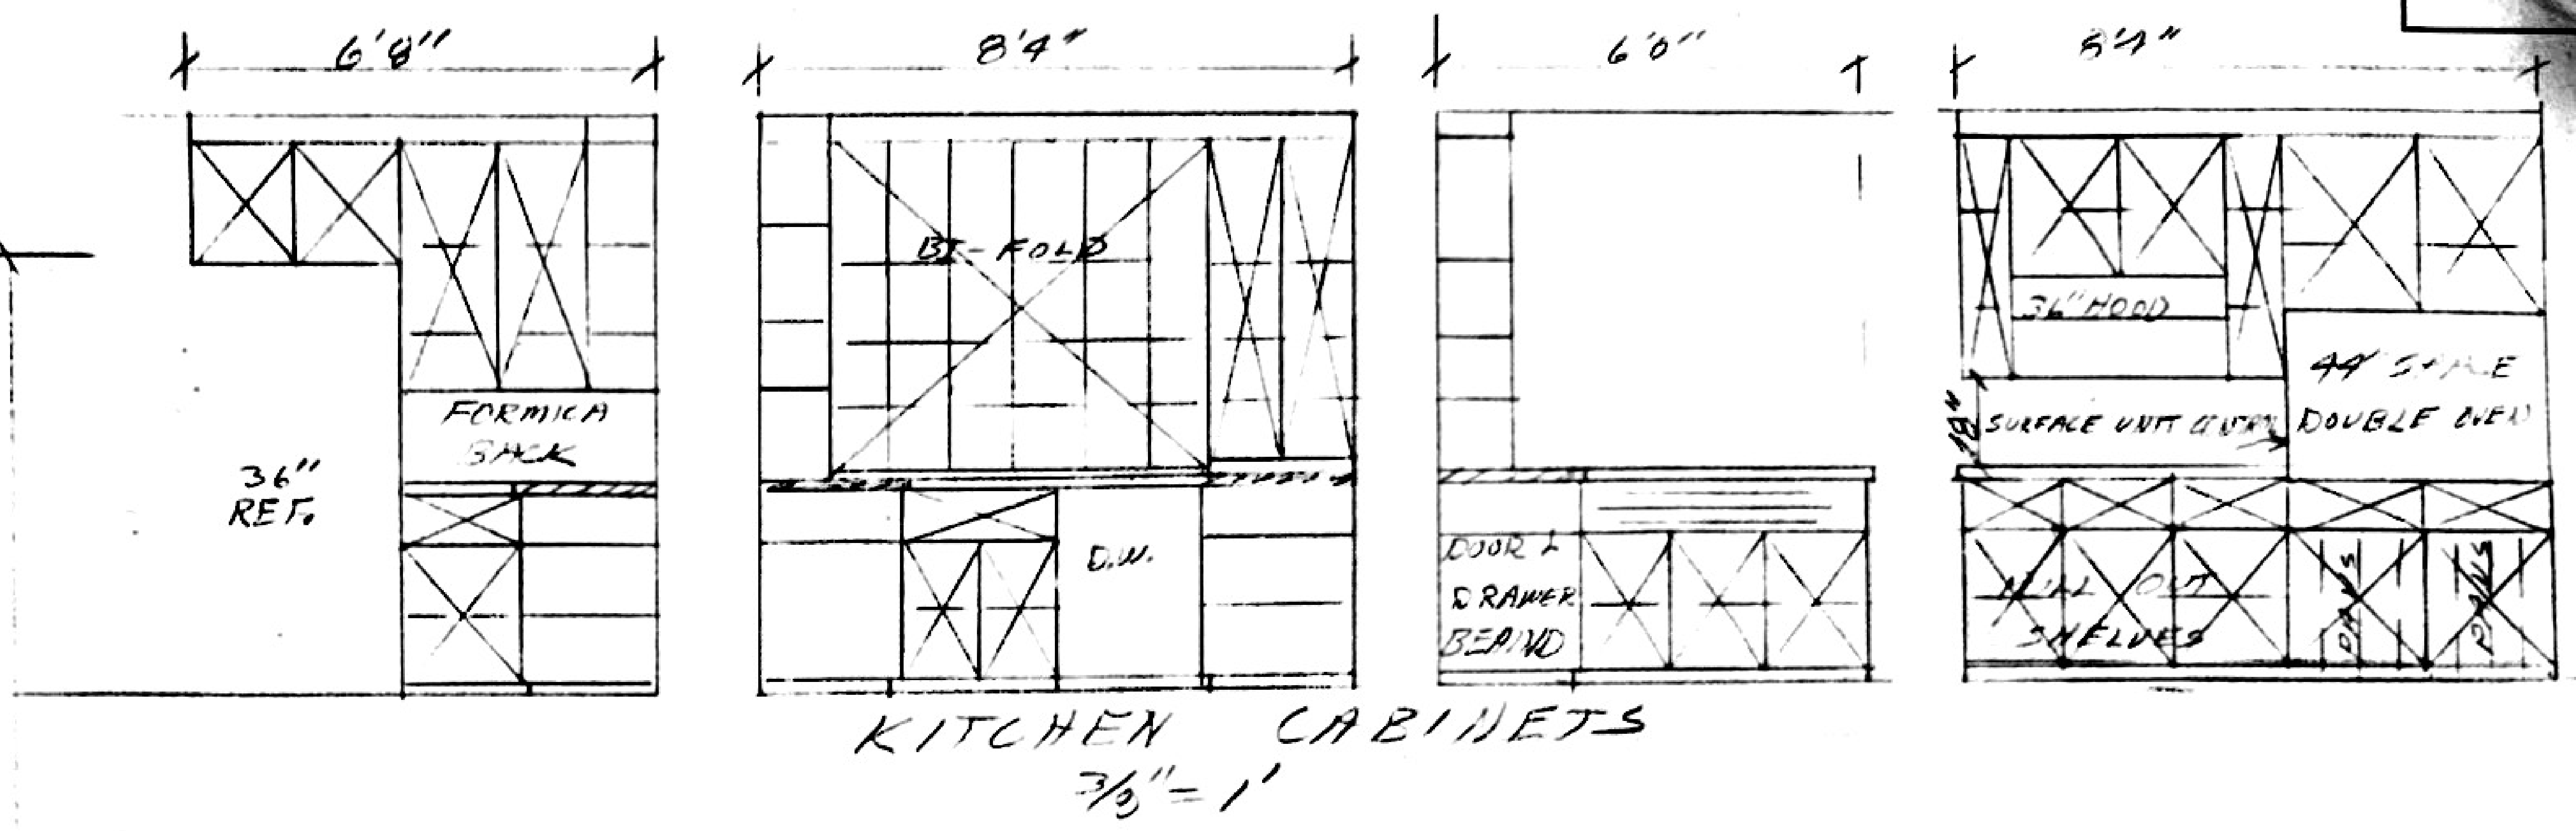


NOTE
 ALL TO BE FINISHED UNLESS
 SPEC. INDICATED OTHERWISE

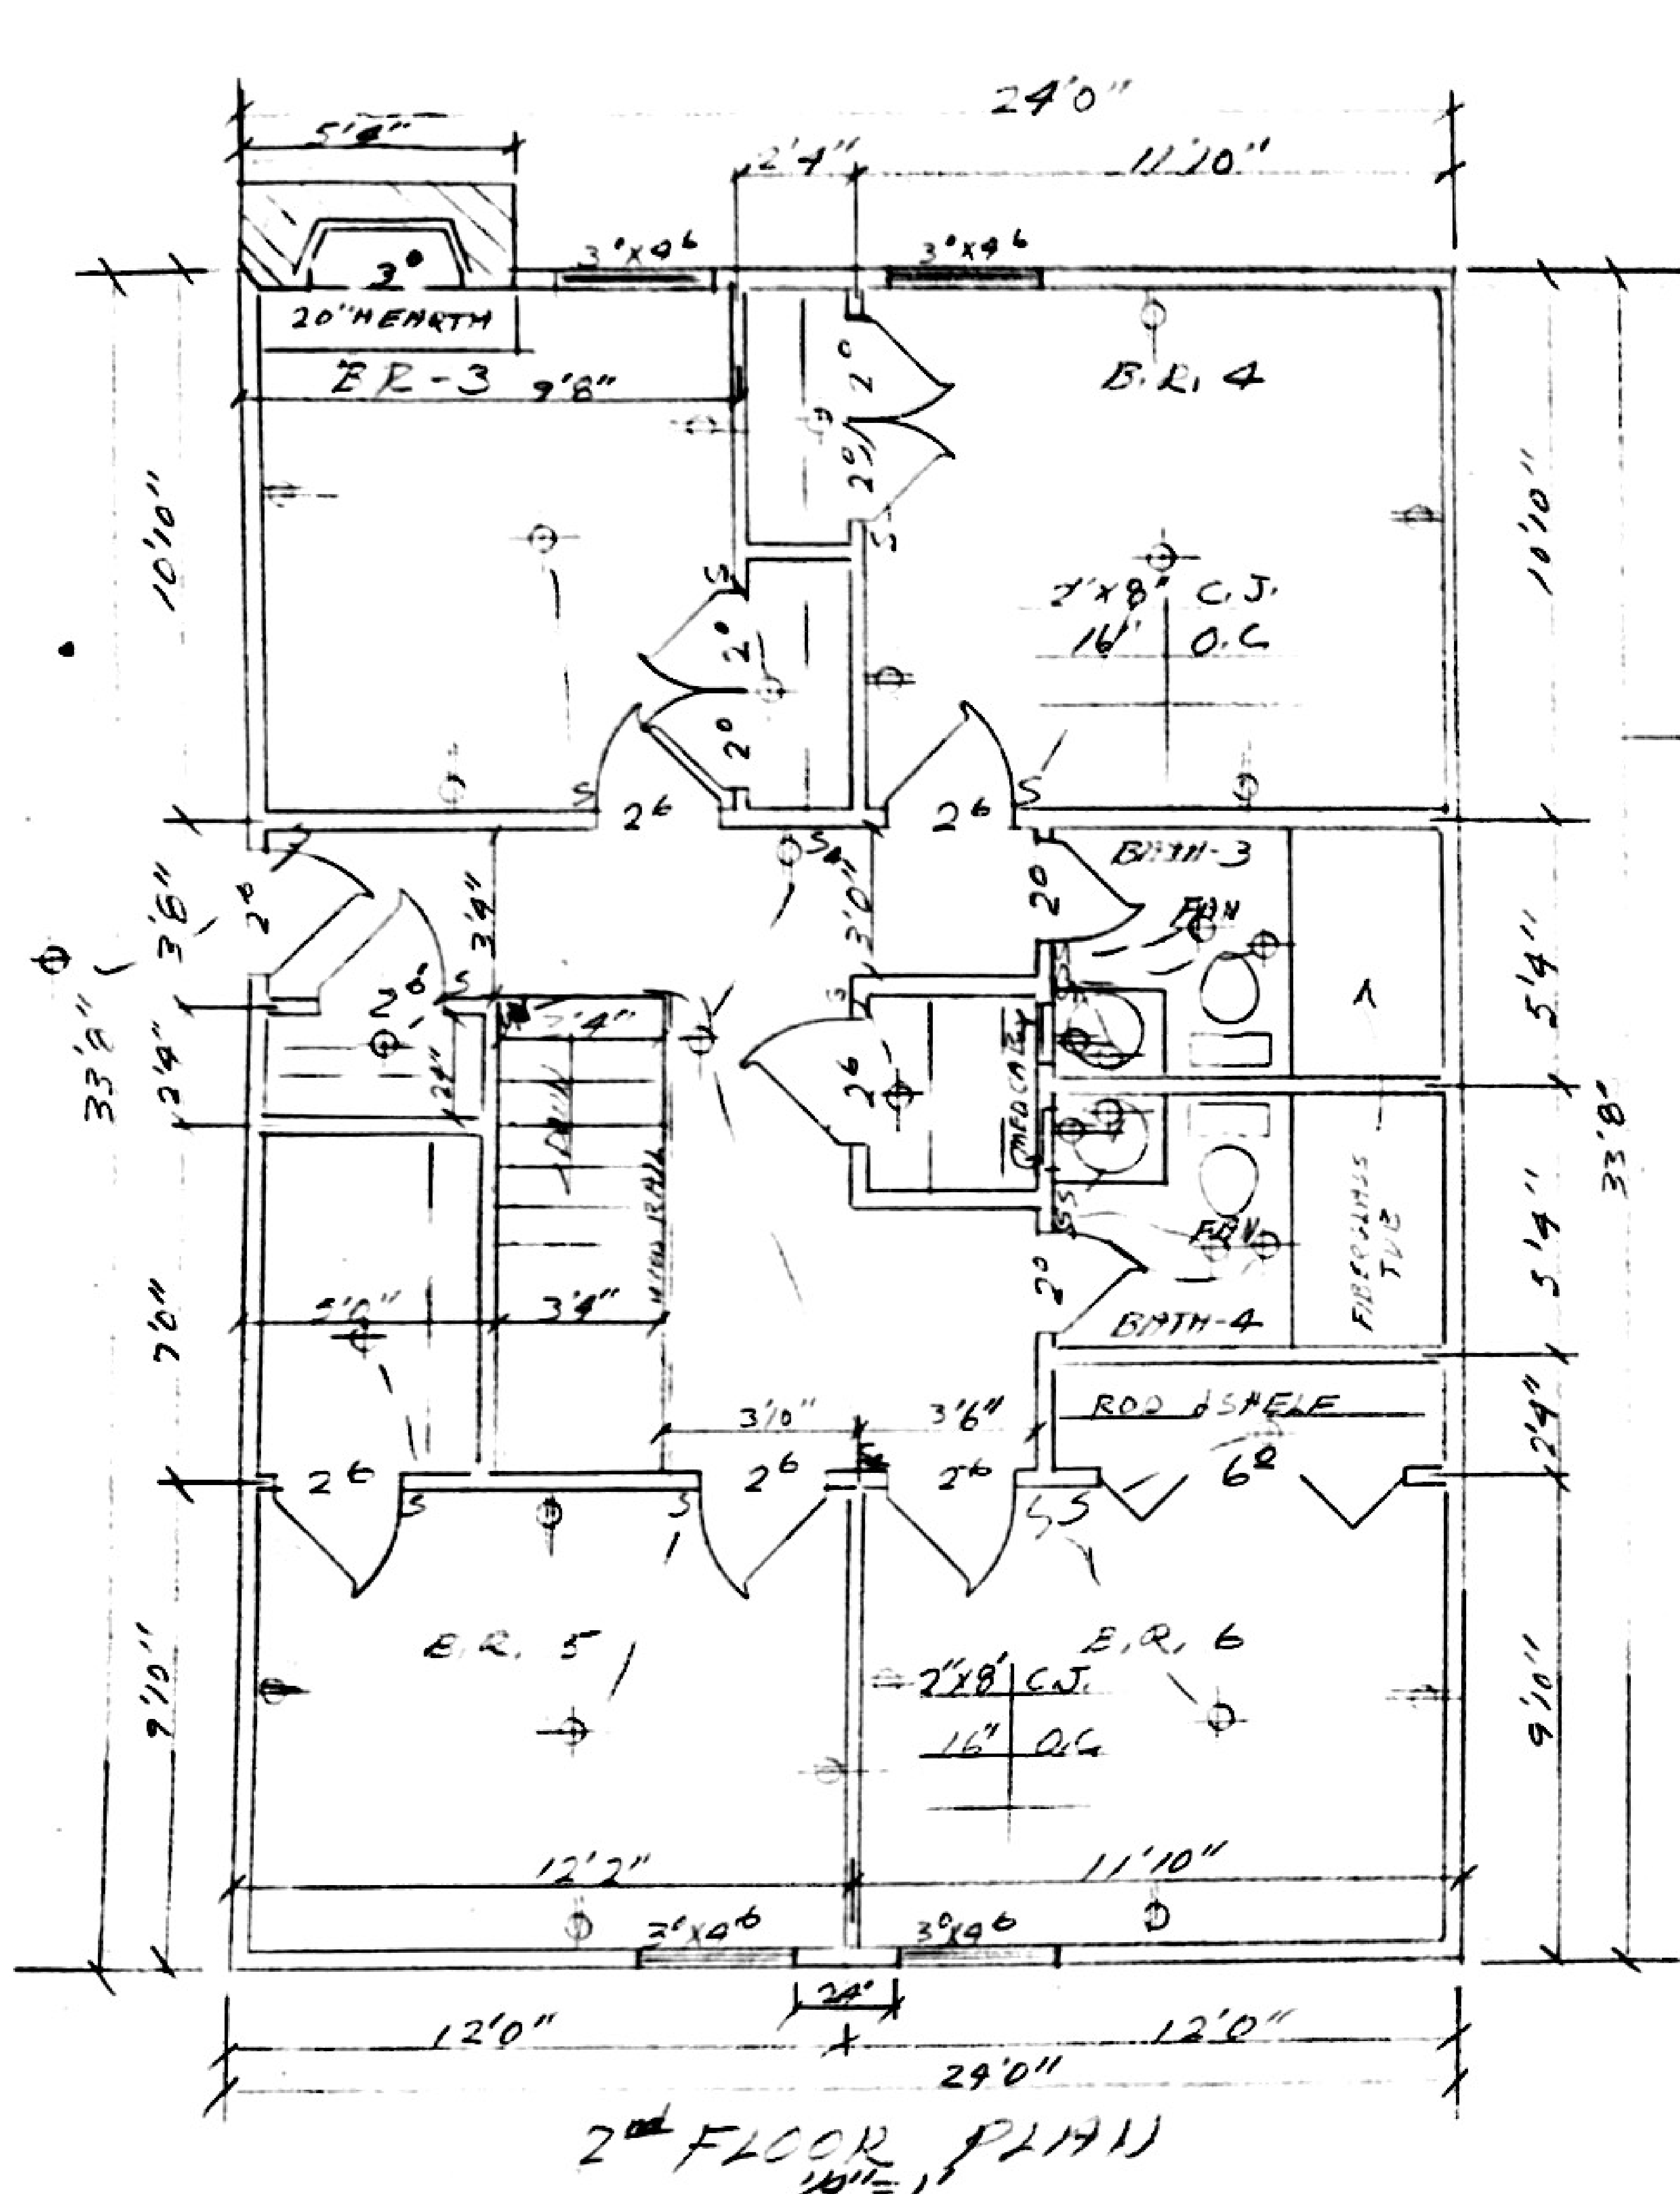

ROOM	FLOOR	WALLS	CEILING	REMARKS
LR & DR	CARPET	SHEETROCK	STIPLED	DR-CHAIR RAIL & WAINSCOT
ENTRY	VINYL	"	"	CONCOURSE 4091
KITCHEN	"	"	"	"
UTILITY	"	"	"	"
DEN & BREAK.	CARPET	PANELING	"	PLYWOOD STORE
GARAGE	CONC.	CEMENTROCK	SHEETROCK	4 Quartz Heaters
BASEMENT	"	UNFINISHED	UNFINISHED	4' GRAVEL 2 1/2" MIN. FOL. UNDER CONC.
BATHS	CERAMIC	SHEETROCK	SHEETROCK	WALLTEX PAPER
BR 1 & 2	CARPET	"	STIPLED	"
BR 3, 4, 5 & 6	OAK	"	"	"
STAIRS	CARPET	"	"	"

MR & MRS. D. GROSS

SCALE: 1/4" = 1'-0"
 DATE: 70

APPROVED BY: [Signature]
 DRAWN BY: [Signature]

LOT 15- RIDGECREST
 RAFFERTY, U.C.

DRAWING NUMBER: 30