



RALEIGH, NC

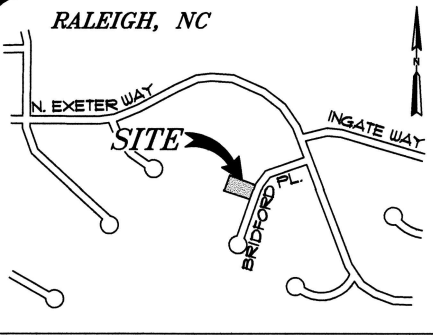

VICINITY MAP

NOT TO SCALE


GRAPHIC SCALE

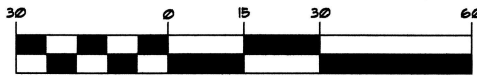

(IN FEET)
1 inch = 30 ft.



N/F
HARRINGTON GROVE
COMMUNITY ASSOC.
DB 6381 PG T54

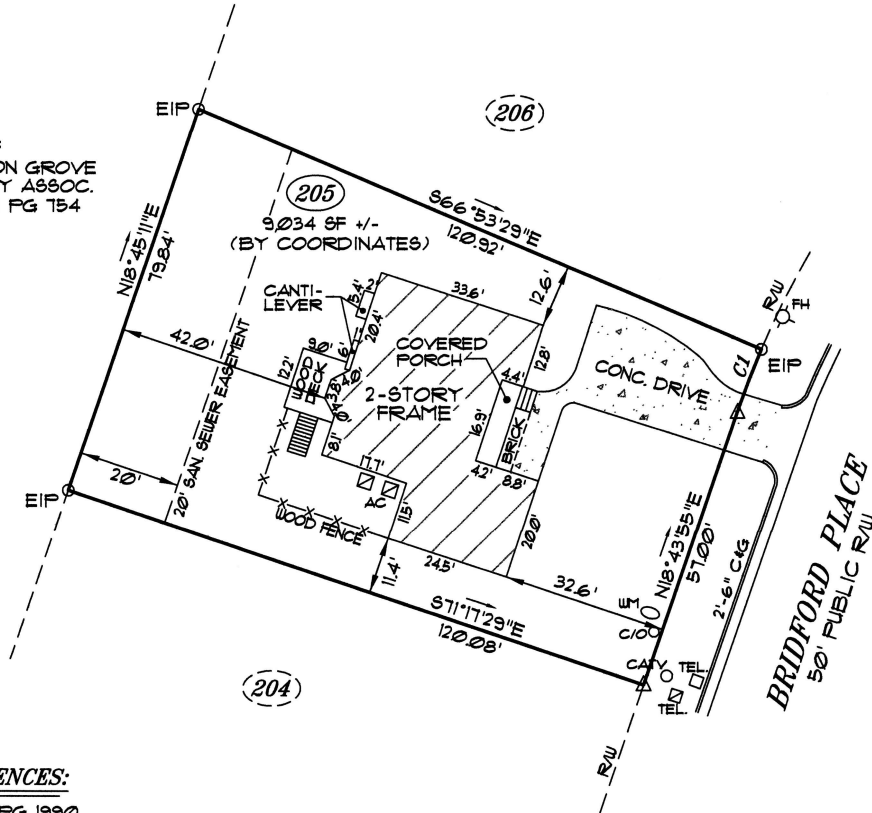

REFERENCES:

DB 18271 PG 1990
BM 1987 PG 833
PIN# 07119-21-1919
ZONING: R-6
BM 1987 PG 833
TIED TO NC GRID

LEGEND:

LINE SURVEYED ———
LINE NOT SURVEYED - - - -
EXISTING IRON PIPE ○
NEW IRON PIPE ●
FENCE — x —
MATHEMATICAL POINT △
OVERHEAD WIRE OHW

CURVE DATA

CURVE	RADIUS	ARC	CHORD	BEARING
CI	179.28'	13.51'	13.51'	N 20°54' 02" E

NOTE: PROPERTY IS NOT LOCATED IN A SPECIAL FLOOD HAZARD AREA AS DETERMINED BY FEMA FLOOD MAP 37200T1900J DATED 5/2/2006.

I, ERIC L. THOMPSON PLS, CERTIFY THAT THIS MAP WAS DRAWN UNDER MY SUPERVISION FROM AN ACTUAL SURVEY MADE UNDER MY SUPERVISION; THAT THE DEED DESCRIPTIONS AND PLATS FOR THIS PROPERTY ARE LISTED HEREON UNDER "REFERENCES"; THAT THE BOUNDARIES NOT SURVEYED ARE CLEARLY INDICATED, AND ARE DRAWN FROM INFORMATION SOURCES LISTED UNDER "REFERENCES"; THAT THE RATIO OF PRECISION AS CALCULATED IS 1:10,000 OR GREATER; THAT THIS PLAT WAS PREPARED IN ACCORDANCE WITH G.S. 47-30 AS AMENDED. WITNESS MY ORIGINAL SIGNATURE, LICENSE NUMBER AND SEAL THIS 11th DAY OF APRIL, 2022.

Eric L. Thompson

L-4015

DATE OF SURVEY:
4/10/2022

SURVEYED:
JKS

DRAWN:
ELT

CHECKED:
ELT

SCALE:
1"=30'

JOB NO.

PROPERTY SURVEY for:

**WILLIAM TAYLOR &
AMANDA BOORNAZIAN**

LOT 205- THE GLEN AT HARRINGTON GROVE SUBDIVISION
LEESVILLE TOWNSHIP, WAKE COUNTY
5516 BRIDFORD PLACE
RALEIGH, NORTH CAROLINA 27613

ERIC L. THOMPSON & ASSOCIATES, P.C.

CIVIL ENGINEERING & LAND SURVEYING



P.O. BOX 356
MORRISVILLE, NORTH CAROLINA
27560

WWW.ELTAPC.COM

TEL (919) 612-4141
FIRM LIC. No. C-2131