



I, MICHAEL P. GRIFFIN, certify that under my direction and supervision this map was drawn from an actual field survey; that the error of closure of the survey as calculated by coordinates is 1:10,000+; that the area shown herein was calculated by coordinates.
Witness my hand and seal this 8th day of DECEMBER 2014.

WAKE CO. REGISTRY
BM 2014 PGS 891-893

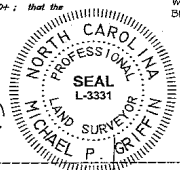

Mike Griffin

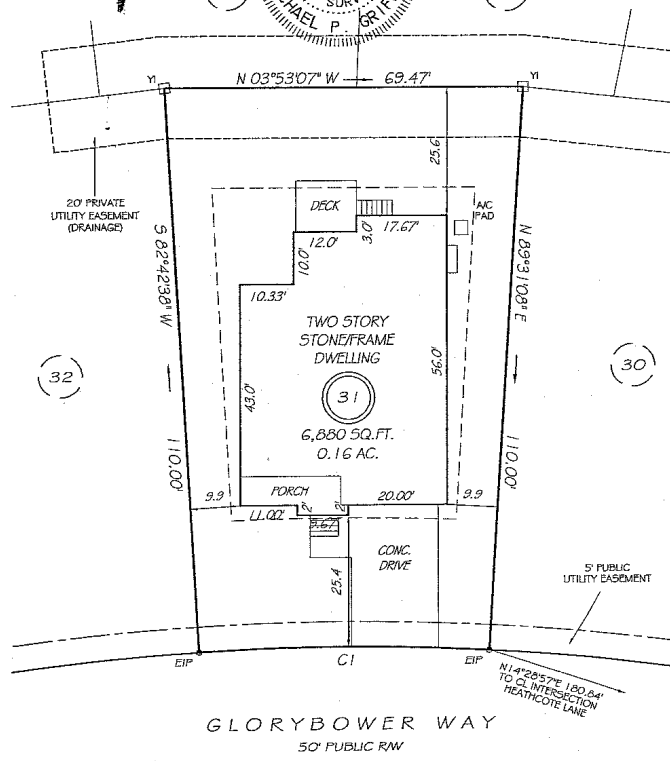


CI R=475.00' L=56.44' S03°53'07"E 56.41'

THIS PROPERTY IS NOT LOCATED
IN THE 100 YEAR FLOOD ZONE.

LEGEND

EIP	EXISTING IRON PIPE	FES	FLARED END SECTION
IPS	IRON PIPE SET	WM	WATER METER
RAW	RIGHT OF WAY	CO	CLEAN OUT
NIF	NOW OR FORMERLY	PH	FIRE HYDRANT
EIS	EXISTING IRON STAKE	CB	CATCH BASIN

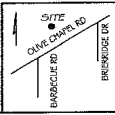

LS GRIFFIN LAND SURVEYING, INC.
 P.O. BOX 148
 FUQUAY-VARINA, NC 27526
 (919) 567-1963

SURVEY FOR
DEEPAK K. KELA
& HARSH SHARMA
 COVINGTON
 LOT 31
 3910 GLORYBOWER WAY
 APEX, N.C.
 WAKE COUNTY WHITE OAK TOWNSHIP

DRAWN BY	KDF	DATE	12/8/14
CHECKED BY	MPG	SCALE	1" = 20'

DK 45