


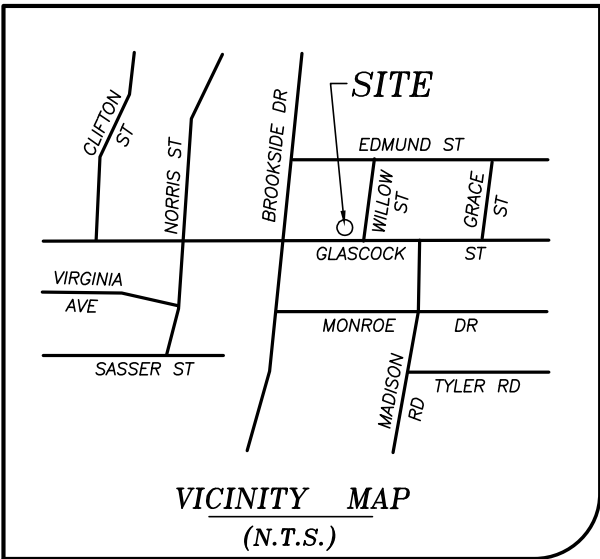

- LEGEND**
- EXISTING IRON PIPE
  - NEW IRON PIPE
  - NAIL FOUND
  - COMPUTED CORNER
  - POWER BOX
  - Existing Water Meter
  - TELE
  - CATV
  - LIGHT POLE
  - UTILITY POLE
  - FIRE HYDRANT
  - Existing Sewer Clean Out


NOTE: XXX.X' DENOTES ROOF ELEVATION  
XXX.X' DENOTES GRADE ELEVATION

THIS PROPERTY DOES NOT LIE WITHIN 2000' OF A N.C.G.S. MONUMENT.

THIS SURVEY IS OF AN EXISTING PARCEL OR PARCELS OF LAND.

UTILITIES SHOWN ARE FOR REPRESENTATION ONLY AND NOT TO BE USED FOR PROPERTY LINE LOCATION

ALL CREEKS, EASEMENTS, BUFFERS, FLOOD LIMITS & SETBACKS TAKEN FROM BOM 1947, PG 19

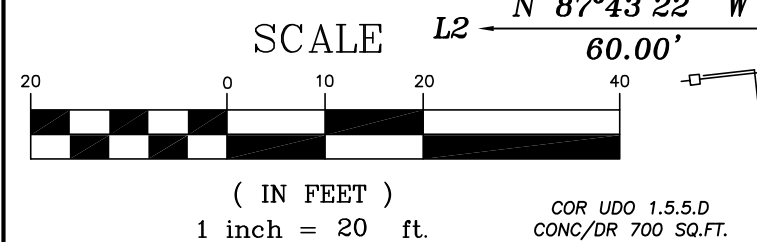

**FLOOD CERTIFICATION**

THIS WILL CERTIFY THAT THE SUBJECT PROPERTY ( ) IS or ( X ) IS NOT located in a SPECIAL FLOOD HAZARD AREA as determined by the Department of Housing and Urban Development, or as shown on the FLOOD INSURANCE RATE MAP.

370243 1714  
COMMUNITY # PANEL SUFFIX

Jeffrey H. Davis, PLS  
PROFESSIONAL LAND SURVEYOR


I, Jeffrey H. Davis, PLS, certify this map was drawn under my supervision from an actual survey made under my supervision; and that the error of closure as calculated by latitudes and departures is 1/ 10,000+; that the boundaries not surveyed are shown as broken lines plotted from information found in Book -; Page -; that this map was prepared in accordance with G.S. 47-30 amended.

Witness my original signature, registration number and seal this 8TH day of MAY 2024.

Signed Jeffrey H. Davis

Seal

|                                                                                      |                       |
|--------------------------------------------------------------------------------------|-----------------------|
| FINAL SURVEY                                                                         |                       |
| BOARDWALK ENTERPRISES INC.                                                           |                       |
| LOT 53<br>ALBEMARLE HOUSING COMPANY<br>619 GLASCOCK STREET<br>RALEIGH NORTH CAROLINA |                       |
| DATE: 05-08-2024<br>SCALE: 1" = 20'                                                  | DWG. NO.<br>A-24556-2 |

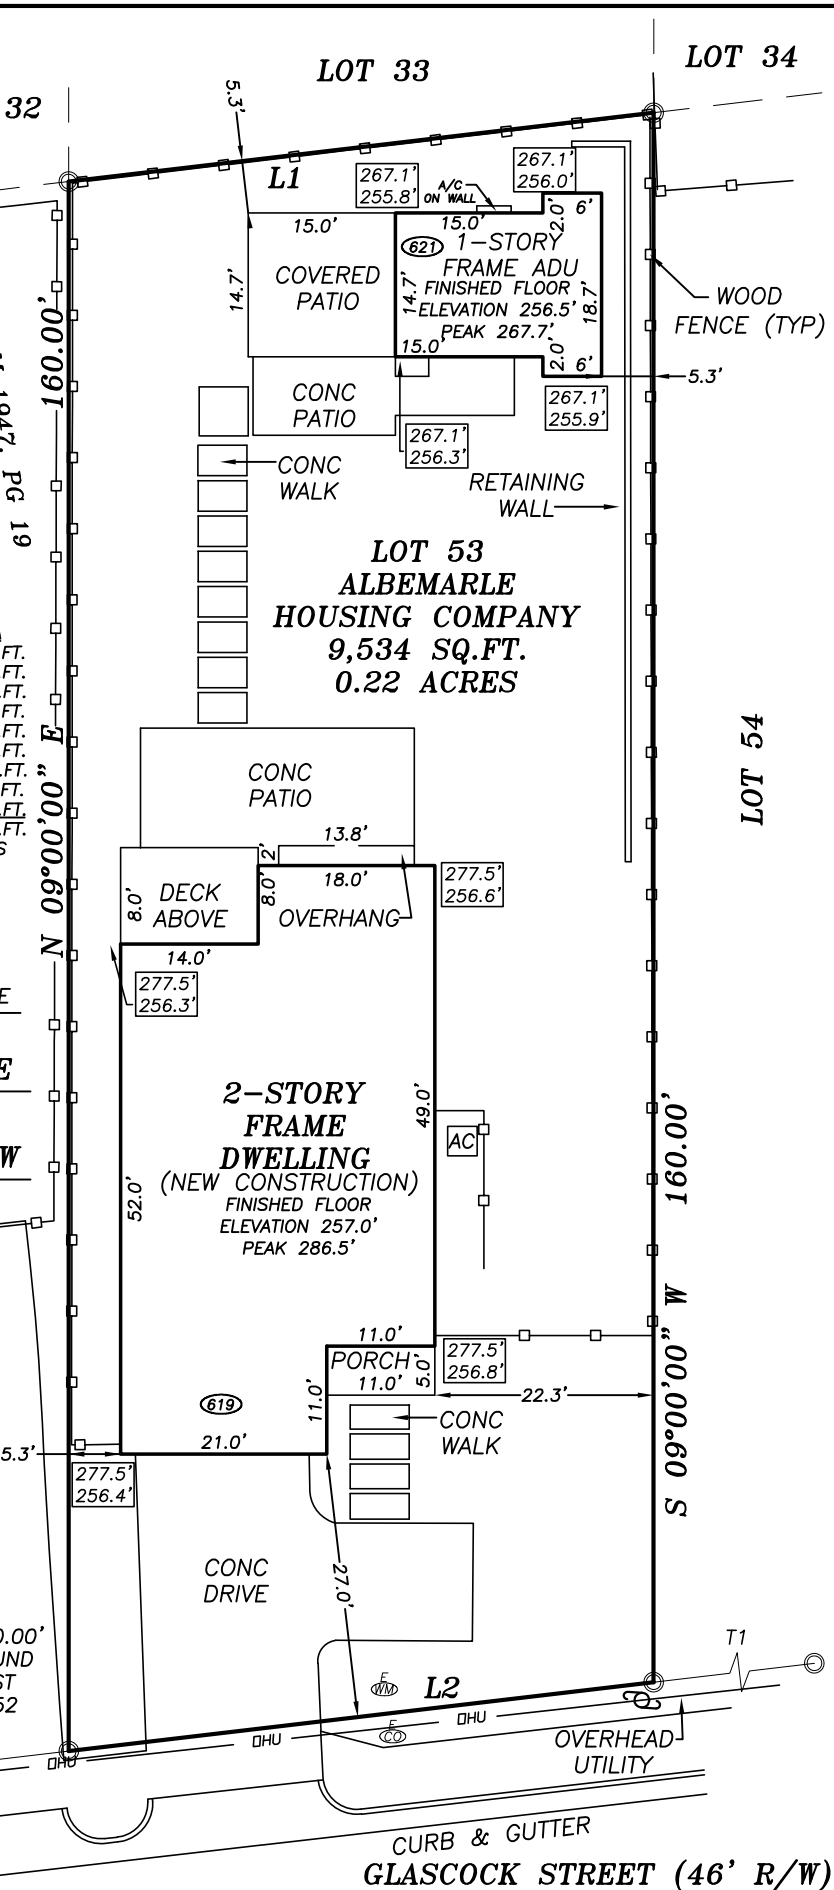

TURNING POINT SURVEYING PLLC

4113 JOHN S. RABOTEAU WYND  
RALEIGH, NORTH CAROLINA 27612  
FAX (800)948-0213 PH (919)781-0234  
License No: P-0121

Seal  
NORTH CAROLINA PROFESSIONAL LAND SURVEYOR  
JEFFREY H. DAVIS  
L-3463