
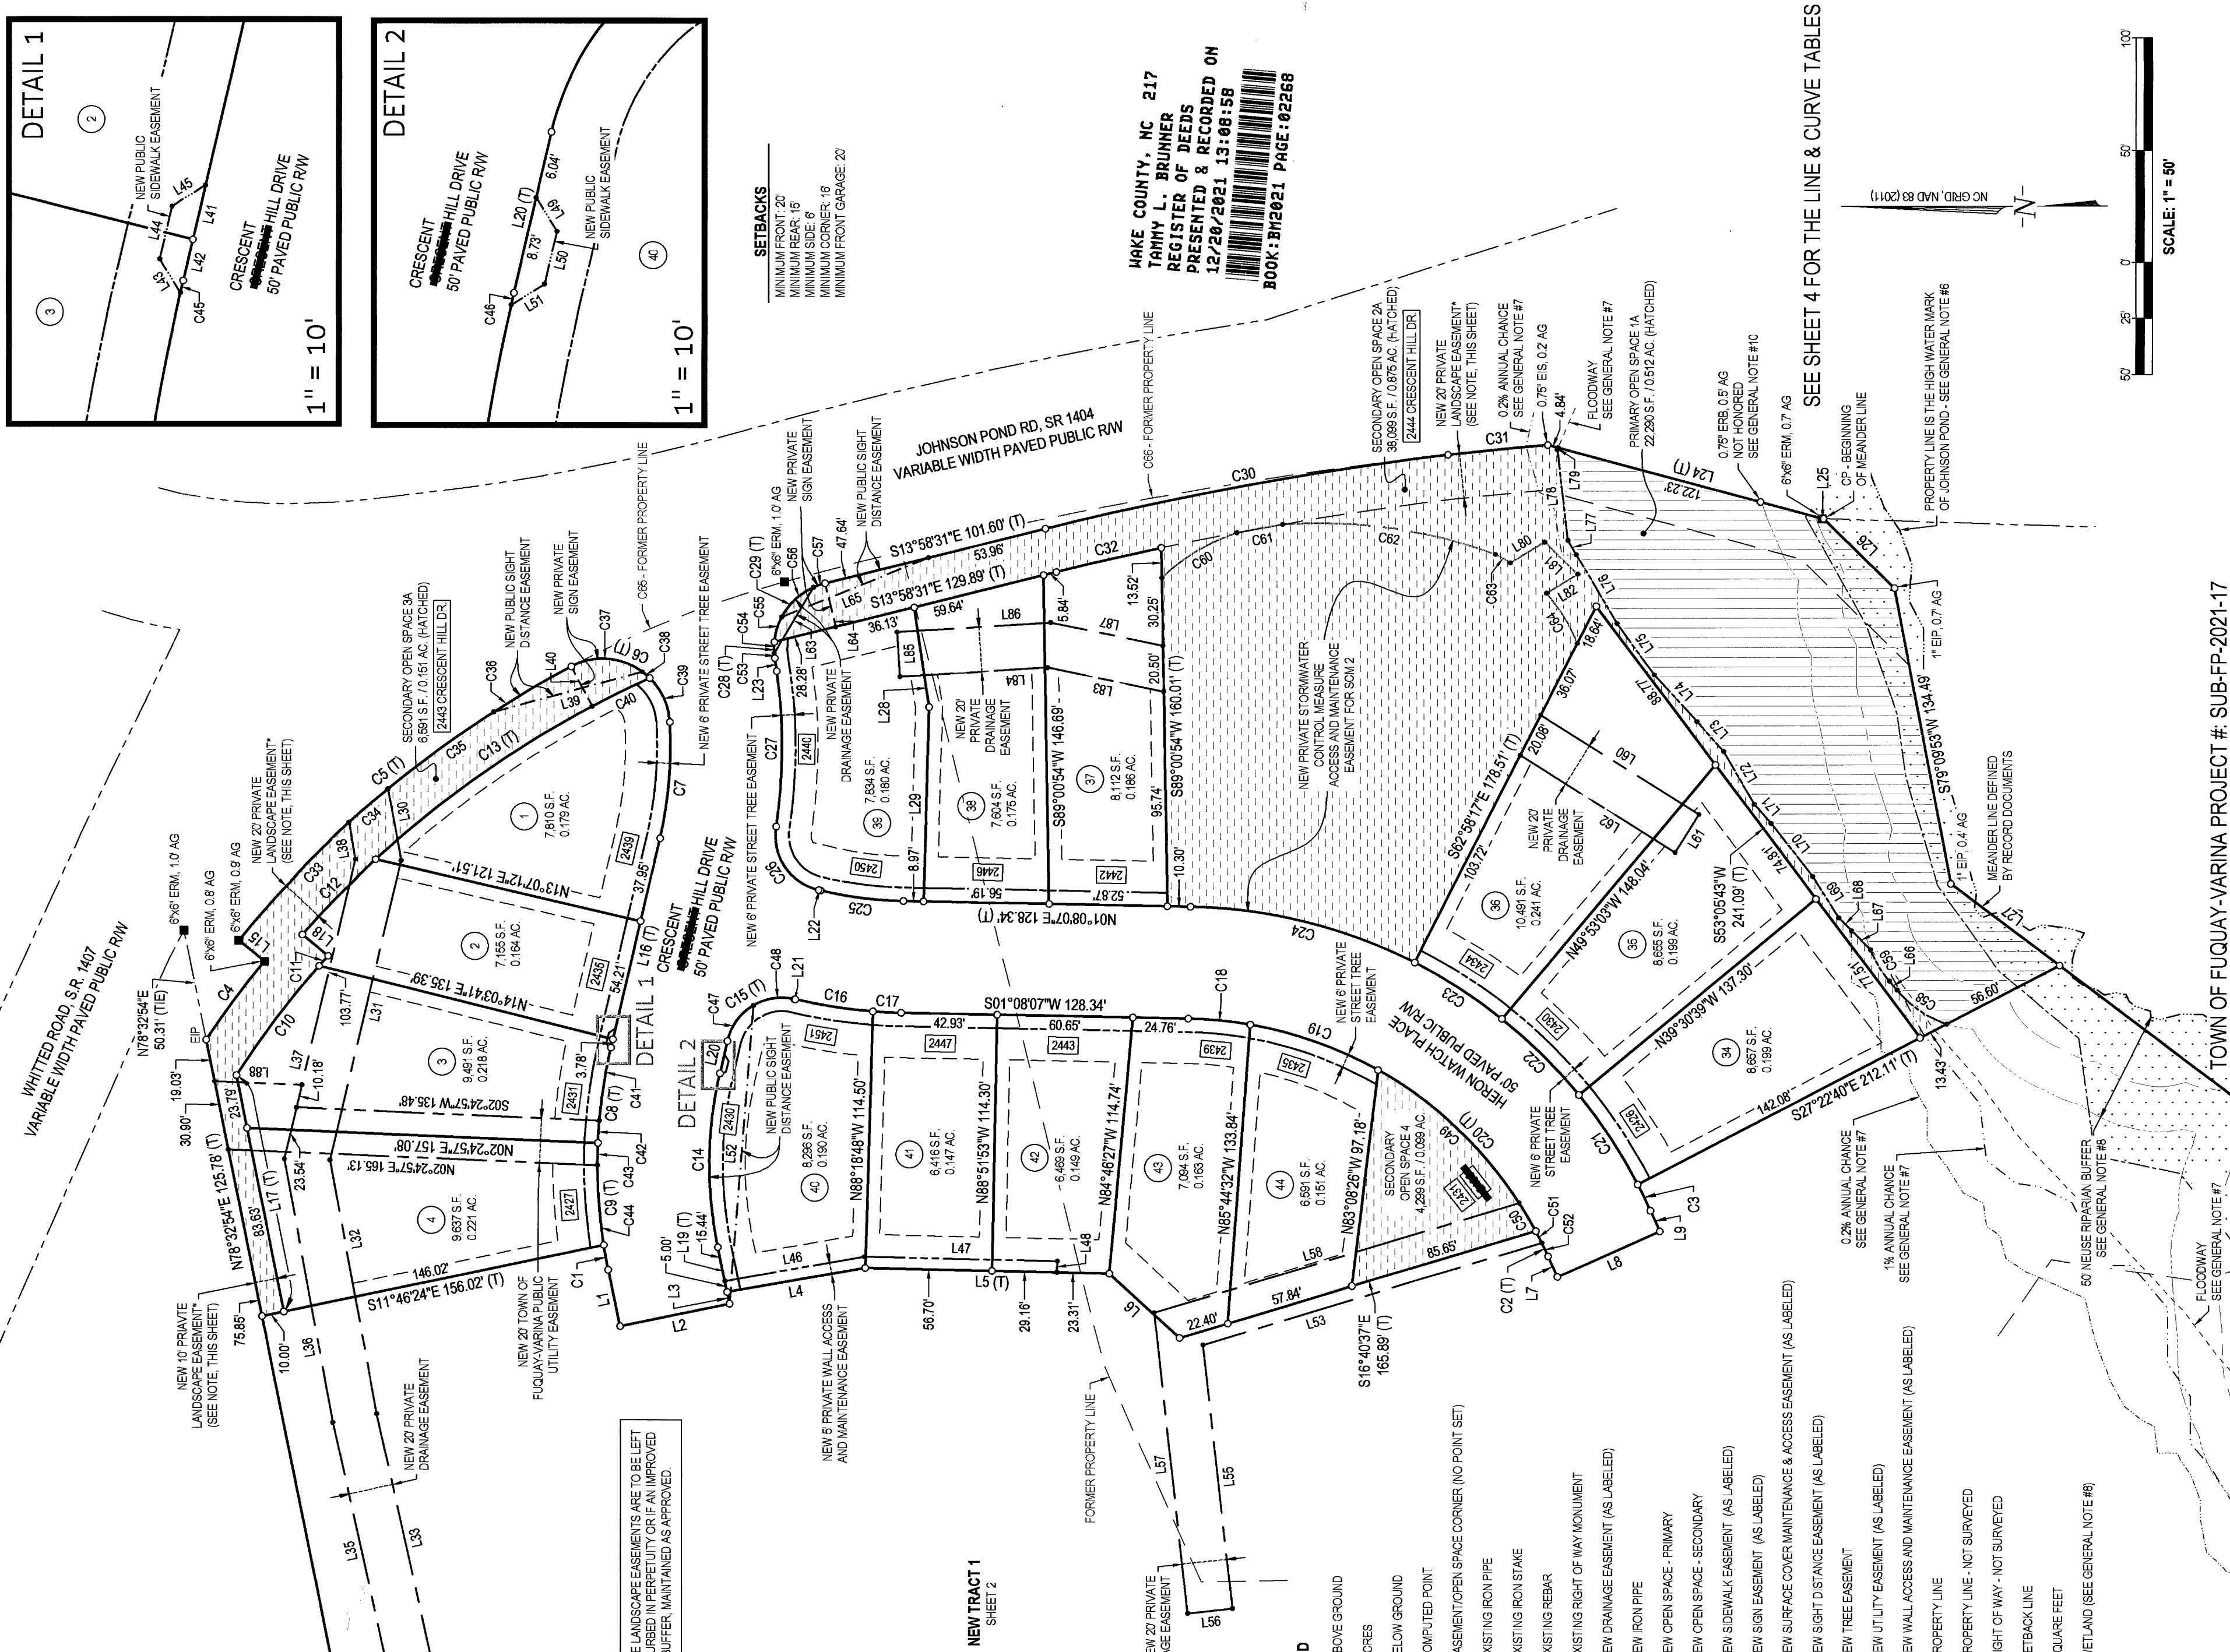


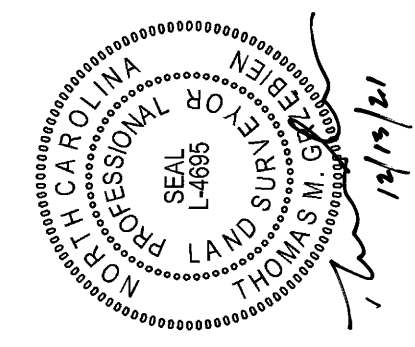

WAKE COUNTY, NC 217  
TAMMY L. BRUNNER  
REGISTERED & RECORDED ON  
12/20/2021 13:05:58  
BOOK: BM2021 PAGE: 02268

|            |                            |                                   |                |
|------------|----------------------------|-----------------------------------|----------------|
| REVISIONS: |                            | EXEMPT PLAT OF CORRECTION         |                |
|            | DATE: 12/13/2021           | BM 2021, PG. 2023-2026            |                |
|            | SCALE: 1" = 50'            | JOHNSON POND SUBDIVISION PHASE 1A |                |
|            | SURVEYED BY: JM            | PROPERTY OF TRI POINT HOMES, INC. |                |
|            | DRAWN BY: TMG              | TOWN OF FUQUAY-VARINA             | NORTH CAROLINA |
|            | CHECK & CLOSURE BY: TMG    | WAKE COUNTY                       |                |
|            | CAD: SUBD PH 1A-PROJLEXPMT | ZONING: RMD-CZD                   | SHEET: 3 OF 4  |
|            | PROJECT NO: 02190370.00    | PIN: 0677-28-0622, 0677-18-6553   |                |

WithersRavenel

Engineers | Planners | Surveyors

115 MacKenan Drive | Cary, NC 27511  
t 919.469.3340 | license #: C-0832 | www.withersravenel.com