



This plan is the property of Carter Skinner Residential Designs and may not be used or reproduced without their permission. Designer assumes no liability for any home constructed from this plan. Contractor must verify ALL DIMENSIONS prior to proceeding with construction. No liability is assumed for any errors or omissions. Plans are subject to change without notice. Qualified designer, architect, contractor, or structural engineer should attempt modifications, as even minor changes in one area of the house could lead to major problems in another area.

2609 Atlantic Avenue
Suite 205
Raleigh, NC 27604
(919) 821-2900
*Carter Skinner
Residential Designs*

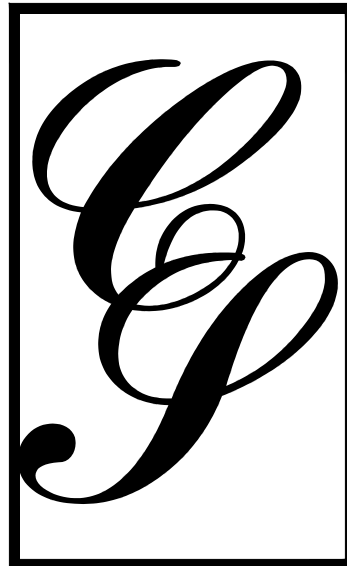

ELLWOOD AT NORTH HILLS
LINK TINK LLC ~ RALEIGH, NC

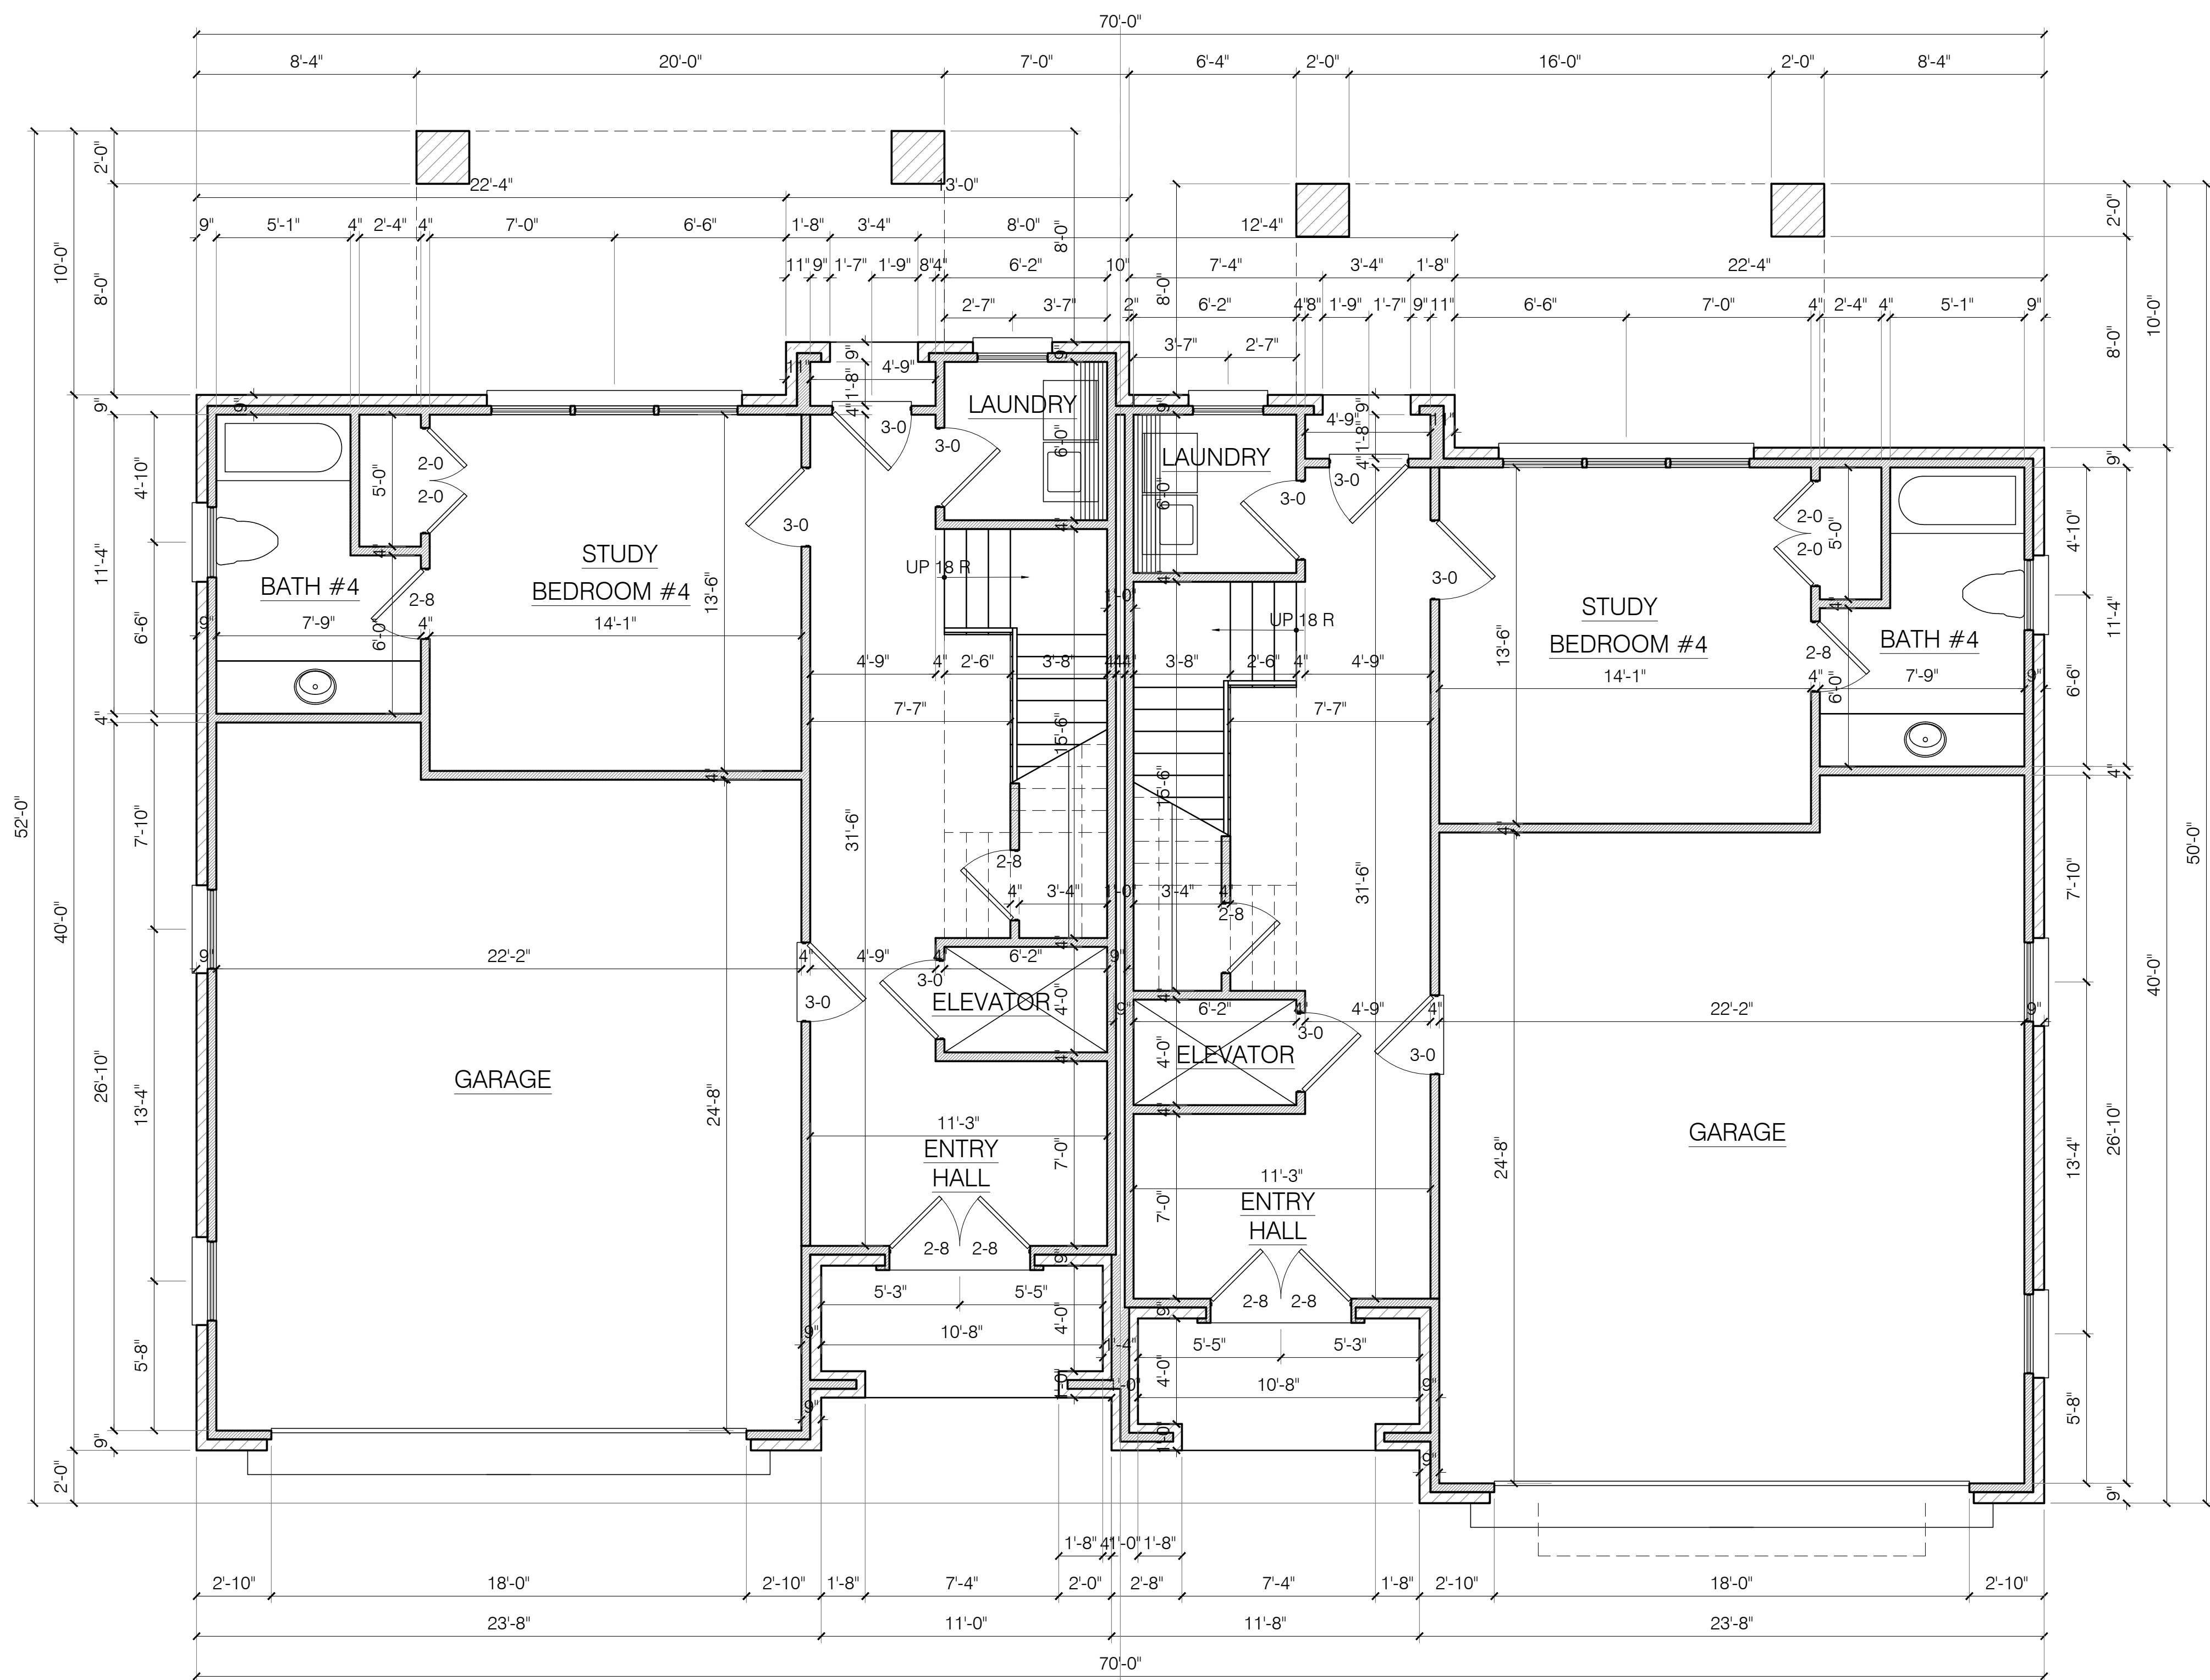

HEATED S.F. 700
GARAGE S.F. 580

HEATED S.F. 700
GARAGE S.F. 580


BUILDING B - FIRST FLOOR PLAN

1/4" = 1'-0"


This plan is the property of Carter Skinner Residential Designs and may not be used or reproduced without their permission. Designer assumes no liability for any home constructed from this plan. Contractor must verify ALL DIMENSIONS prior to proceeding with construction. No warranty is made by the designer, architect, contractor, or structural engineer should attempt modifications, as even minor changes in one area of the house could lead to major problems in another area.

2609 Atlantic Avenue
Suite 205
Raleigh, NC 27604
(919) 821-2900

Carter Skinner
Residential Designs

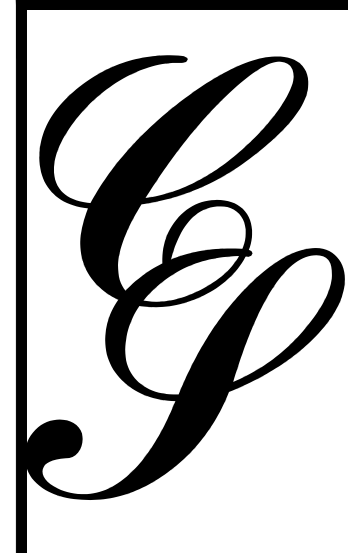

ELLWOOD AT NORTH HILLS
LINK TINK LLC ~ RALEIGH, NC

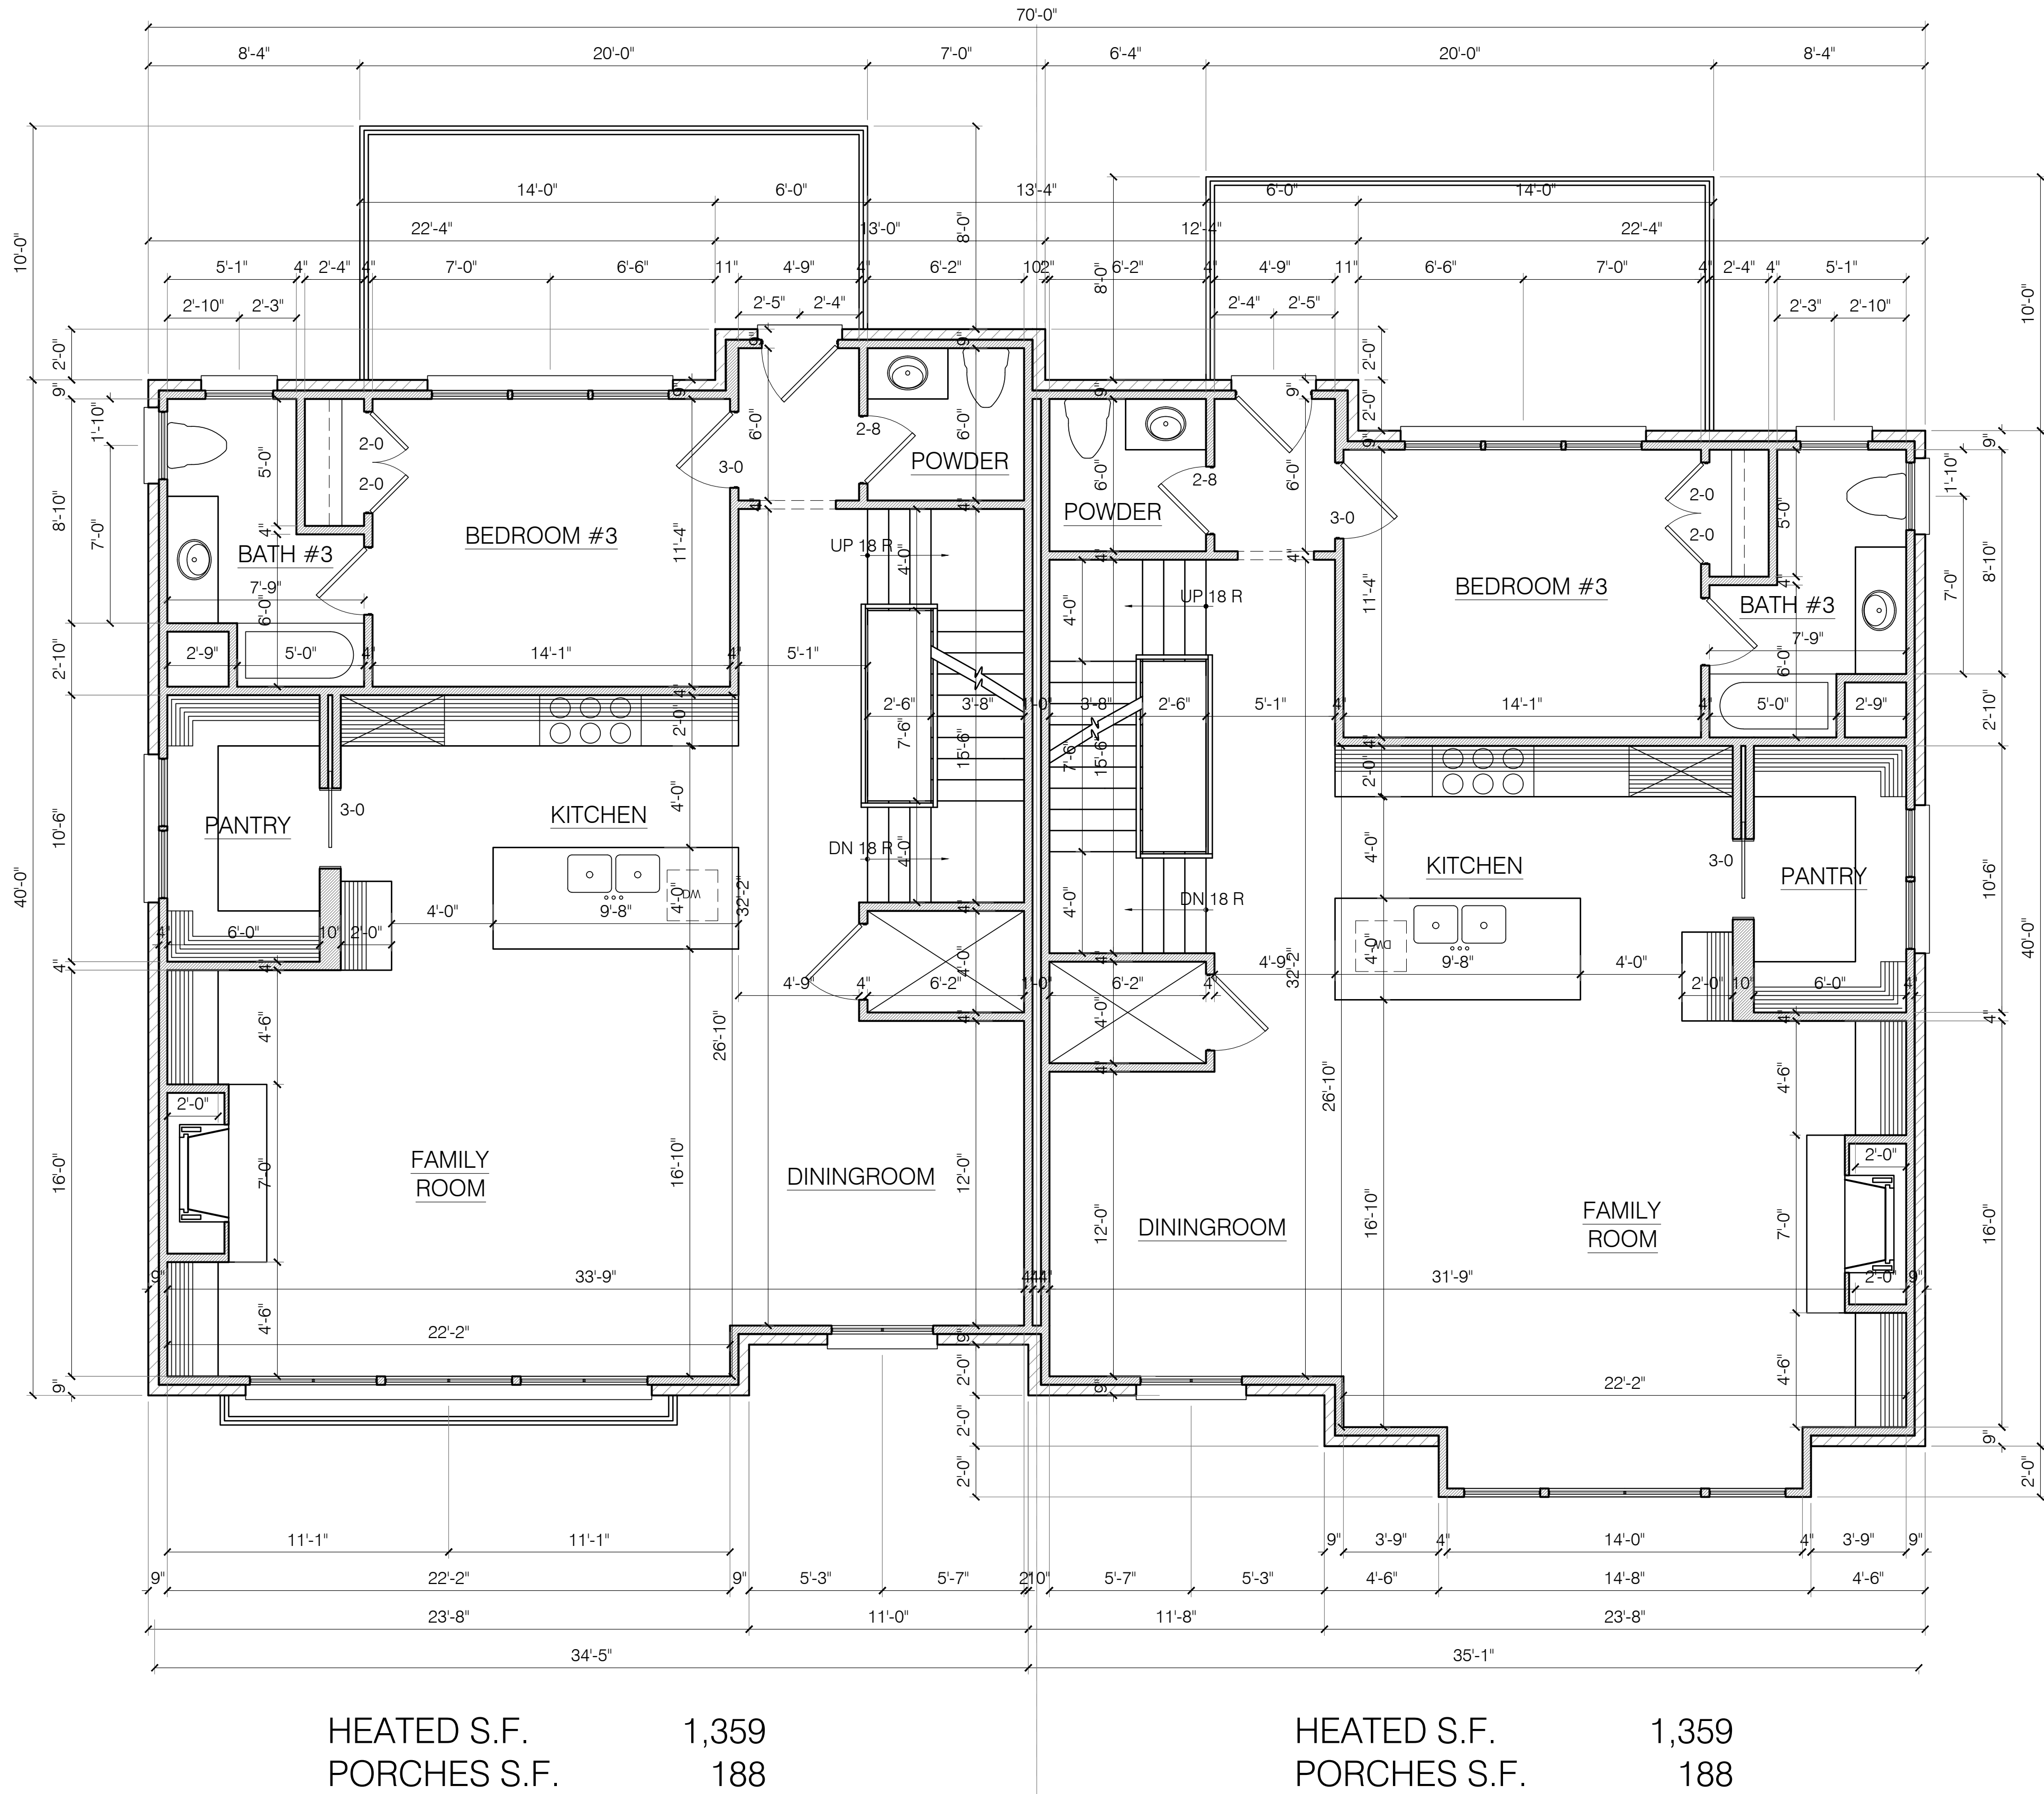


BUILDING B - SECOND FLOOR PLAN


1/4" = 1'-0"

This plan is the property of Carter Skinner Residential Designs and may not be used or reproduced without their permission. Designer assumes no liability for any home constructed from this plan. Contractor must verify ALL DIMENSIONS prior to proceeding with construction. Construction of this plan is subject to change without notice. Any attempt modifications, as even minor changes in one area of the house could lead to major problems in another area.

2609 Atlantic Avenue
Suite 205
Raleigh, NC 27604
(919) 821-2900
Carter Skinner
Residential Designs

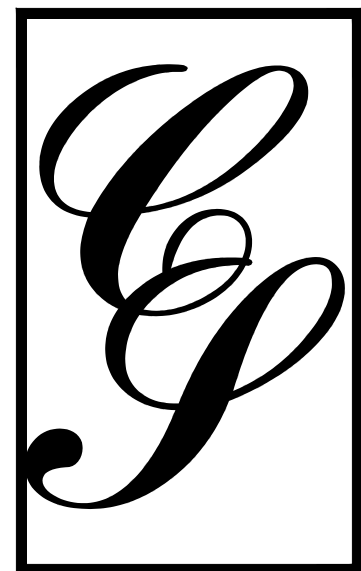

ELLWOOD AT NORTH HILLS
LINK TINK LLC ~ RALEIGH, NC

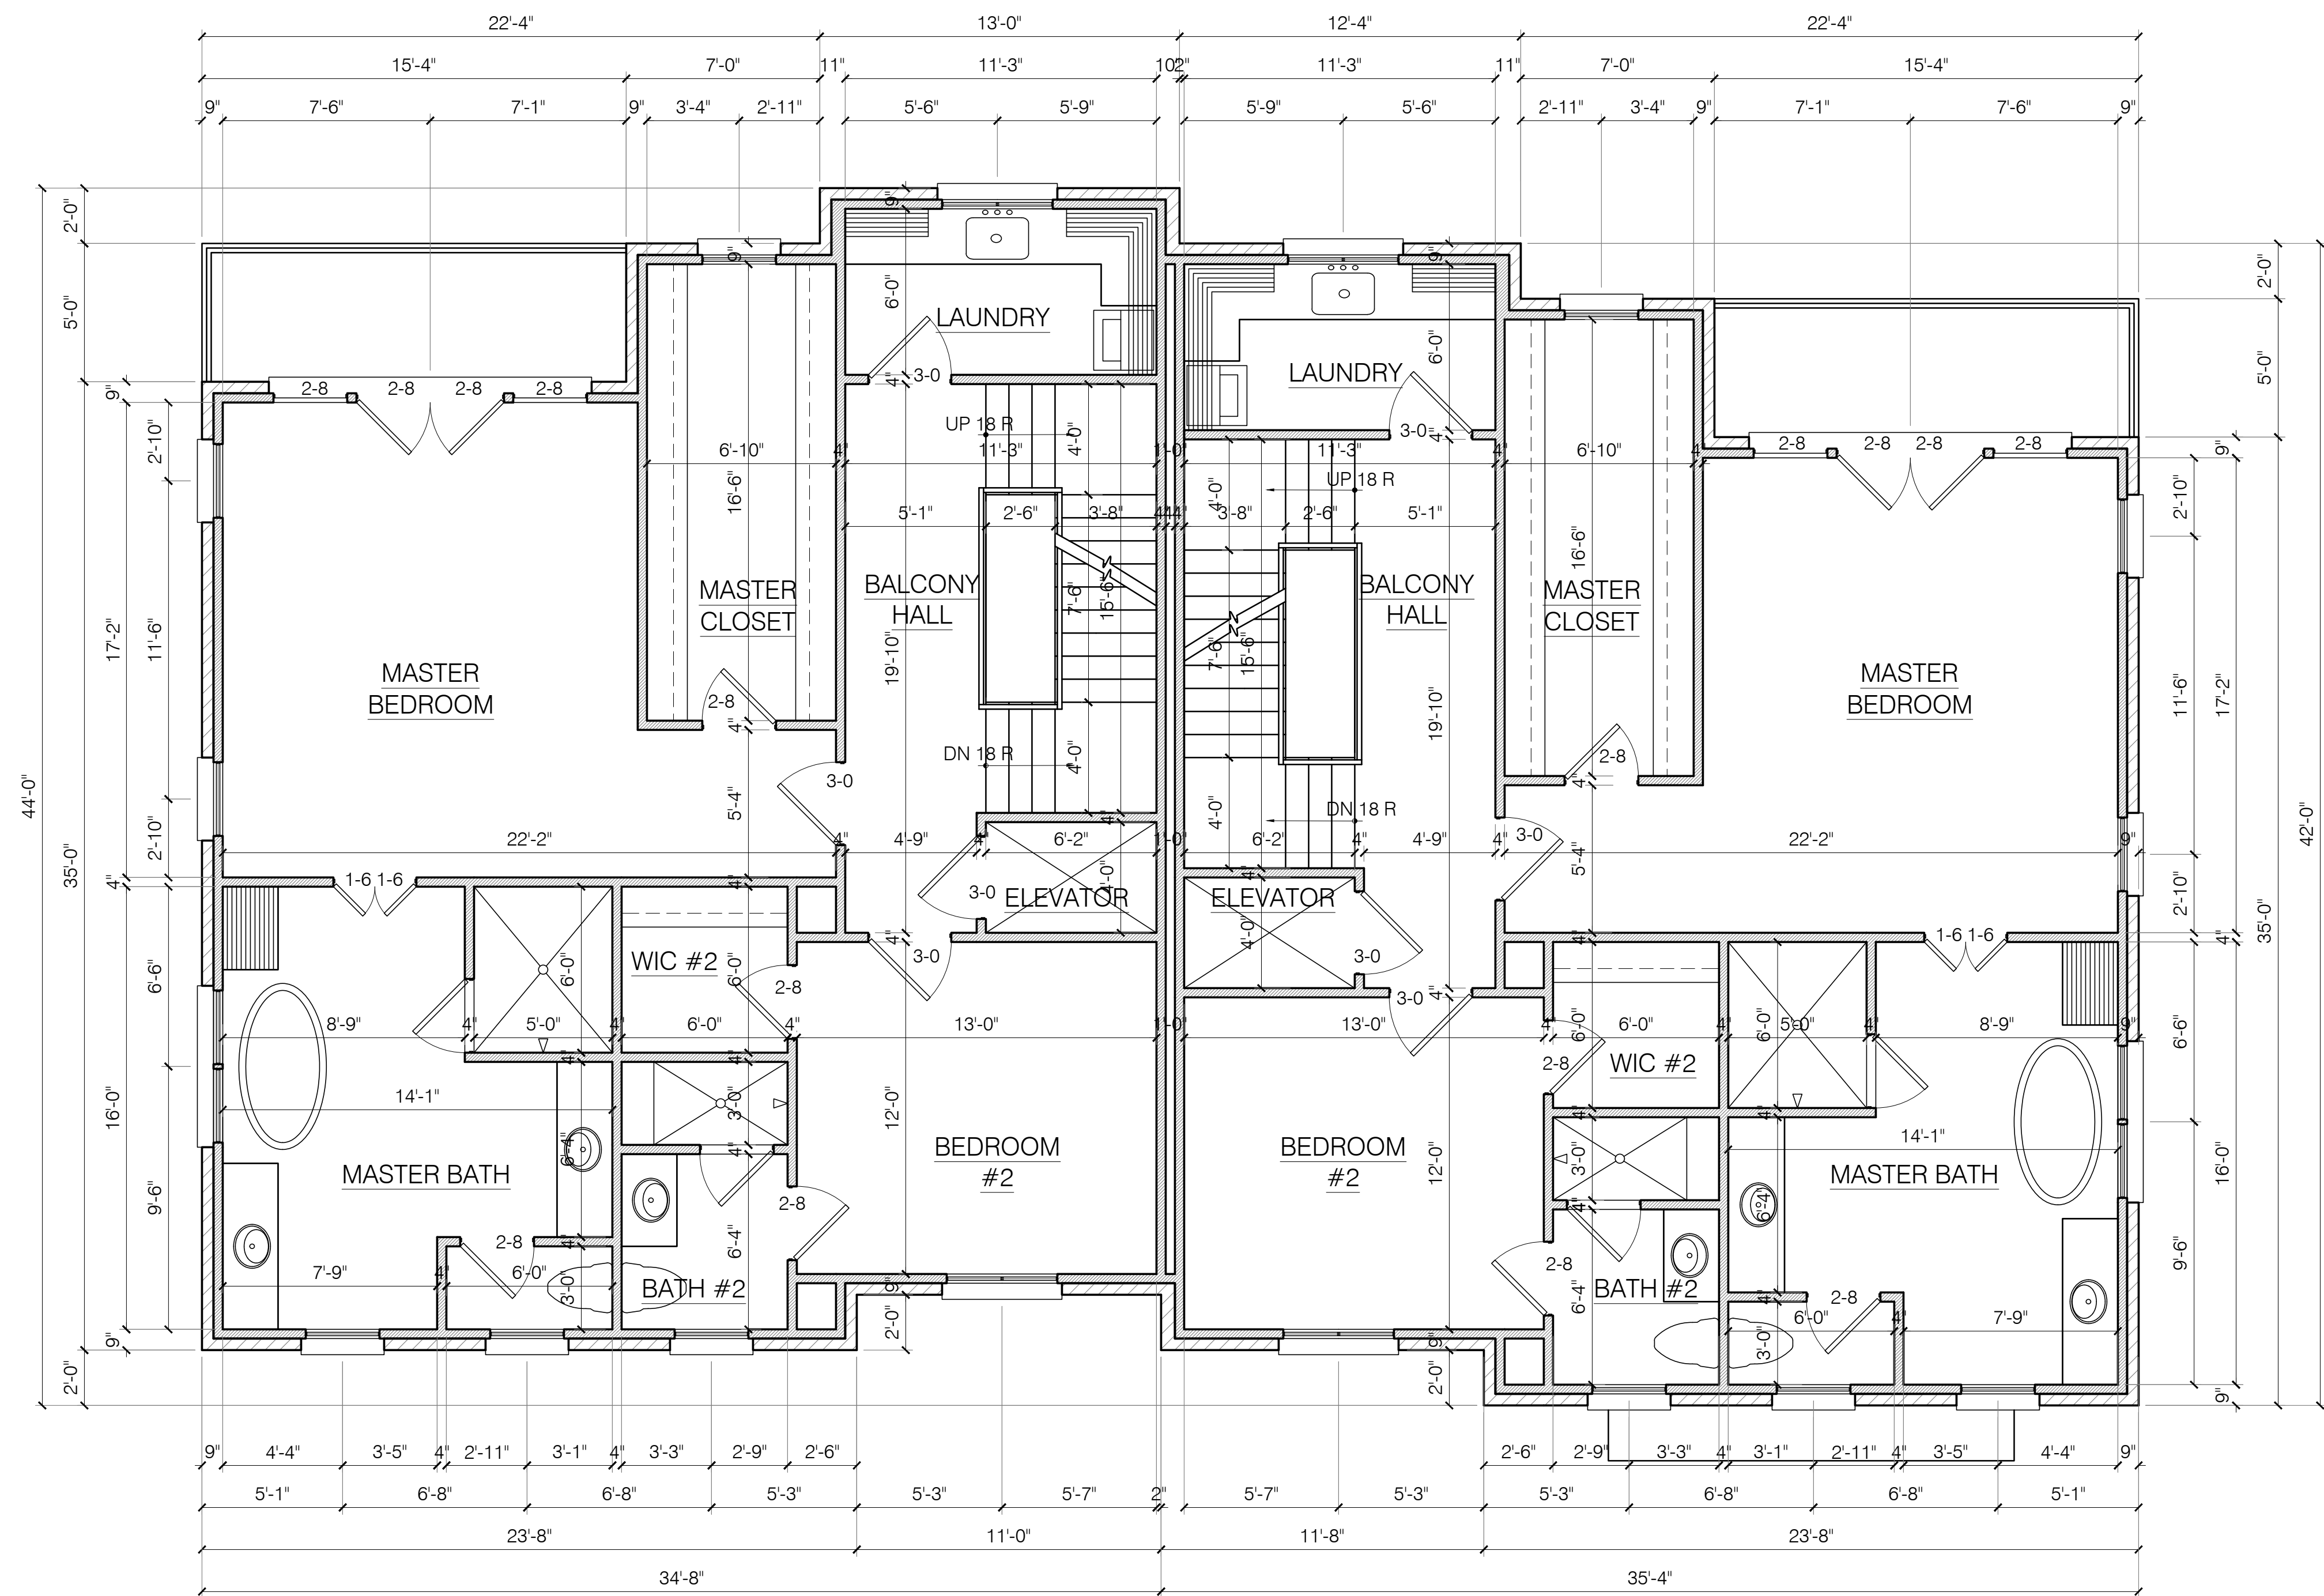


HEATED S.F. 1,272
PORCHES S.F. 77

HEATED S.F. 1,272
PORCHES S.F. 77


BUILDING B - THIRD FLOOR PLAN

1/4" = 1'-0"

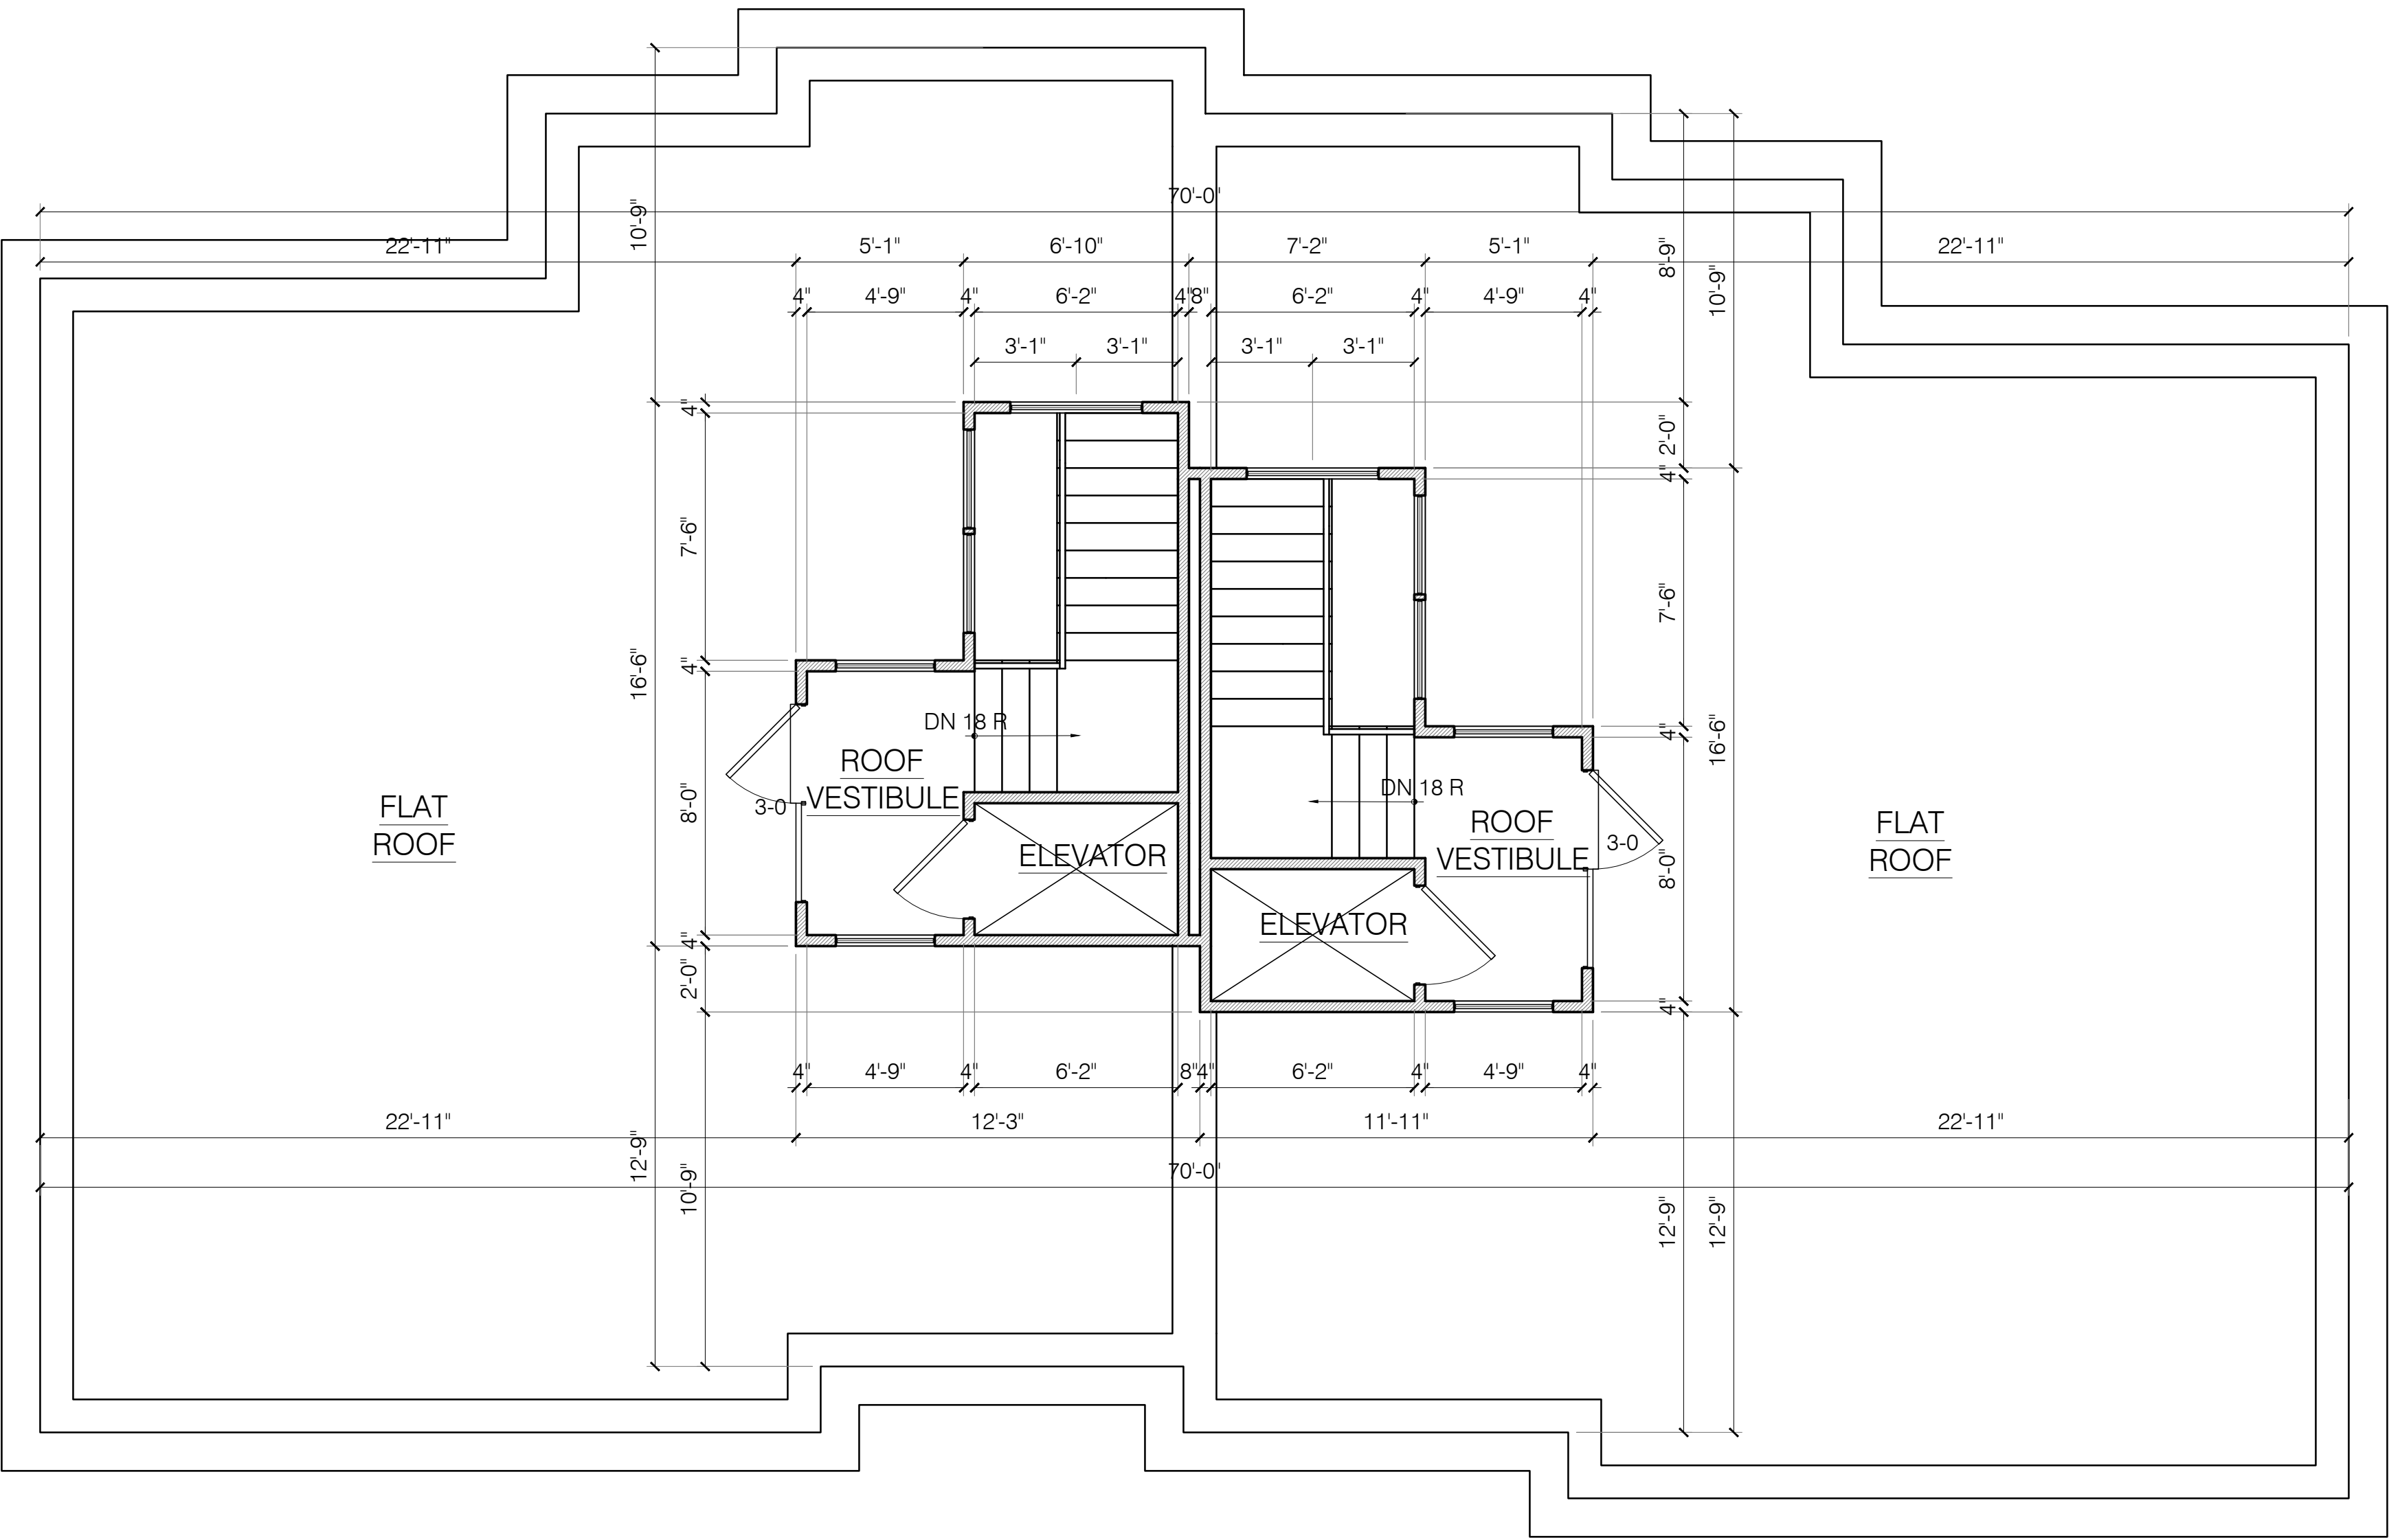

BUILDING B - ROOF PLAN

1/4" = 1'-0"

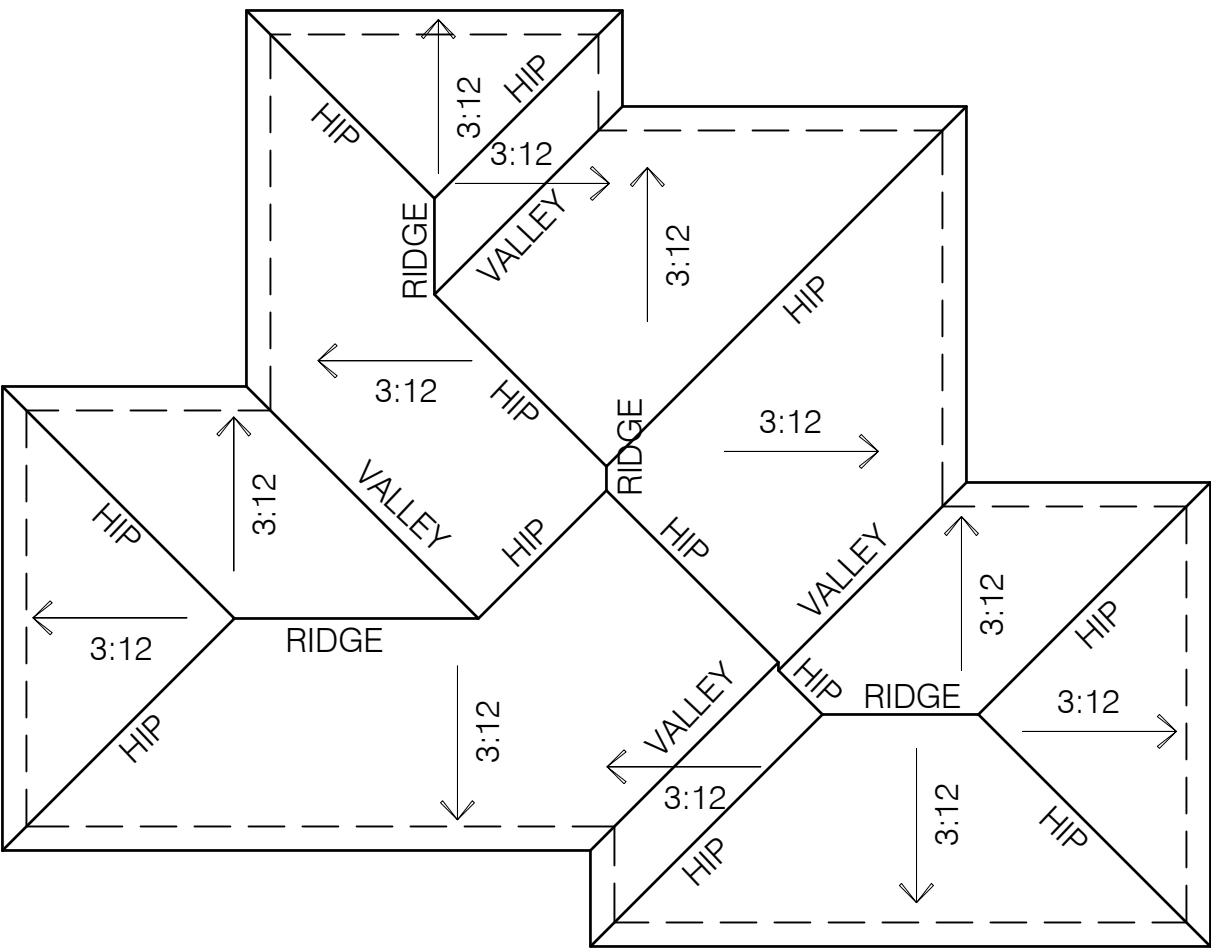

BUILDING B - VESTIBULE ROOF


1/4" = 1'-0"

COPYRIGHT © 2025	
Carter Skinner Residential Designs	
START DATE:	10/23/24
REV:	6/23/25

This plan is the property of Carter Skinner Residential Designs and may not be used or reproduced without their permission. Designer assumes no liability for any home constructed from this plan. Contractor must verify ALL DIMENSIONS prior to proceeding with construction. Carter Skinner Residential Designs is not responsible for any errors or omissions. Any attempt at modifications, as even minor changes in one area of the house could lead to major problems in another area.

Carter Skinner
Residential Designs

2609 Atlantic Avenue
Suite 205
Raleigh, NC 27604
(919) 821-2900

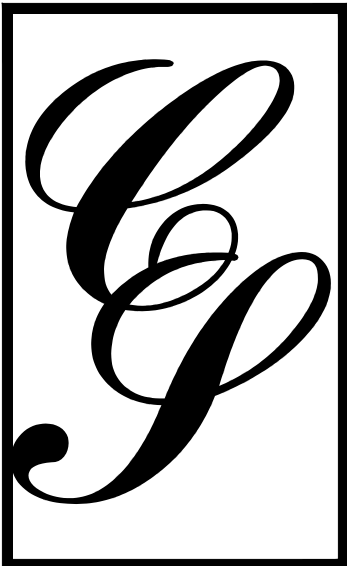


ELLWOOD AT NORTH HILLS
LINK TINK LLC ~ RALEIGH, NC



BUILDING B - FRONT
1/4" = 1'-0"

This plan is the property of Carter Skinner Residential Designs and may not be used or reproduced without their permission. Designer assumes no liability for any home constructed from this plan. Contractor must verify ALL DIMENSIONS prior to proceeding with construction. Carter Skinner Residential Designs is not responsible for any errors or omissions. A qualified designer, architect, contractor, or structural engineer should attempt modifications, as even minor changes in one area of the house could lead to major problems in another area.

2609 Atlantic Avenue
Suite 205
Raleigh, NC 27604
(919) 821-2900
Carter Skinner
Residential Designs

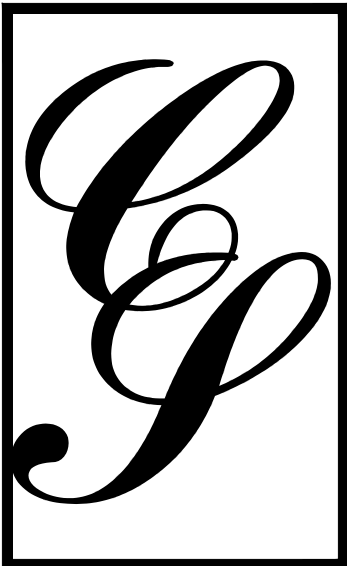


ELLWOOD AT NORTH HILLS
LINK TINK LLC ~ RALEIGH, NC

This plan is the property of Carter Skinner Residential Designs and may not be used or reproduced without their permission. Designer assumes no liability for any home constructed from this plan. Contractor must verify ALL DIMENSIONS prior to proceeding with construction. No liability is assumed by the designer for any errors or omissions. Any changes to the plan must be approved by a qualified designer, architect, contractor, or structural engineer should attempt modifications, as even minor changes in one area of the house could lead to major problems in another area.

2609 Atlantic Avenue
Suite 205
Raleigh, NC 27604
(919) 821-2900

Carter Skinner
Residential Designs

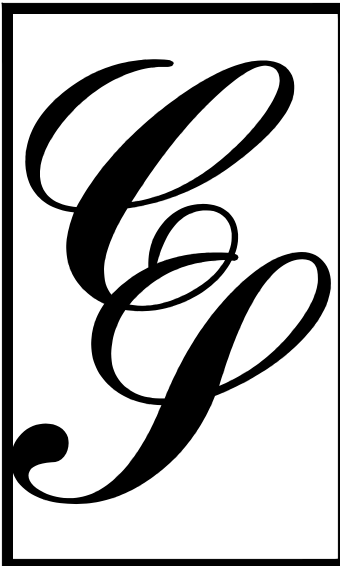

ELLWOOD AT NORTH HILLS
LINK TINK LLC ~ RALEIGH, NC



BUILDING B - LEFT
1/4" = 1'-0"

BUILDING B - RIGHT
1/4" = 1'-0"



BUILDING B - REAR
1/4" = 1'-0"