



CITY OF RALEIGH
PLANS AUTHORIZED FOR CONSTRUCTION

Plans for the proposed use have been reviewed for general compliance with applicable codes. This limited review, and authorization for construction is not to be considered to represent total compliance with all legal requirements for development and construction. The property owner, design consultants, and contractors are each responsible for compliance with all applicable City, State and Federal laws. This specific authorization below is not a permit, nor shall it be construed to permit any violation of City, State or Federal Law. All construction must be in accordance with all Local, State and Federal Rules and Regulations.

Electronic Approval: This approval is being issued electronically. This approval is valid only upon the signature of a City of Raleigh Review Officer below. The City will retain a copy of the approved plans. Any work authorized by this approval must proceed in accordance with the plans kept on file with the City. This electronic approval may not be edited once issued. Any modification to this approval once issued will invalidate this approval.

City of Raleigh Development Approval: Justin Greenwood
City of Raleigh Review Officer

Copyright The Design Meister, LLC 2024. All Rights Reserved. The design of this project is the property of The Design Meister, LLC. No part of this design may be reproduced, stored in a retrieval system, or used in any form without the prior written permission of The Design Meister, LLC. One time only use.



P.O. Box 447 Holly Springs, NC 27540 • 919-283-4047 • plans@thedesignmeister.com

Drawn by: KM
Date: 08/16/2024
Revision:


1304 KIMBERLY
LOT 2

ELEVATIONS

Sheet:


A2



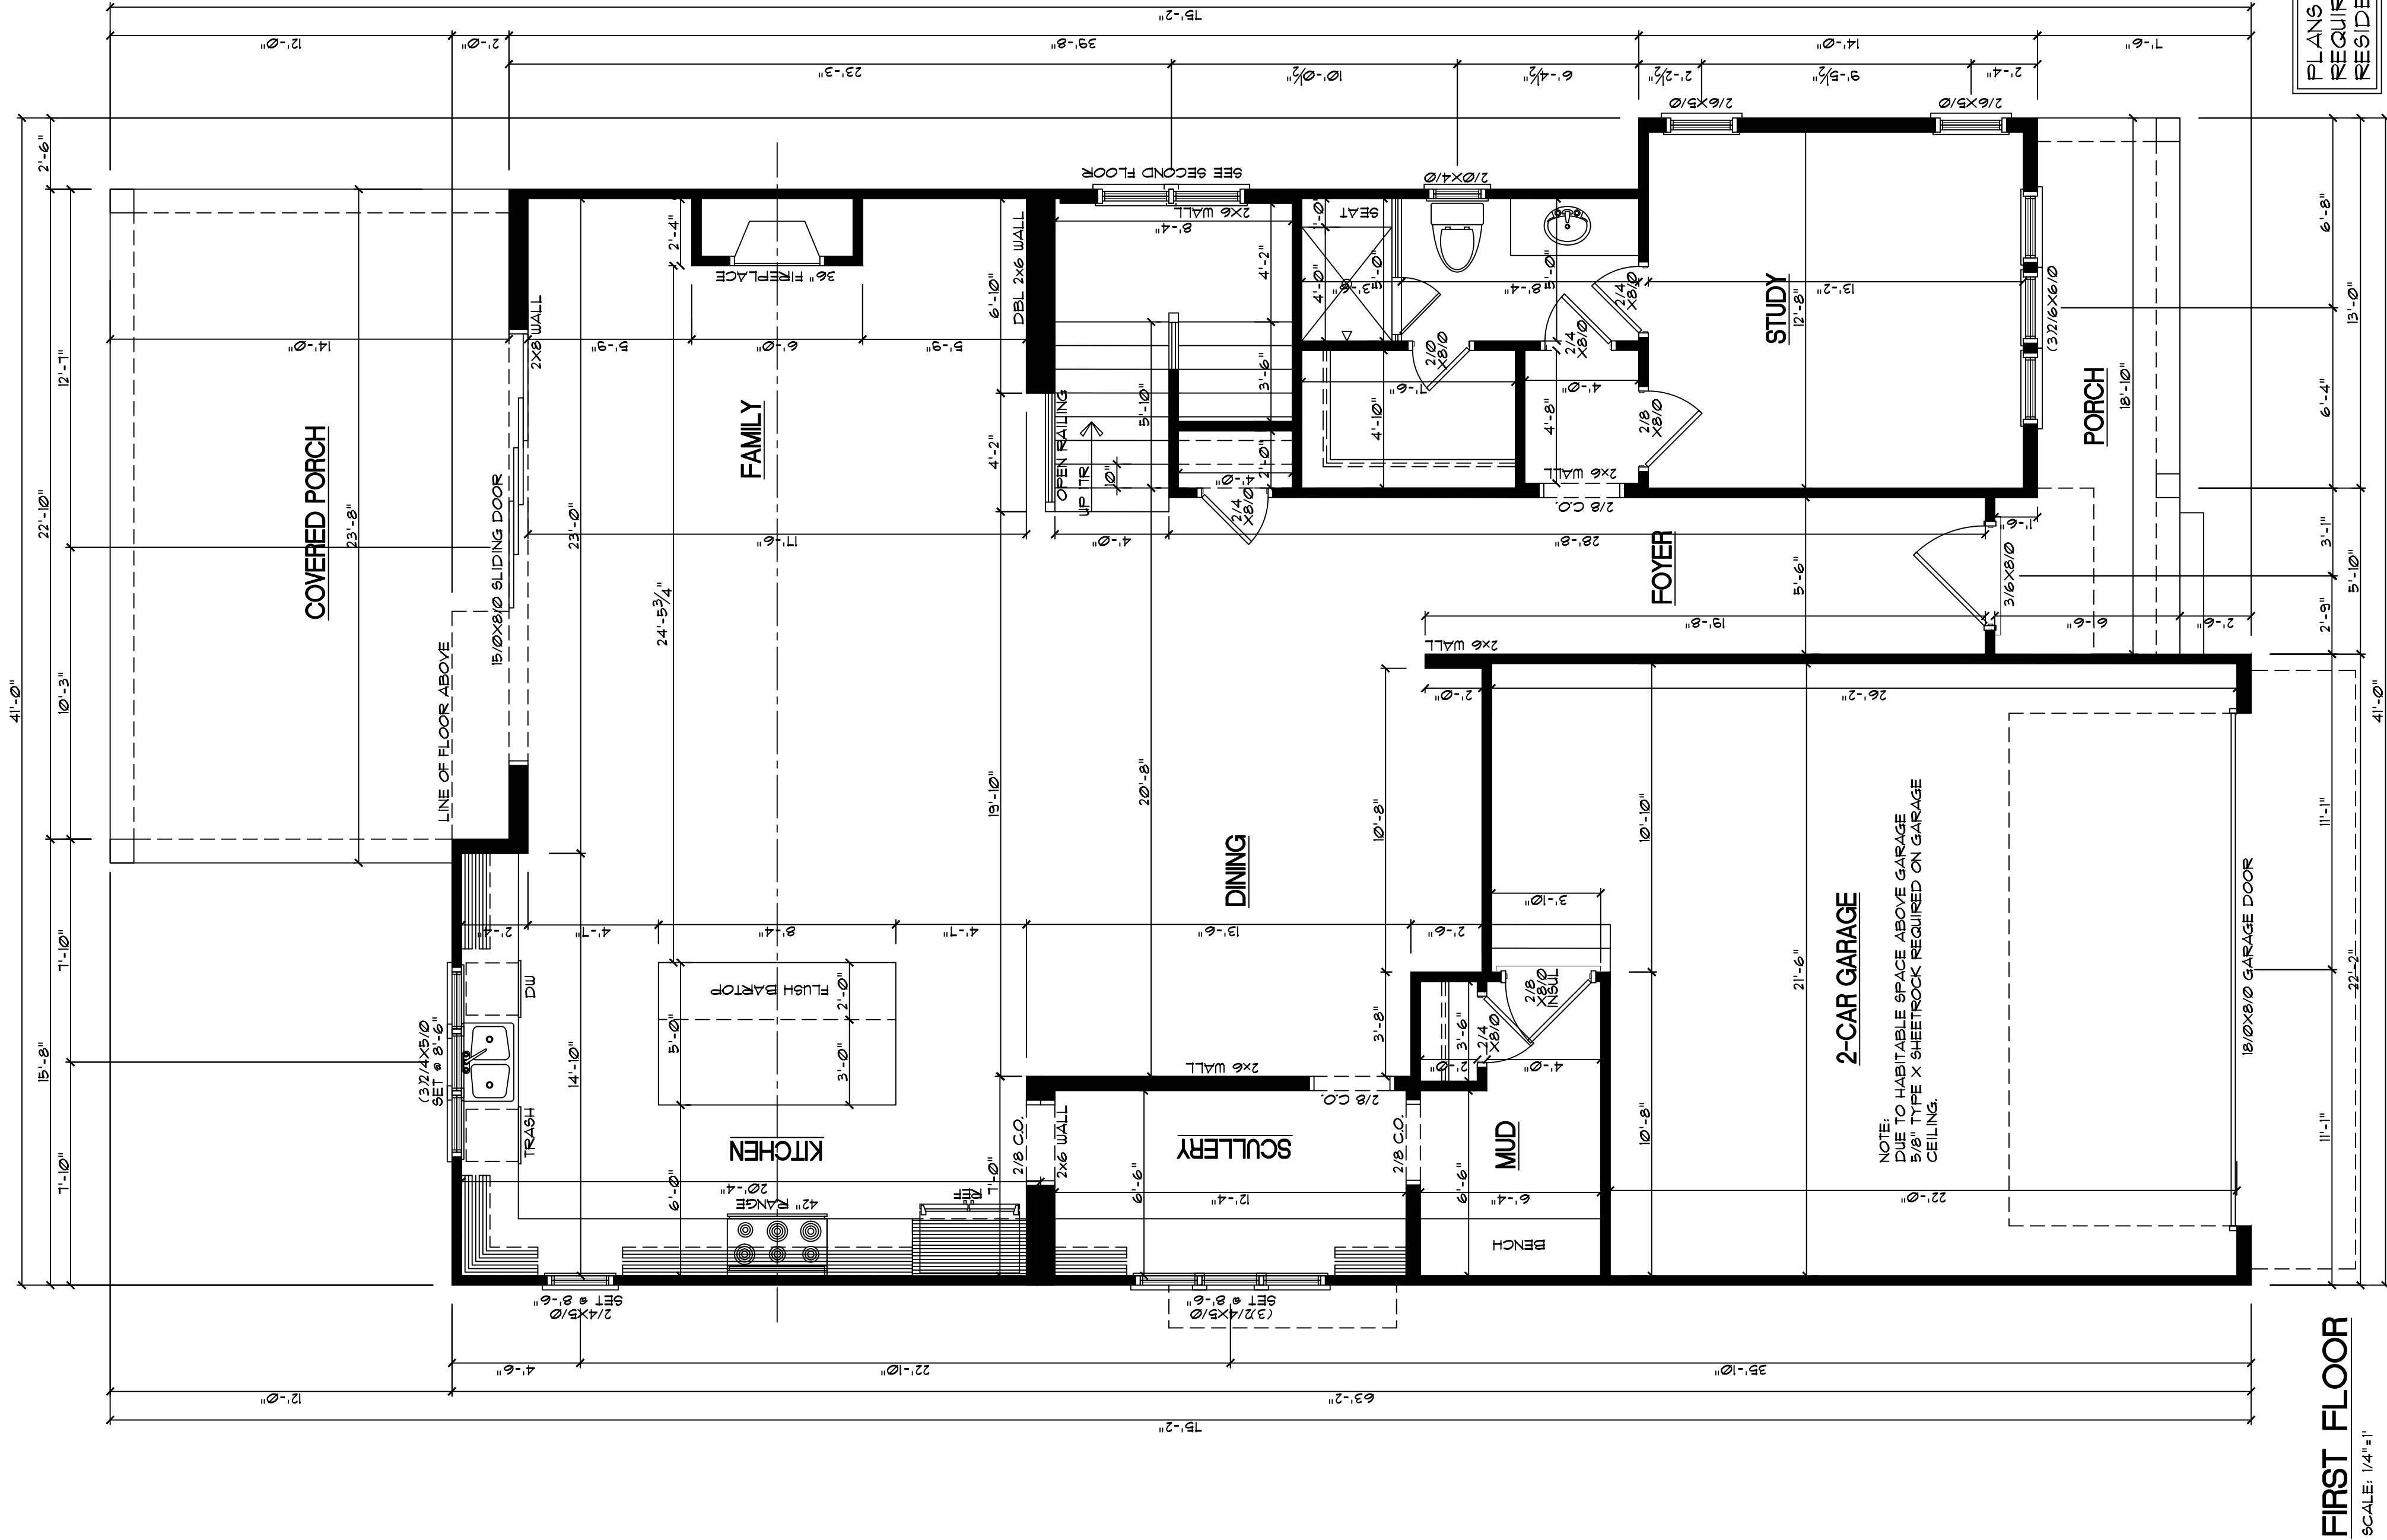

P.O. Box 447 Holly Springs, NC 27540 • 919-283-4047 • plans@thedesignmeister.com

Copyright The Design Meister, LLC 2024. All Rights Reserved. The information contained herein is the property of The Design Meister, LLC and is not to be distributed or used in any form without the written consent of The Design Meister, LLC. One-time use only.

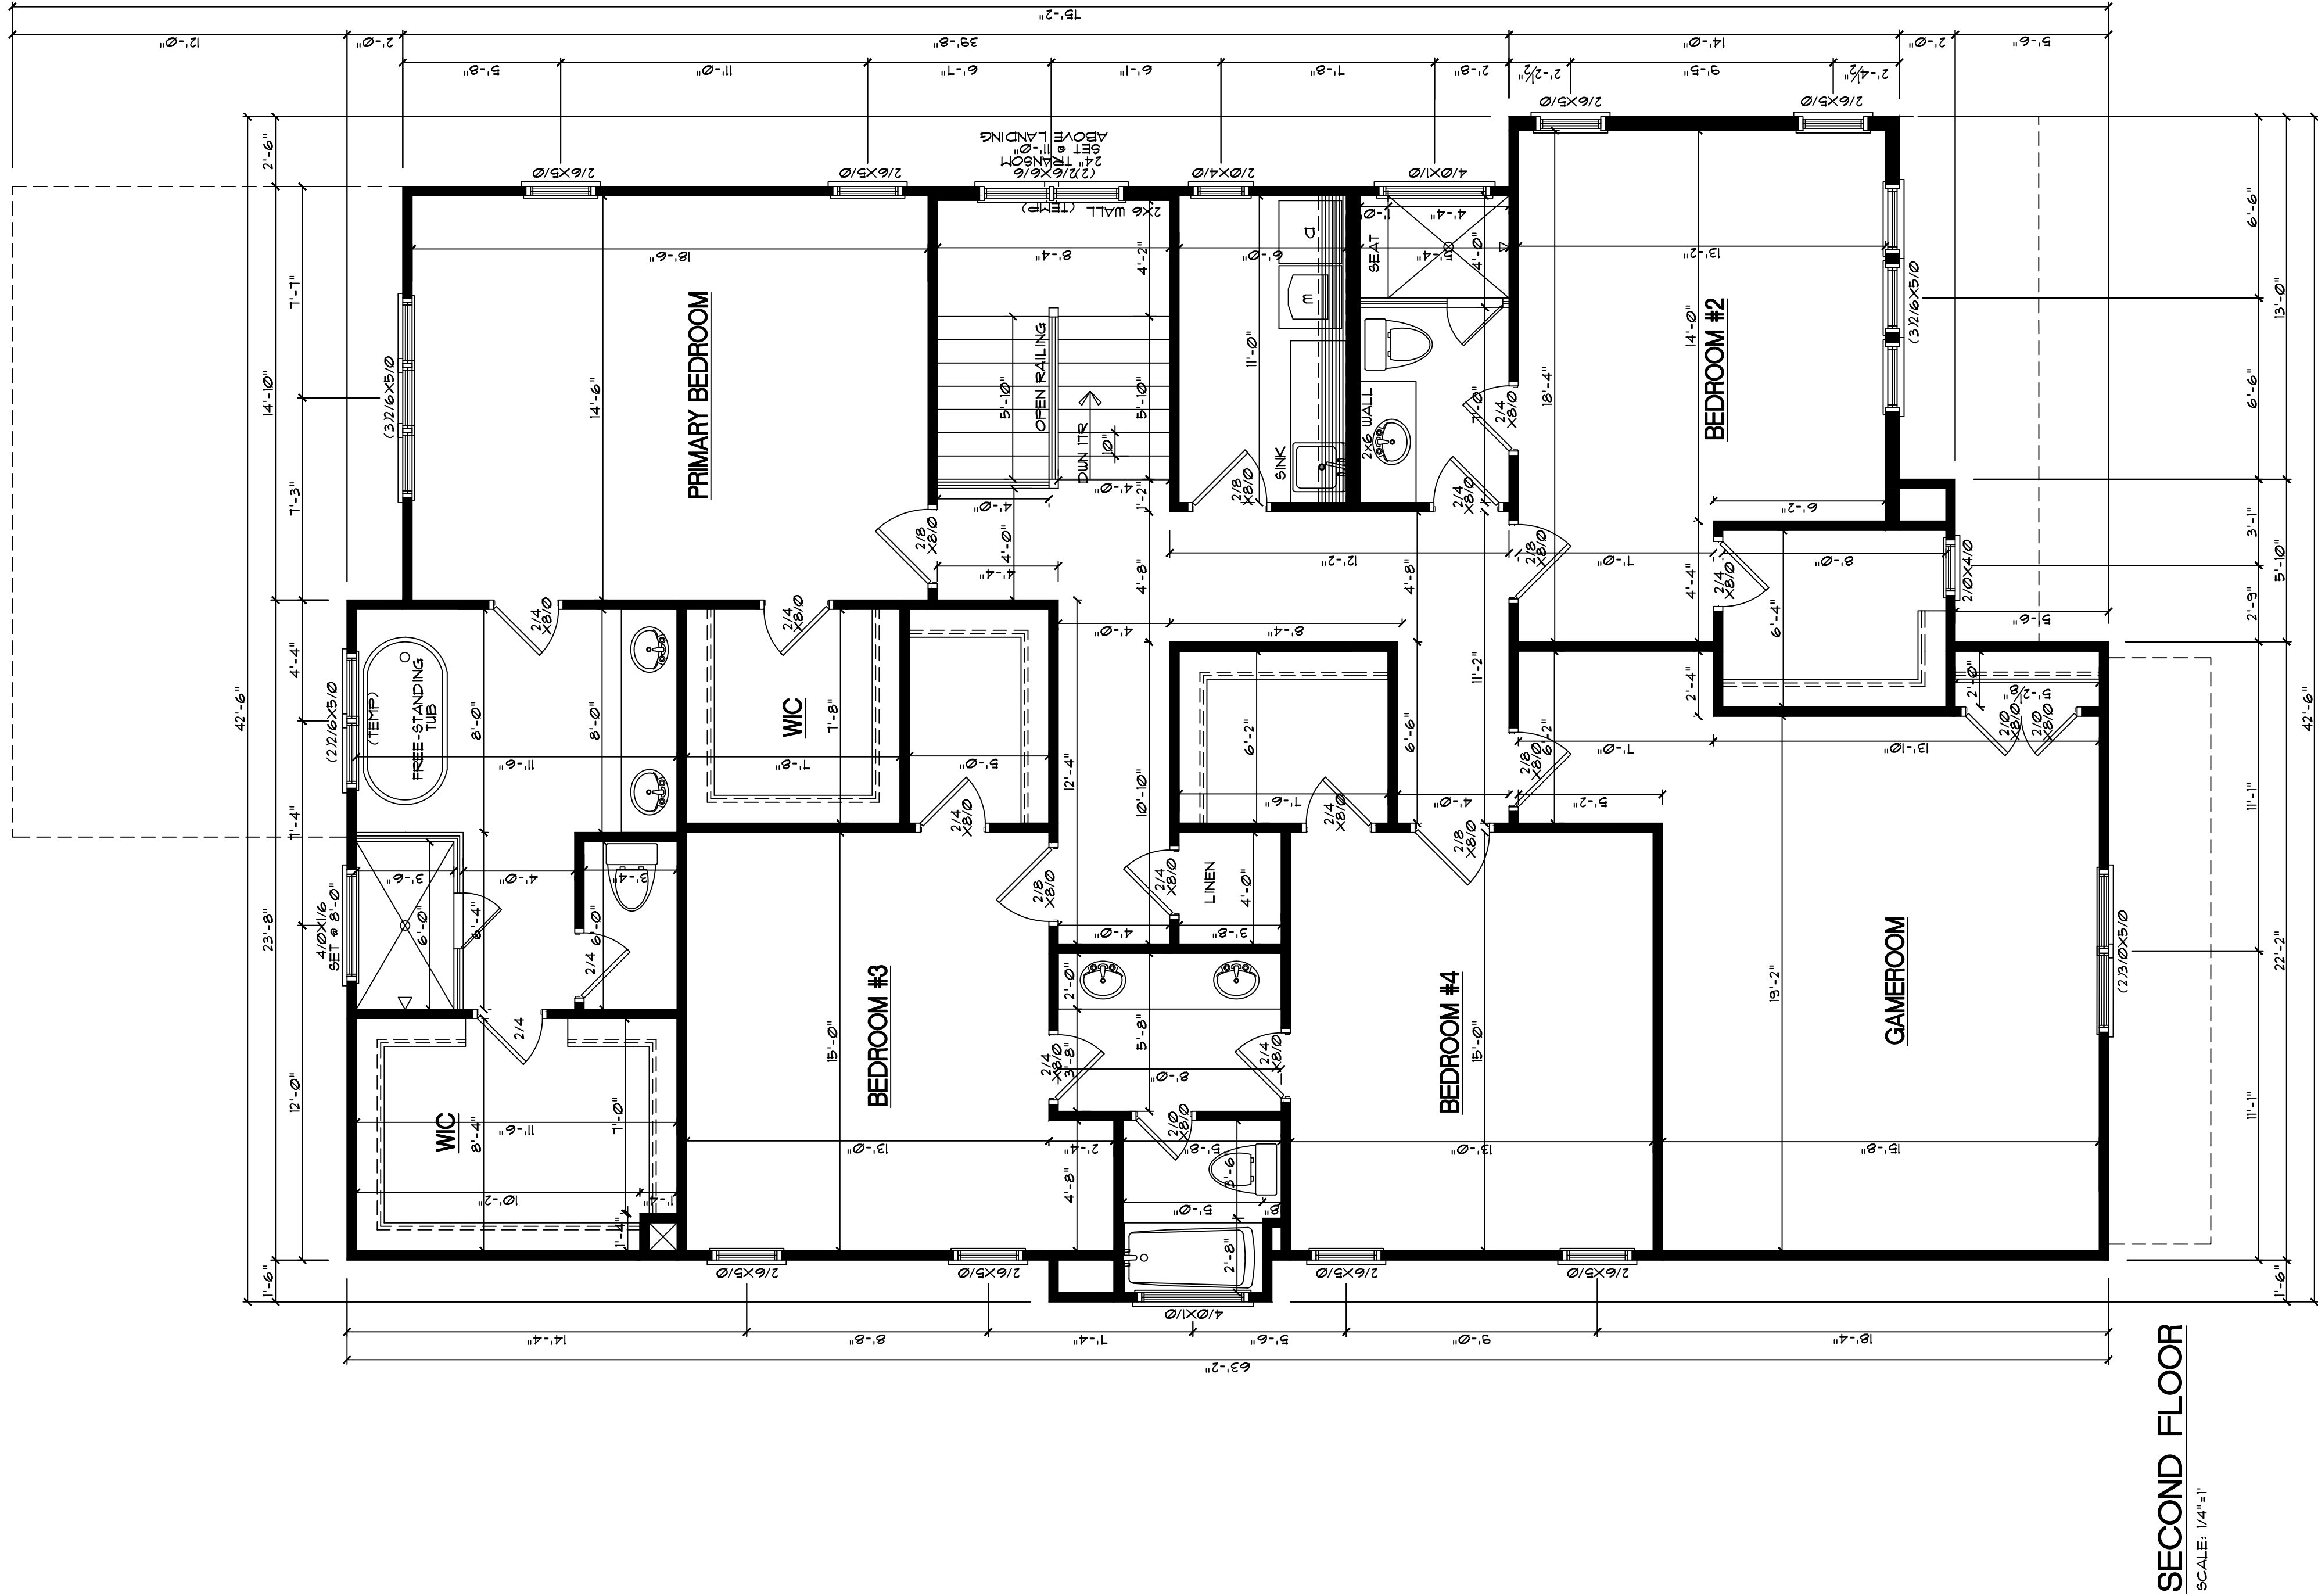

SECOND FLOOR
SCALE: 1/4"=1'

SECOND FLOOR

Sheet:

A4

1304 KIMBERLY
LOT 2

Drawn by: KM
Date: 08/16/2024
Revision:



P.O. Box 447 Holly Springs, NC 27540 • 919-263-4047 • plans@thedesignmeister.com

Copyright The Design Meister, LLC 2024. All Rights Reserved. The design and construction of this project are the property of The Design Meister, LLC. No part of this drawing may be reproduced, stored in a retrieval system, or used in any form without the written permission of The Design Meister, LLC. One time only use.