


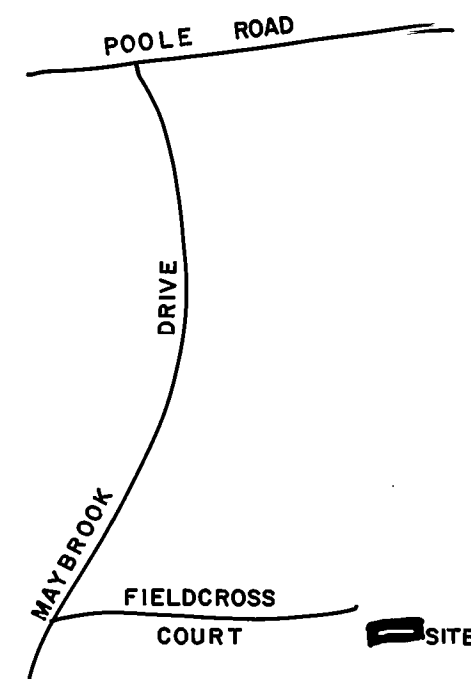


VICINITY MAP (N.T.S.)

LEGEND

- Lines Surveyed
 --- Lines Not Surveyed
 EIP --- Existing Iron Pipe Control Corner
 ECM --- Existing Concrete Monument
 NIP --- New Iron Pipe
 PKN --- P K Nail
 DMD --- Double Meridian Distance
 R/W --- Right of Way
 DB --- Deed Book
 CM --- Concrete Monument
 ELS --- Existing Lightwood Stake

NORTH CAROLINA
 WAKE COUNTY


I, DAVID W. BARRIER, certify that this plat was drawn under my supervision from an actual survey made under my supervision (deed description recorded in Book _____, page _____, etc.) (other); that the boundaries not surveyed are clearly indicated as drawn from information found in Book _____, page _____; that the ratio of precision as calculated is 1: 10,000; that this plat was prepared in accordance with G. S. 47-30 as amended. Witness my original signature, registration number and seal this 25 day of SEPT., A.D., 1995.

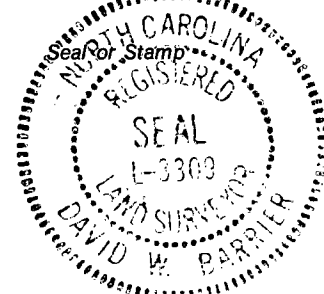

David W. Barrier
 Surveyor
 L-3309
 Registration Number

NORTH CAROLINA
 WAKE COUNTY

I, a Notary Public of the County and State aforesaid, certify that DAVID W. BARRIER, a registered land surveyor, personally appeared before me this day and acknowledged the execution of the foregoing instrument. Witness my hand and official stamp or seal, this 27 day of SEPT., 1995.

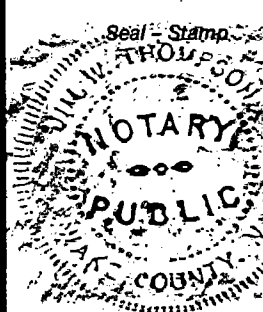

My Commission expires 11-17-98

NORTH CAROLINA
 WAKE COUNTY

The foregoing certificate of David W. Barrier, Notary Public, is certified to be correct. This instrument was presented for registration and recorded in Plat Book 1995, page 1631 This 19 day of SEPT., 1995 at _____ M.

KENNETH C. WILKINS



Register of Deeds

By Patty Mendoza
 Assistant Reg. of Deeds

REFERENCE

BOM 1988, PG. 61

- ☒ a. That the survey creates a subdivision of land within the area of a county or municipality that has an ordinance that regulates parcels of land.
☐ b. That the survey is located in such portion of a county or municipality that is unregulated as to an ordinance that regulates parcels of land.
☐ c. That the survey is of an existing parcel or parcels of land.
☐ d. That the survey is of another category, such as the recombination of existing parcels, a court-ordered survey, or other exception to the definition of subdivision.
☐ e. That the information available to the surveyor is such that the surveyor is unable to make a determination to the best of his or her professional ability as to provisions contained in (a) through (d) above.

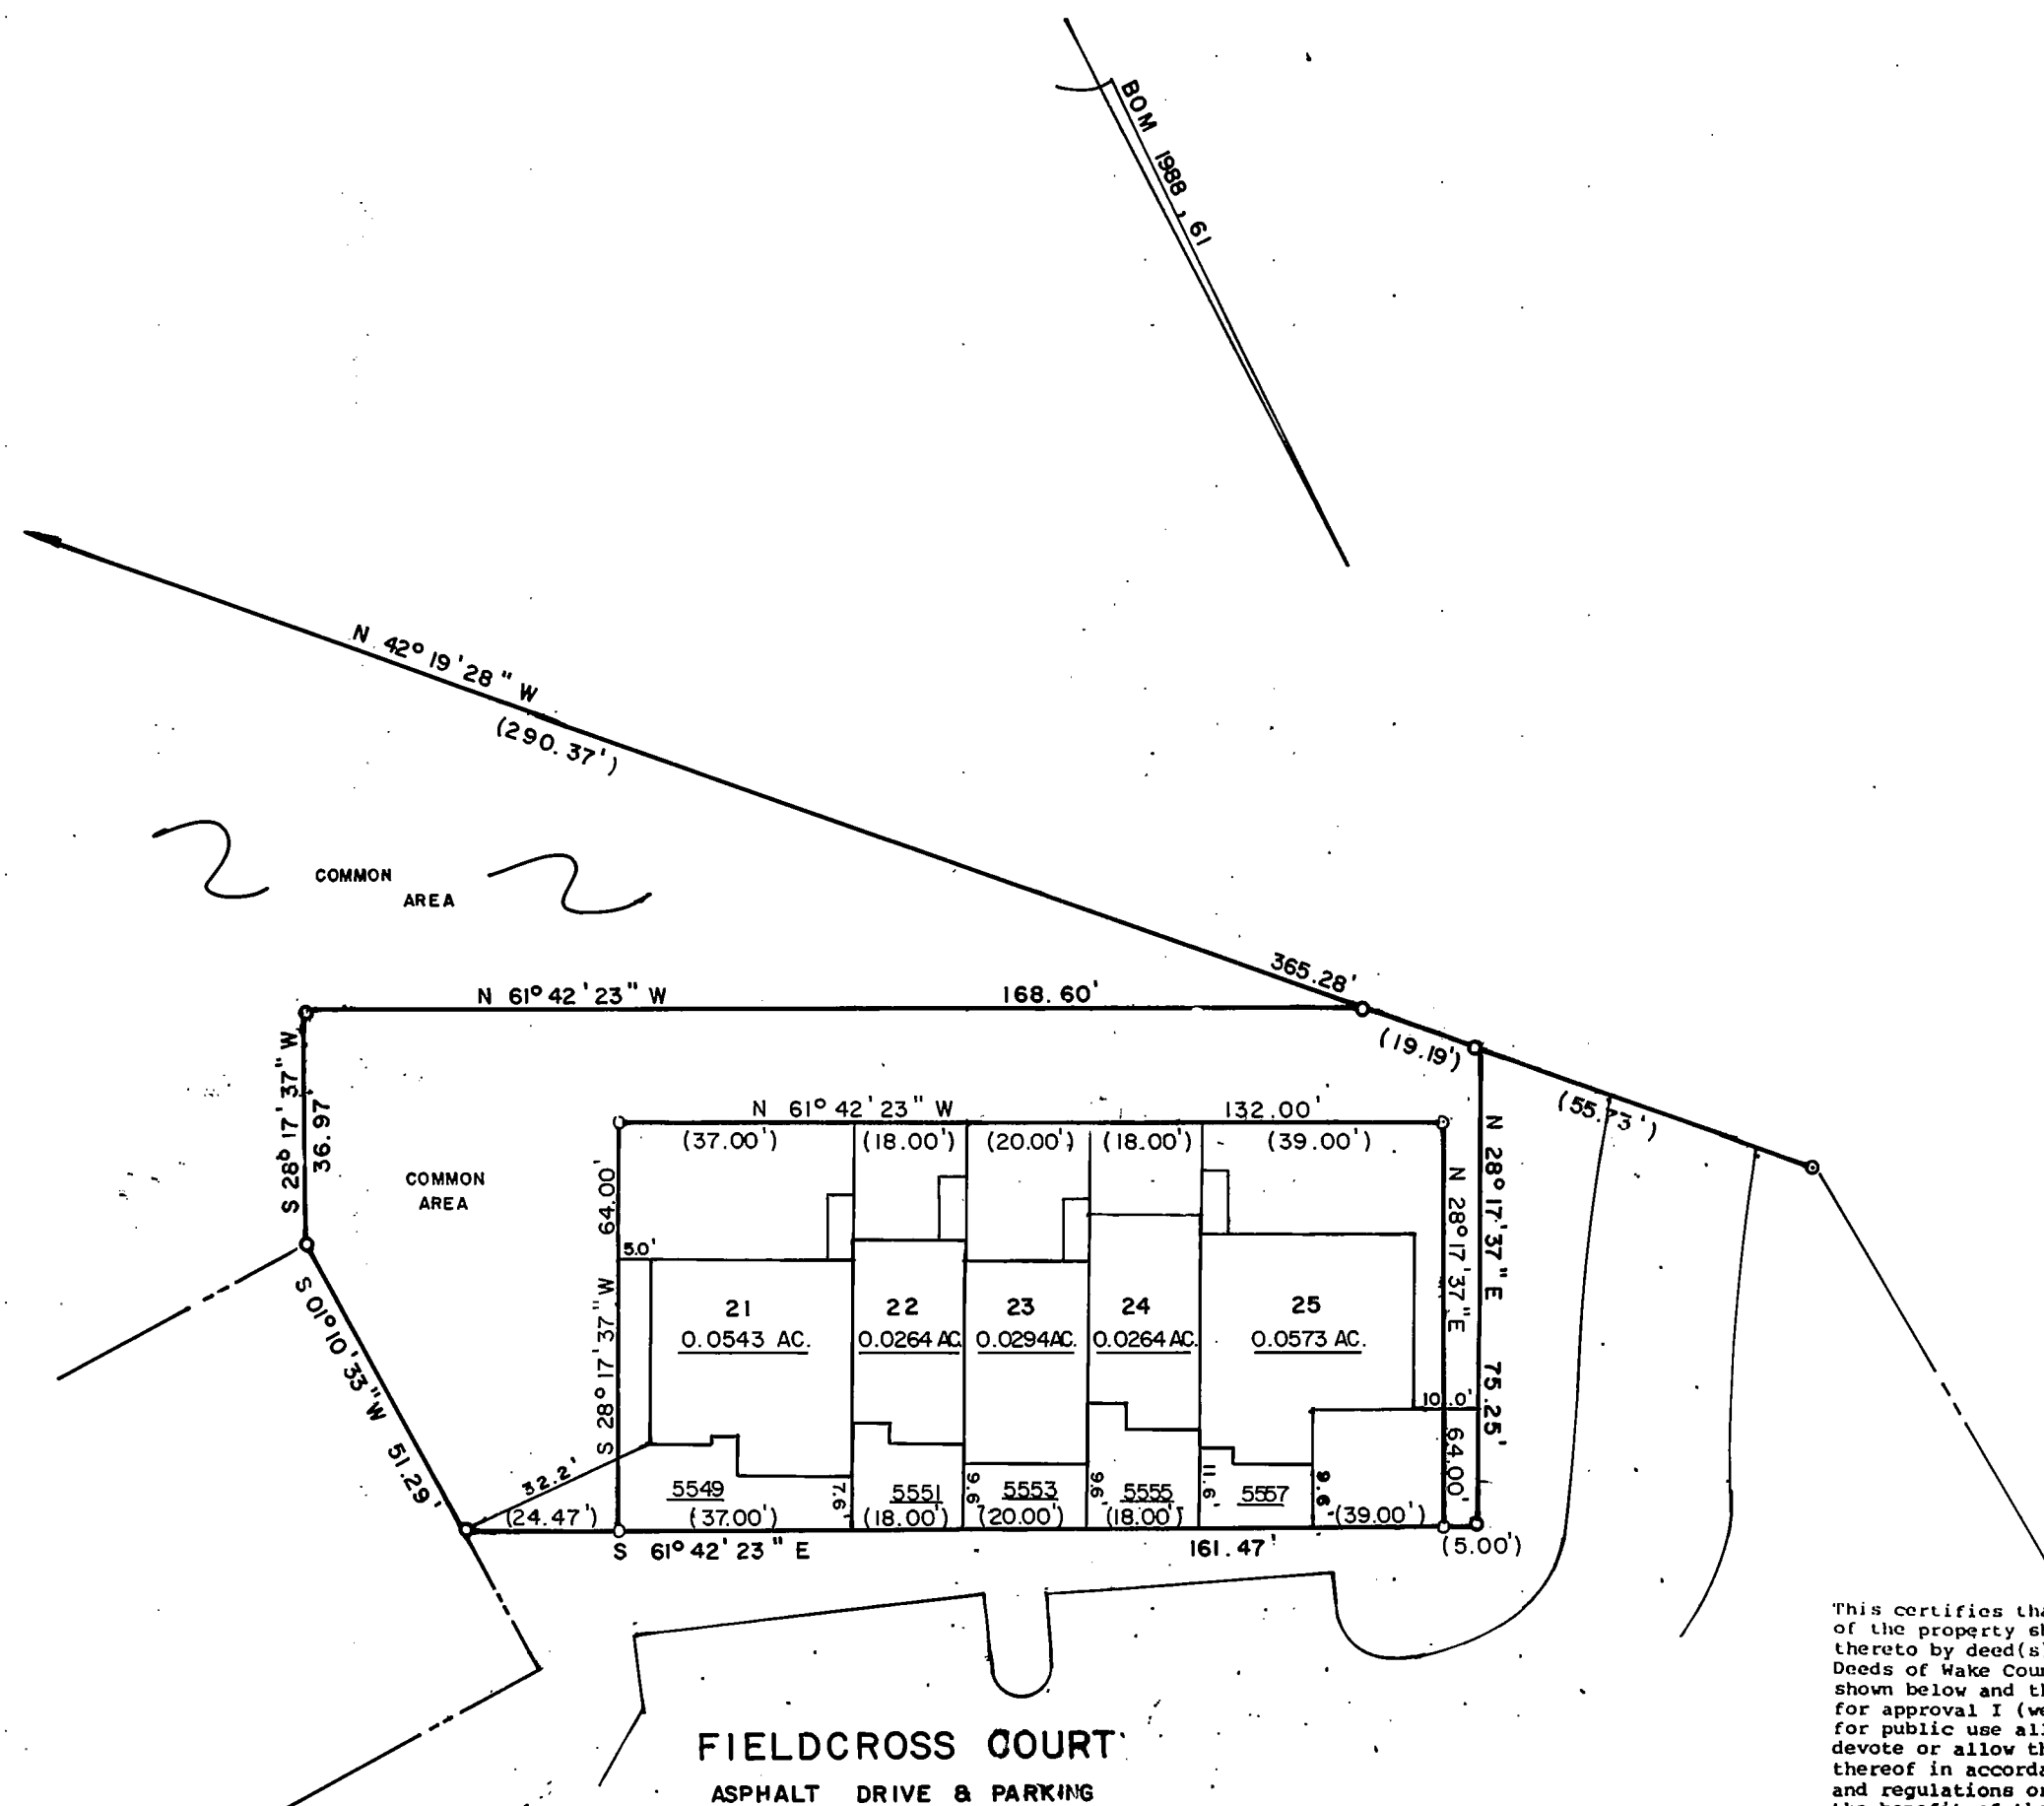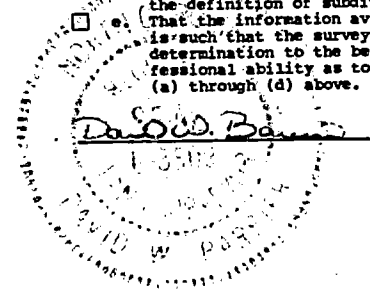

FIELD CROSS COURT
 ASPHALT DRIVE & PARKING

TOTAL AREA IN LOTS = 0.194 AC.
 TOTAL AREA IN COMMON AREA = 0.143 AC
 TOTAL AREA IN BLOCK = 0.337 AC.

This certifies that the undersigned is (are) the owner of the property shown on this map having acquired title thereto by deed(s) recorded in the Office of Register Deeds of Wake County, North Carolina, or otherwise, as shown below and that by submission of this plat or map for approval I (we) do dedicate to the City of Raleigh for public use all streets, easements, rights of way a devote or allow the same to be used and upon acceptance thereof in accordance of all city policies, ordinances and regulations or conditions of the City of Raleigh for the benefit of the public, said dedication shall be irrevocable; provided, any dedication of the easements for storm drainage are not made to the City of Raleigh but are irrevocably made to the subsequent owners of all and all properties shown hereon for their use and benefit subject to conditions of subsections (b) (c) (d) and (e) of Section 1 and Section 4 of the "City Storm Drainage Policy" (resolution 1970-742 on the same may by from time to time amended).

BOOK NO. _____ PAGE NO. _____ SIGNATURE OF OWNER(S)


David W. Barrier

WAKE COUNTY
 NORTH CAROLINA

I, a Notary Public of the County and State aforesaid, certify that David W. Barrier personally appeared before me this day and acknowledged the execution of the foregoing instrument. Witness my hand and official stamp or seal. This 27 day of SEPT., 1995.

NOTARY PUBLIC David W. Barrier
 COMMISSION EXPIRES 11/17/98

Ex- 146-95
 S-175-86

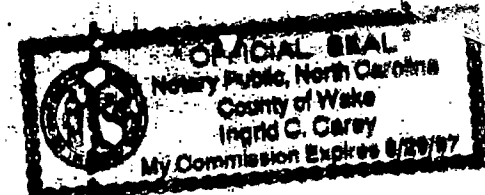


THIS PLAT DOES NOT REQUIRE
 CITY COUNCIL APPROVAL

George B. Chapman 10-18-95
 GEORGE B. CHAPMAN
 Director of Planning

THIS PLAT NOT TO BE RECORDED
 AFTER 1 DAY OF Nov 95
 1 COPY TO BE RETAINED FOR THE
 CITY.

THIS PLAT IS ☐ IN ☐ OUT OF THE
 CITY LIMITS.

REVISIONS	PROPERTY OF BRAGG & ASSOCIATES, INC. FIELD CROSS AT EAGLECHASE, PH. 1 LOTS 21-25	DAVID BARRIER LAND SURVEYING
	TOWNSHIP: RALEIGH COUNTY: WAKE	425 S. HARRISON AVENUE CARY, N. C. 27511 PHONE: (919) 469-2834
	STATE: NORTH CAROLINA	DATE: 9-25-95 SURVEYED BY: D.W.B. FIELD BOOK
	ZONE: TAX MAP: 1732.05 29.4055 PARCEL:	SCALE: 1"=30' DRAWN BY: J.M.F. DRAWING NO.
		CHECKED & CLOSURE BY: D.W.B.

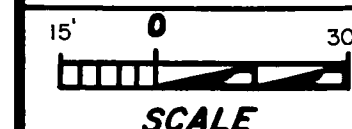

Recorded in Book of Maps 1995 Vol. _____ Pg. 1631