

## GENERAL NOTES

- 1.) SEE SHEET 1 OF 12 FOR GENERAL NOTES
- 2.) SEE SHEET 11 OF 12 FOR CURVE DATA TABLE.
- 3.) SEE SHEET 12 OF 12 FOR LINE DATA TABLE.

WAKE COUNTY, NC 76  
 LAURA M. RIDDICK  
 REGISTER OF DEEDS  
 PRESENTED & RECORDED ON  
 05/18/2015 10:02:52  
 BOOK: 2015 PAGE: 00770

I HEREBY CERTIFY THAT THIS PLAT IS OF THE FOLLOWING TYPE:  
 G.S. 17-30 (1)(1)(c) THIS SURVEY CREATES SUBDIVISION OF  
 LAND WITHIN THE AREA OF A COUNTY OR MUNICIPALITY THAT  
 HAS AN ORDINANCE THAT REGULATES PARCELS OF LAND.  
 ERIC M. MANTURUK L.S. L-5019 05/13/2015

NORTH CAROLINA - WAKE COUNTY  
 FILED FOR REGISTRATION

DATE  
 LAURA M. RIDDICK  
 REGISTER OF DEEDS  
 WAKE COUNTY

BY: ASSISTANT/DEPUTY  
 TIME:

THE JOHN R. MCADAMS  
 COMPANY, INC.

2905 Meridian Parkway  
 Durham, North Carolina 27713  
 License No.: C-0293  
 (800) 733-5646 • McAdamsCo.com

MCADAMS

REVISIONS:

2015-01-28 CITY COMMENTS  
 2015-04-23 CITY COMMENTS



# BRYSON VILLAGE PHASE 7


SUBDIVISION, RIGHT OF WAY, EASEMENT  
 & TREE CONSERVATION AREA PLAT

ST. MATTHEWS TOWNSHIP, WAKE COUNTY NORTH CAROLINA  
 D.R. HORTON, INC.  
 2000 AERIAL CENTER PKWY SUITE 110  
 MORRISVILLE, NC 27560

SURVEY BY: EMM  
 PROJECT NO.: DRH-12000  
 FILENAME: DRH12000-F8  
 DRAWN BY: EMM  
 SCALE: 1"=50'  
 DATE: 12/01/2014

MCADAMS

SHEET 3 OF 12

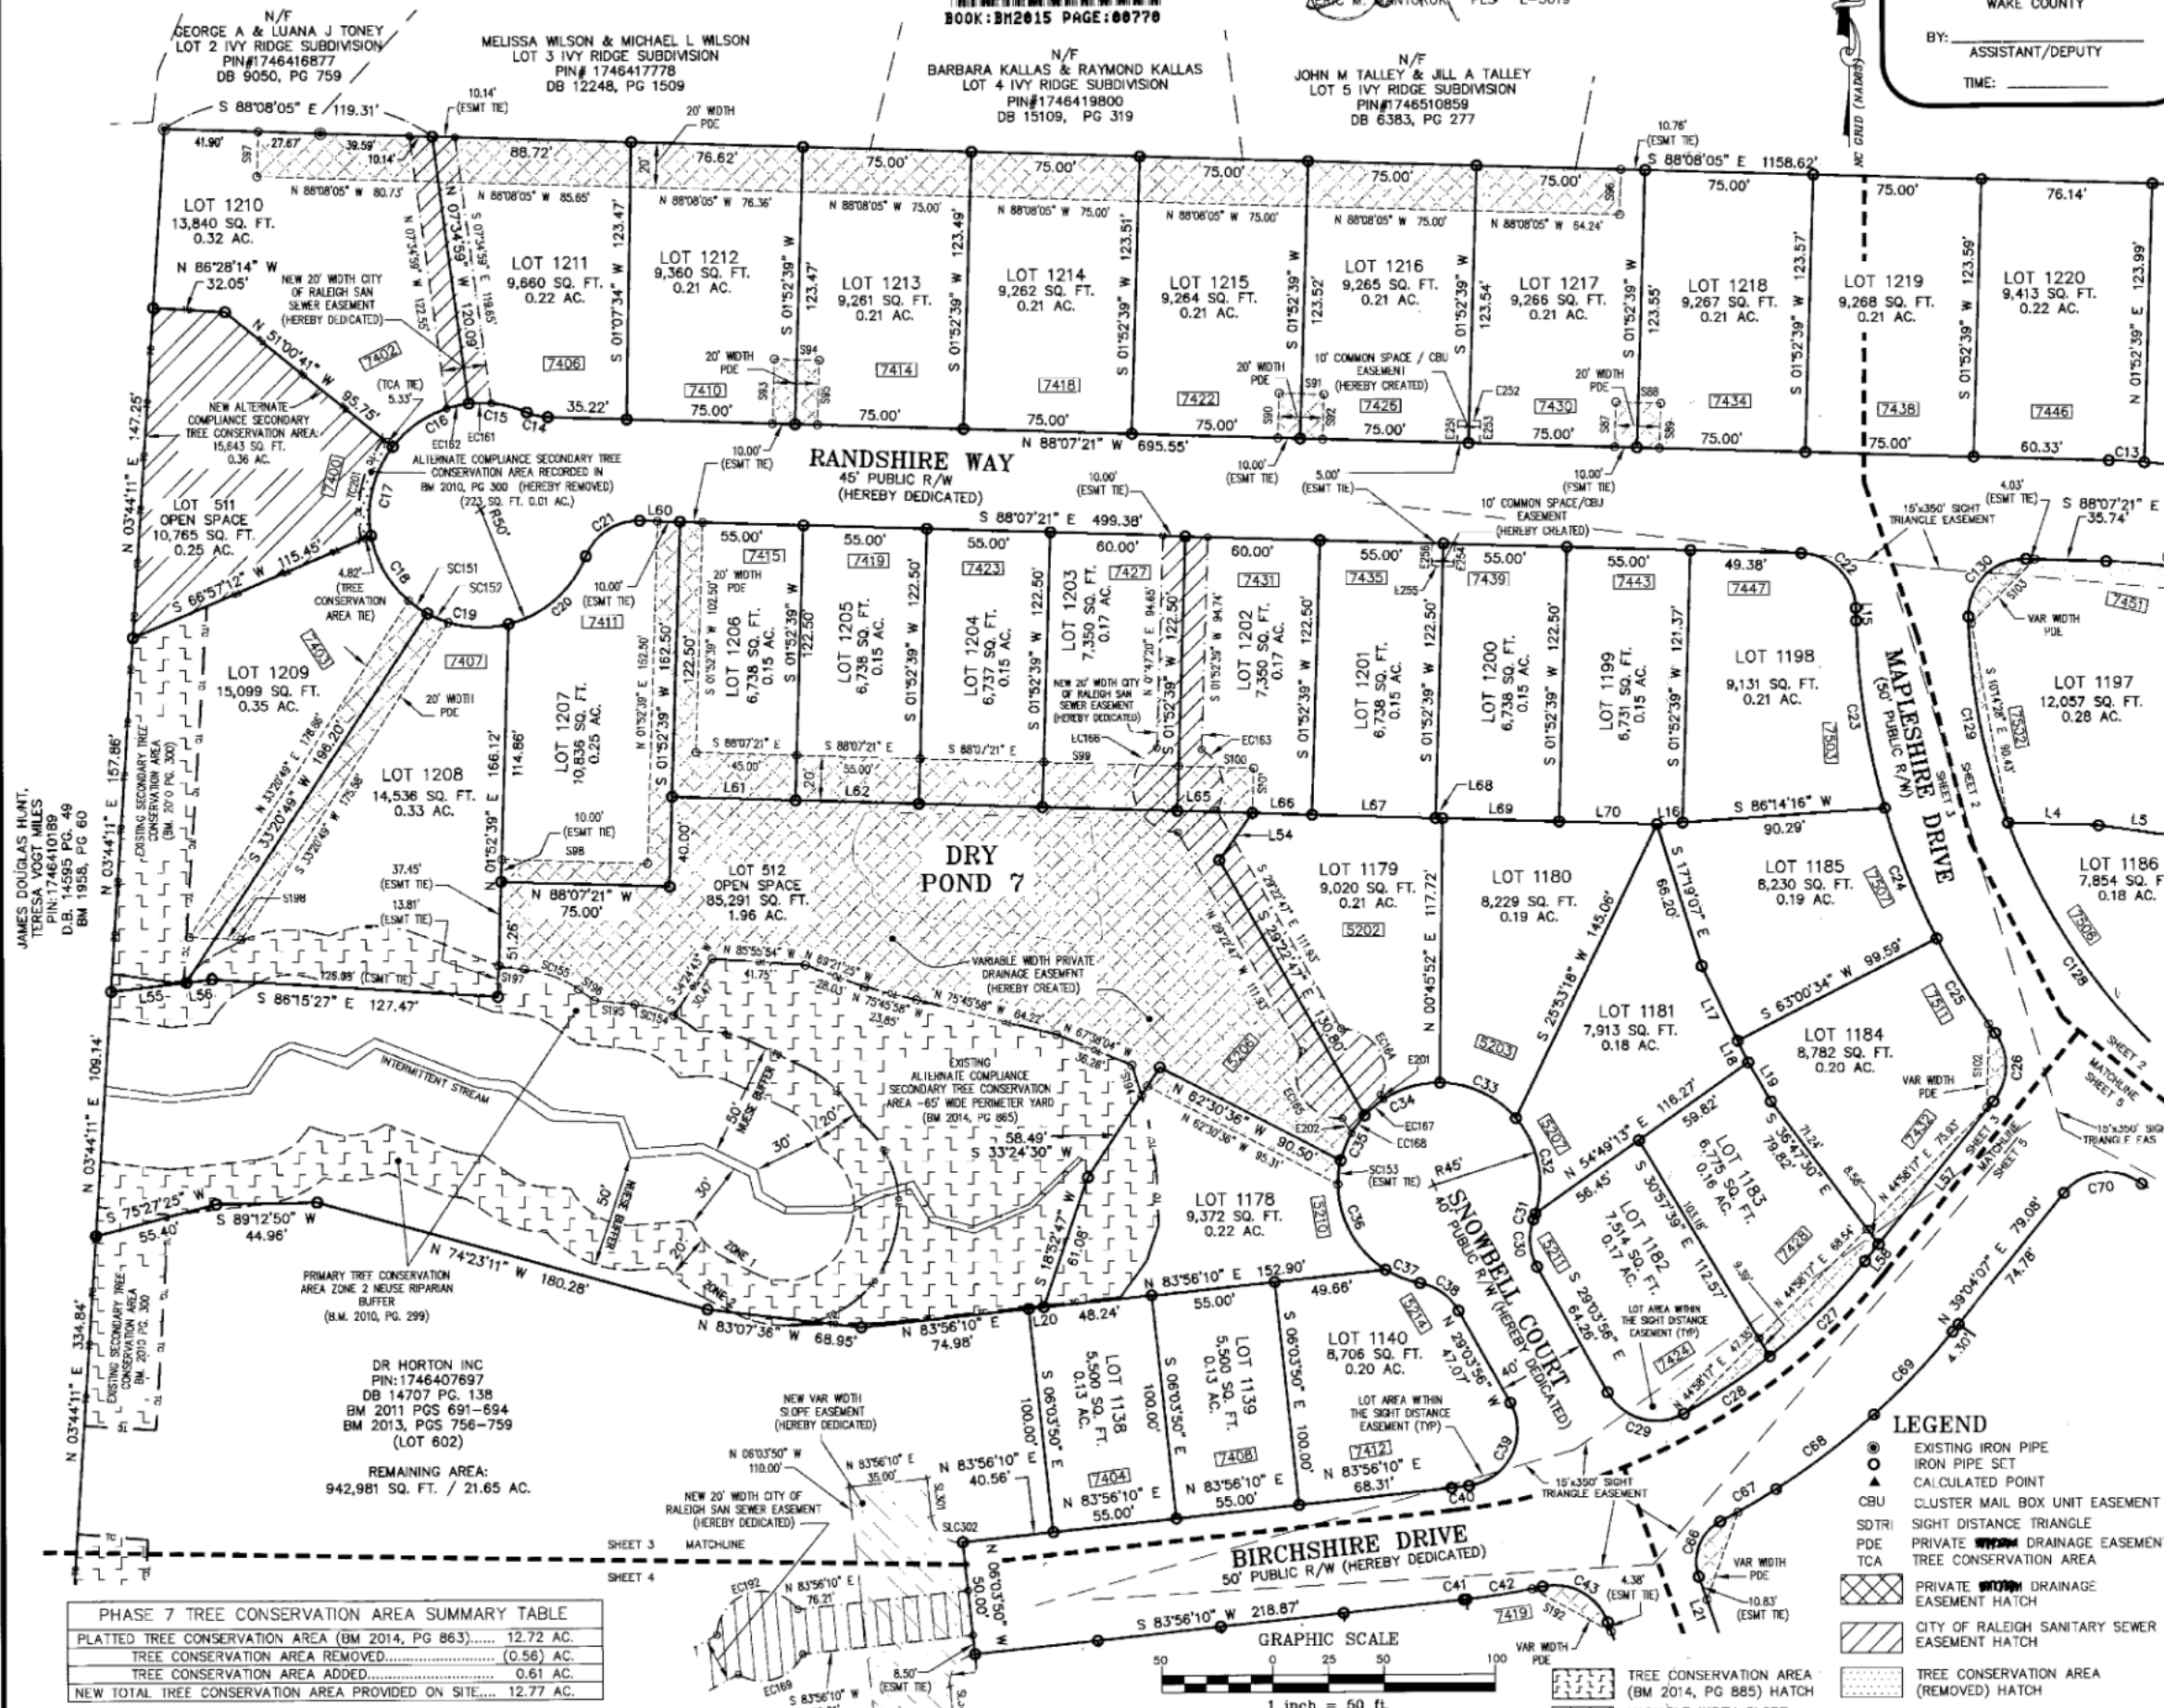

RECORDED IN BOOK OF MAPS 2015, PAGE 770 WAKE COUNTY REGISTER OF DEEDS

BAD39681