


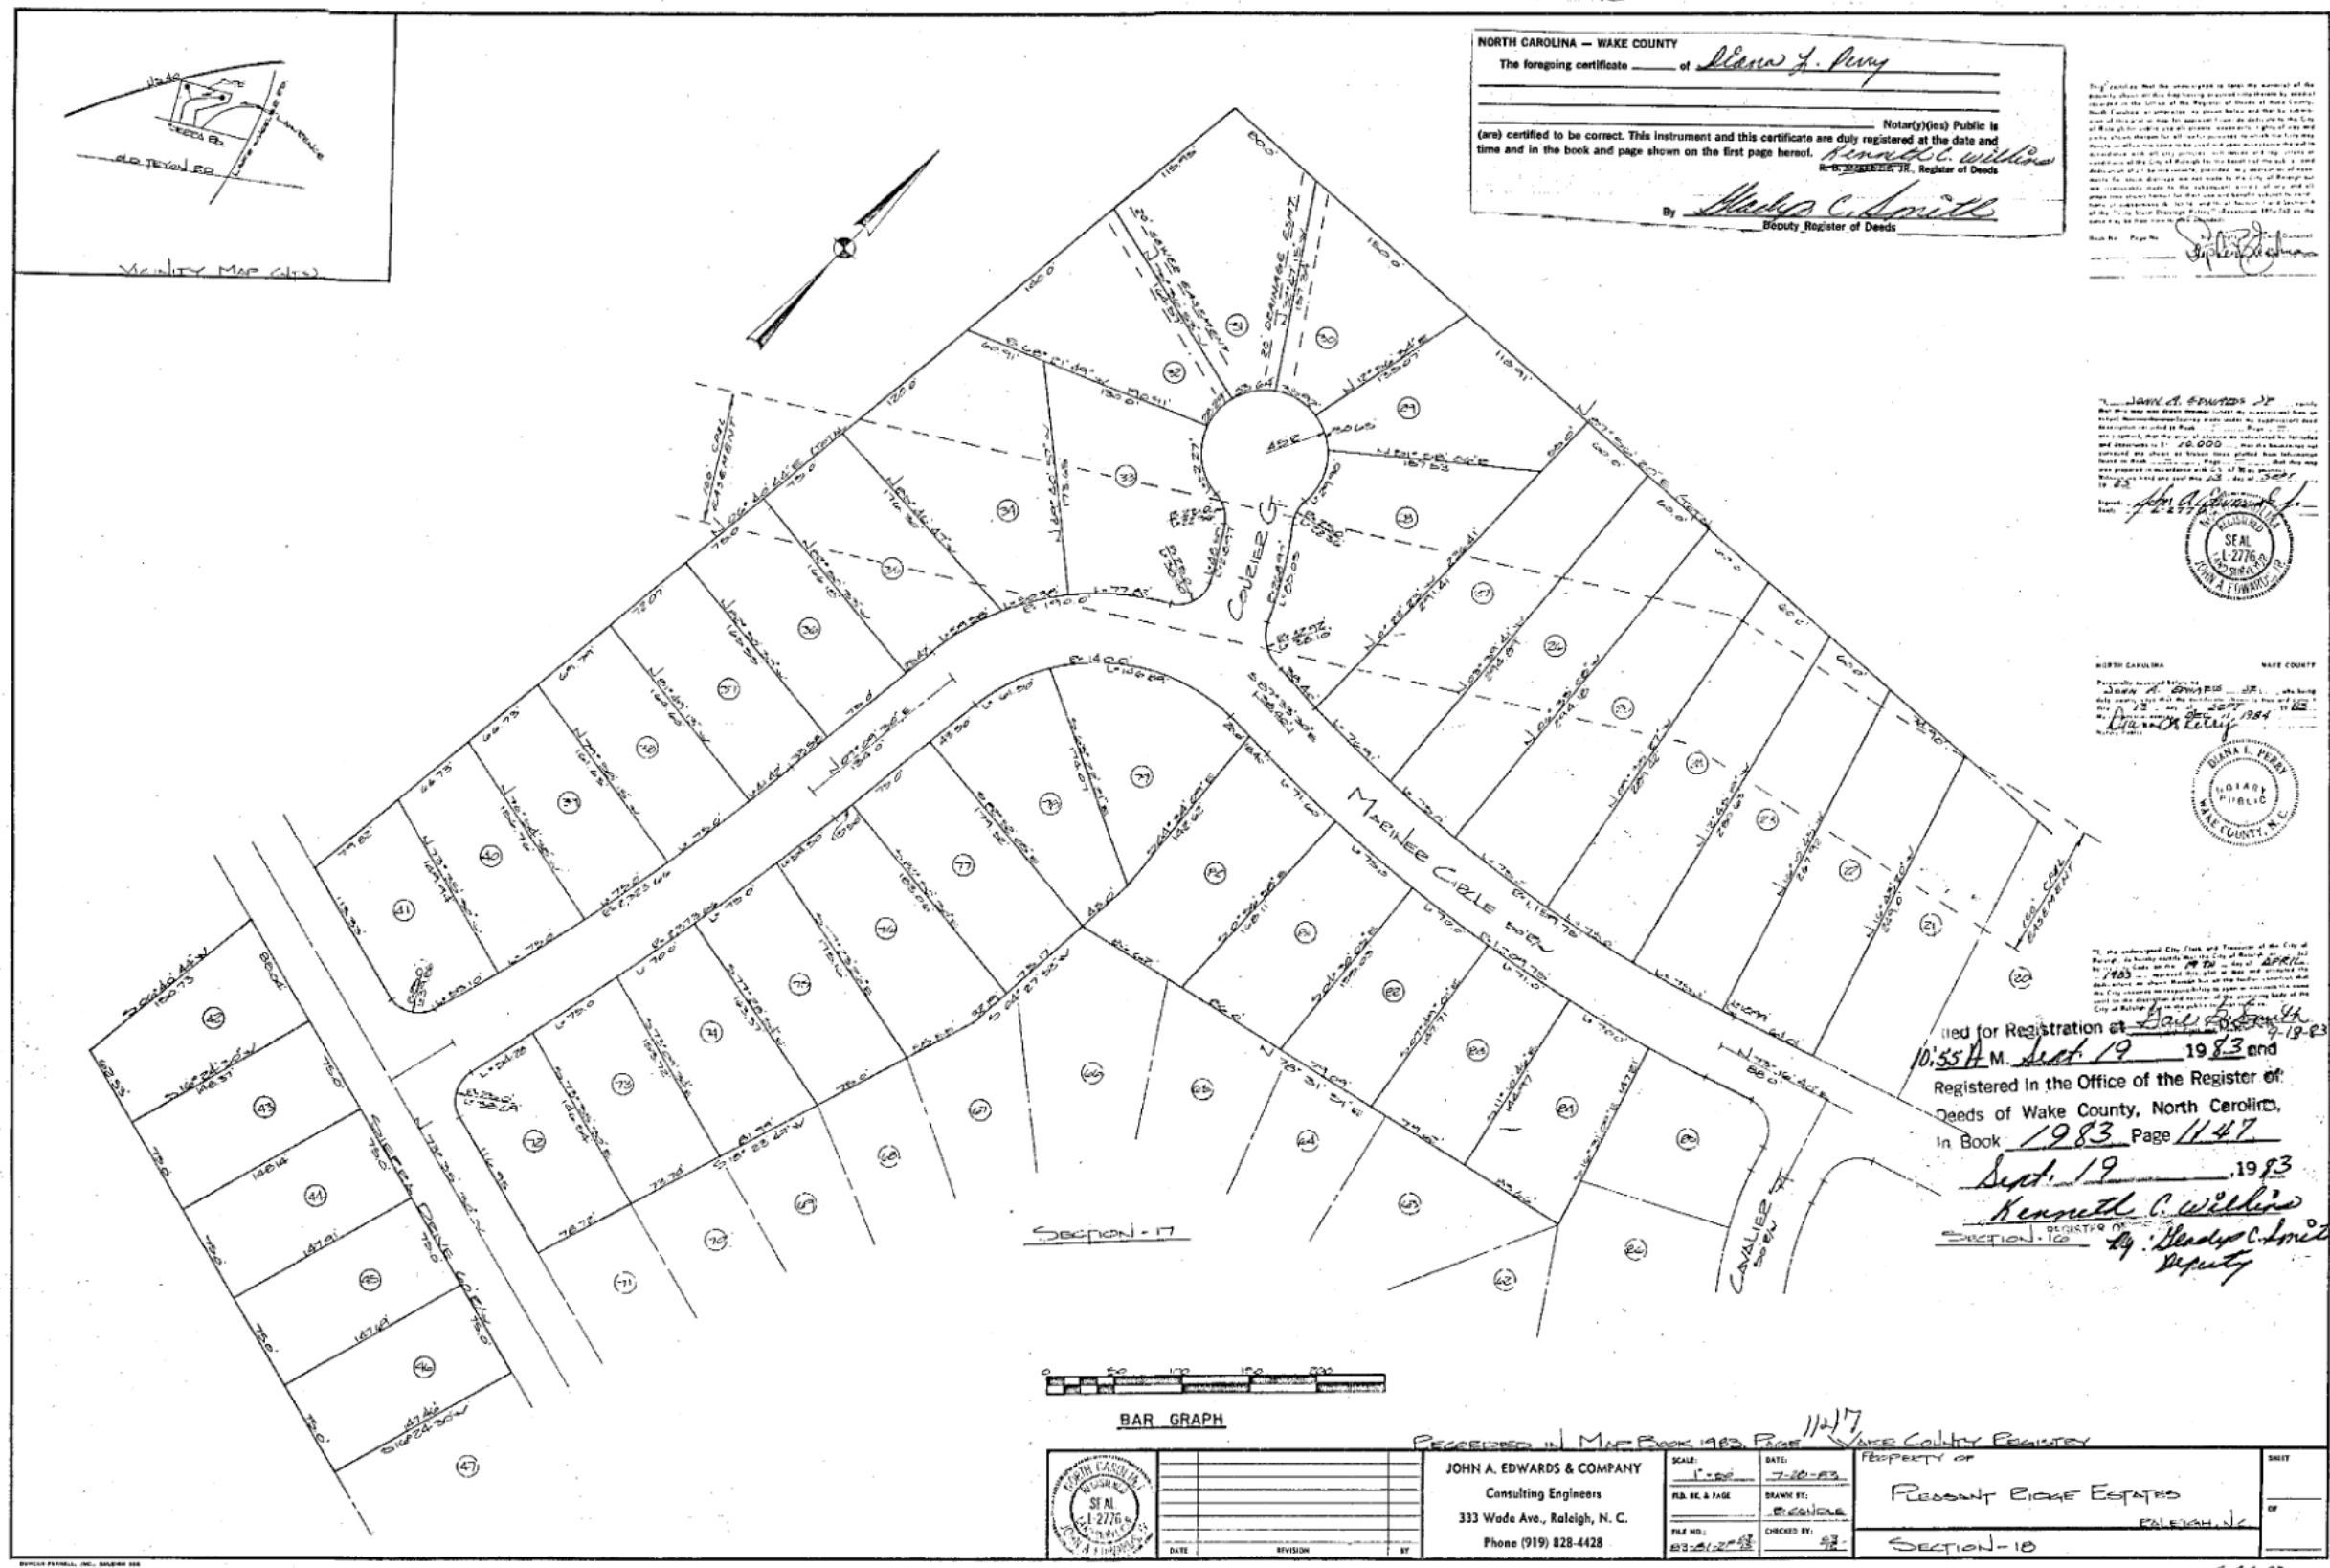

NORTH CAROLINA - WAKE COUNTY
 The foregoing certificate of Blair J. Perry
 Notary Public is
 (are) certified to be correct. This instrument and this certificate are duly registered at the date and
 time and in the book and page shown on the first page hereof.
 By Kenneth C. Williams
 Deputy Register of Deeds

Notary Public
 Kenneth C. Williams
 Wake County, N.C.
 My Comm. Expires 12/31/84

SEAL
 1-2776
 WAKE COUNTY, N.C.

SEAL
 1-2776
 WAKE COUNTY, N.C.

Filed for Registration at Wake County
10:55 A.M. Sept. 19, 1983
 Registered in the Office of the Register of
 Deeds of Wake County, North Carolina,
 In Book 1983 Page 1147
Sept. 19, 1983
Kenneth C. Williams
Deputy Register of Deeds

BAR GRAPH

SEAL
 1-2776
 WAKE COUNTY, N.C.

JOHN A. EDWARDS & COMPANY
 Consulting Engineers
 333 Wade Ave., Raleigh, N.C.
 Phone (919) 828-4428

SCALE:
 1" = 50'
 DRAWN BY:
 CHECKED BY:

PROPERTY OF
REDDONT EICKE ESTATES
RALEIGH, N.C.
 SECTION - 18

5-44-83
 4-11-83

