
BKBM1953PG00059

59

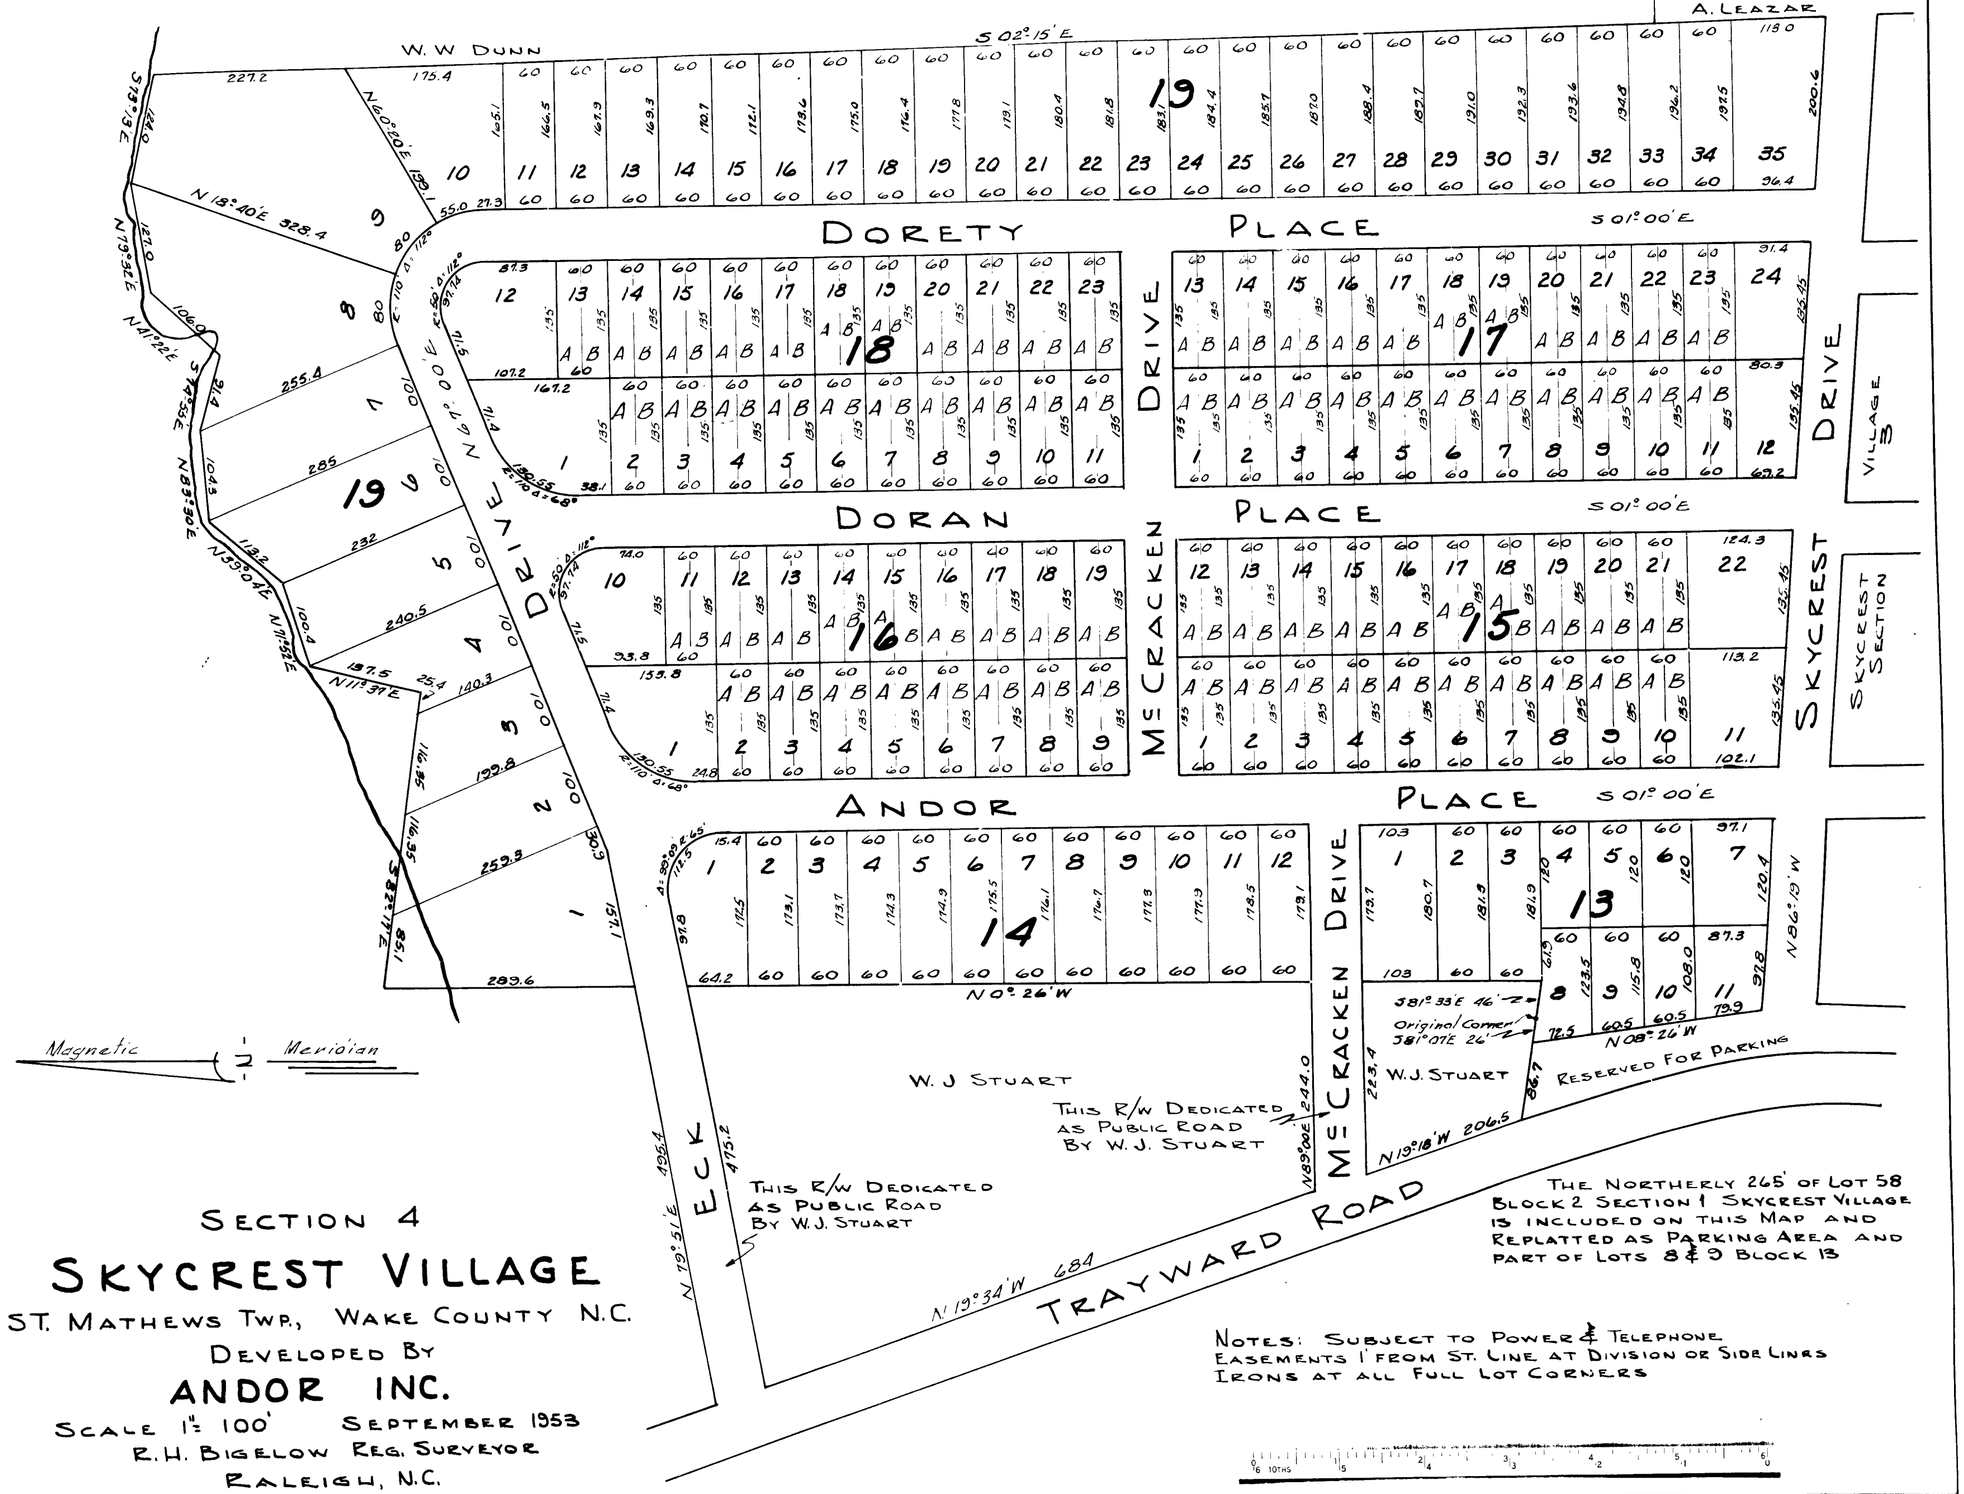

SECTION 4

SKYCREST VILLAGE

ST. MATHEWS TWP., WAKE COUNTY N.C.

DEVELOPED BY

ANDOR INC.

SCALE 1" = 100' SEPTEMBER 1953

R.H. BIGELOW REG. SURVEYOR

RALEIGH, N.C.

THE NORTHERLY 245' OF LOT 58 BLOCK 2 SECTION 1 SKYCREST VILLAGE IS INCLUDED ON THIS MAP AND REPLATTED AS PARKING AREA AND PART OF LOTS 8 & 9 BLOCK 13

NOTES: SUBJECT TO POWER & TELEPHONE EASEMENTS 1' FROM ST. LINE AT DIVISION OR SIDE LINES IRONS AT ALL FULL LOT CORNERS

Book 1953 Page 59