




Facility Map
No scale

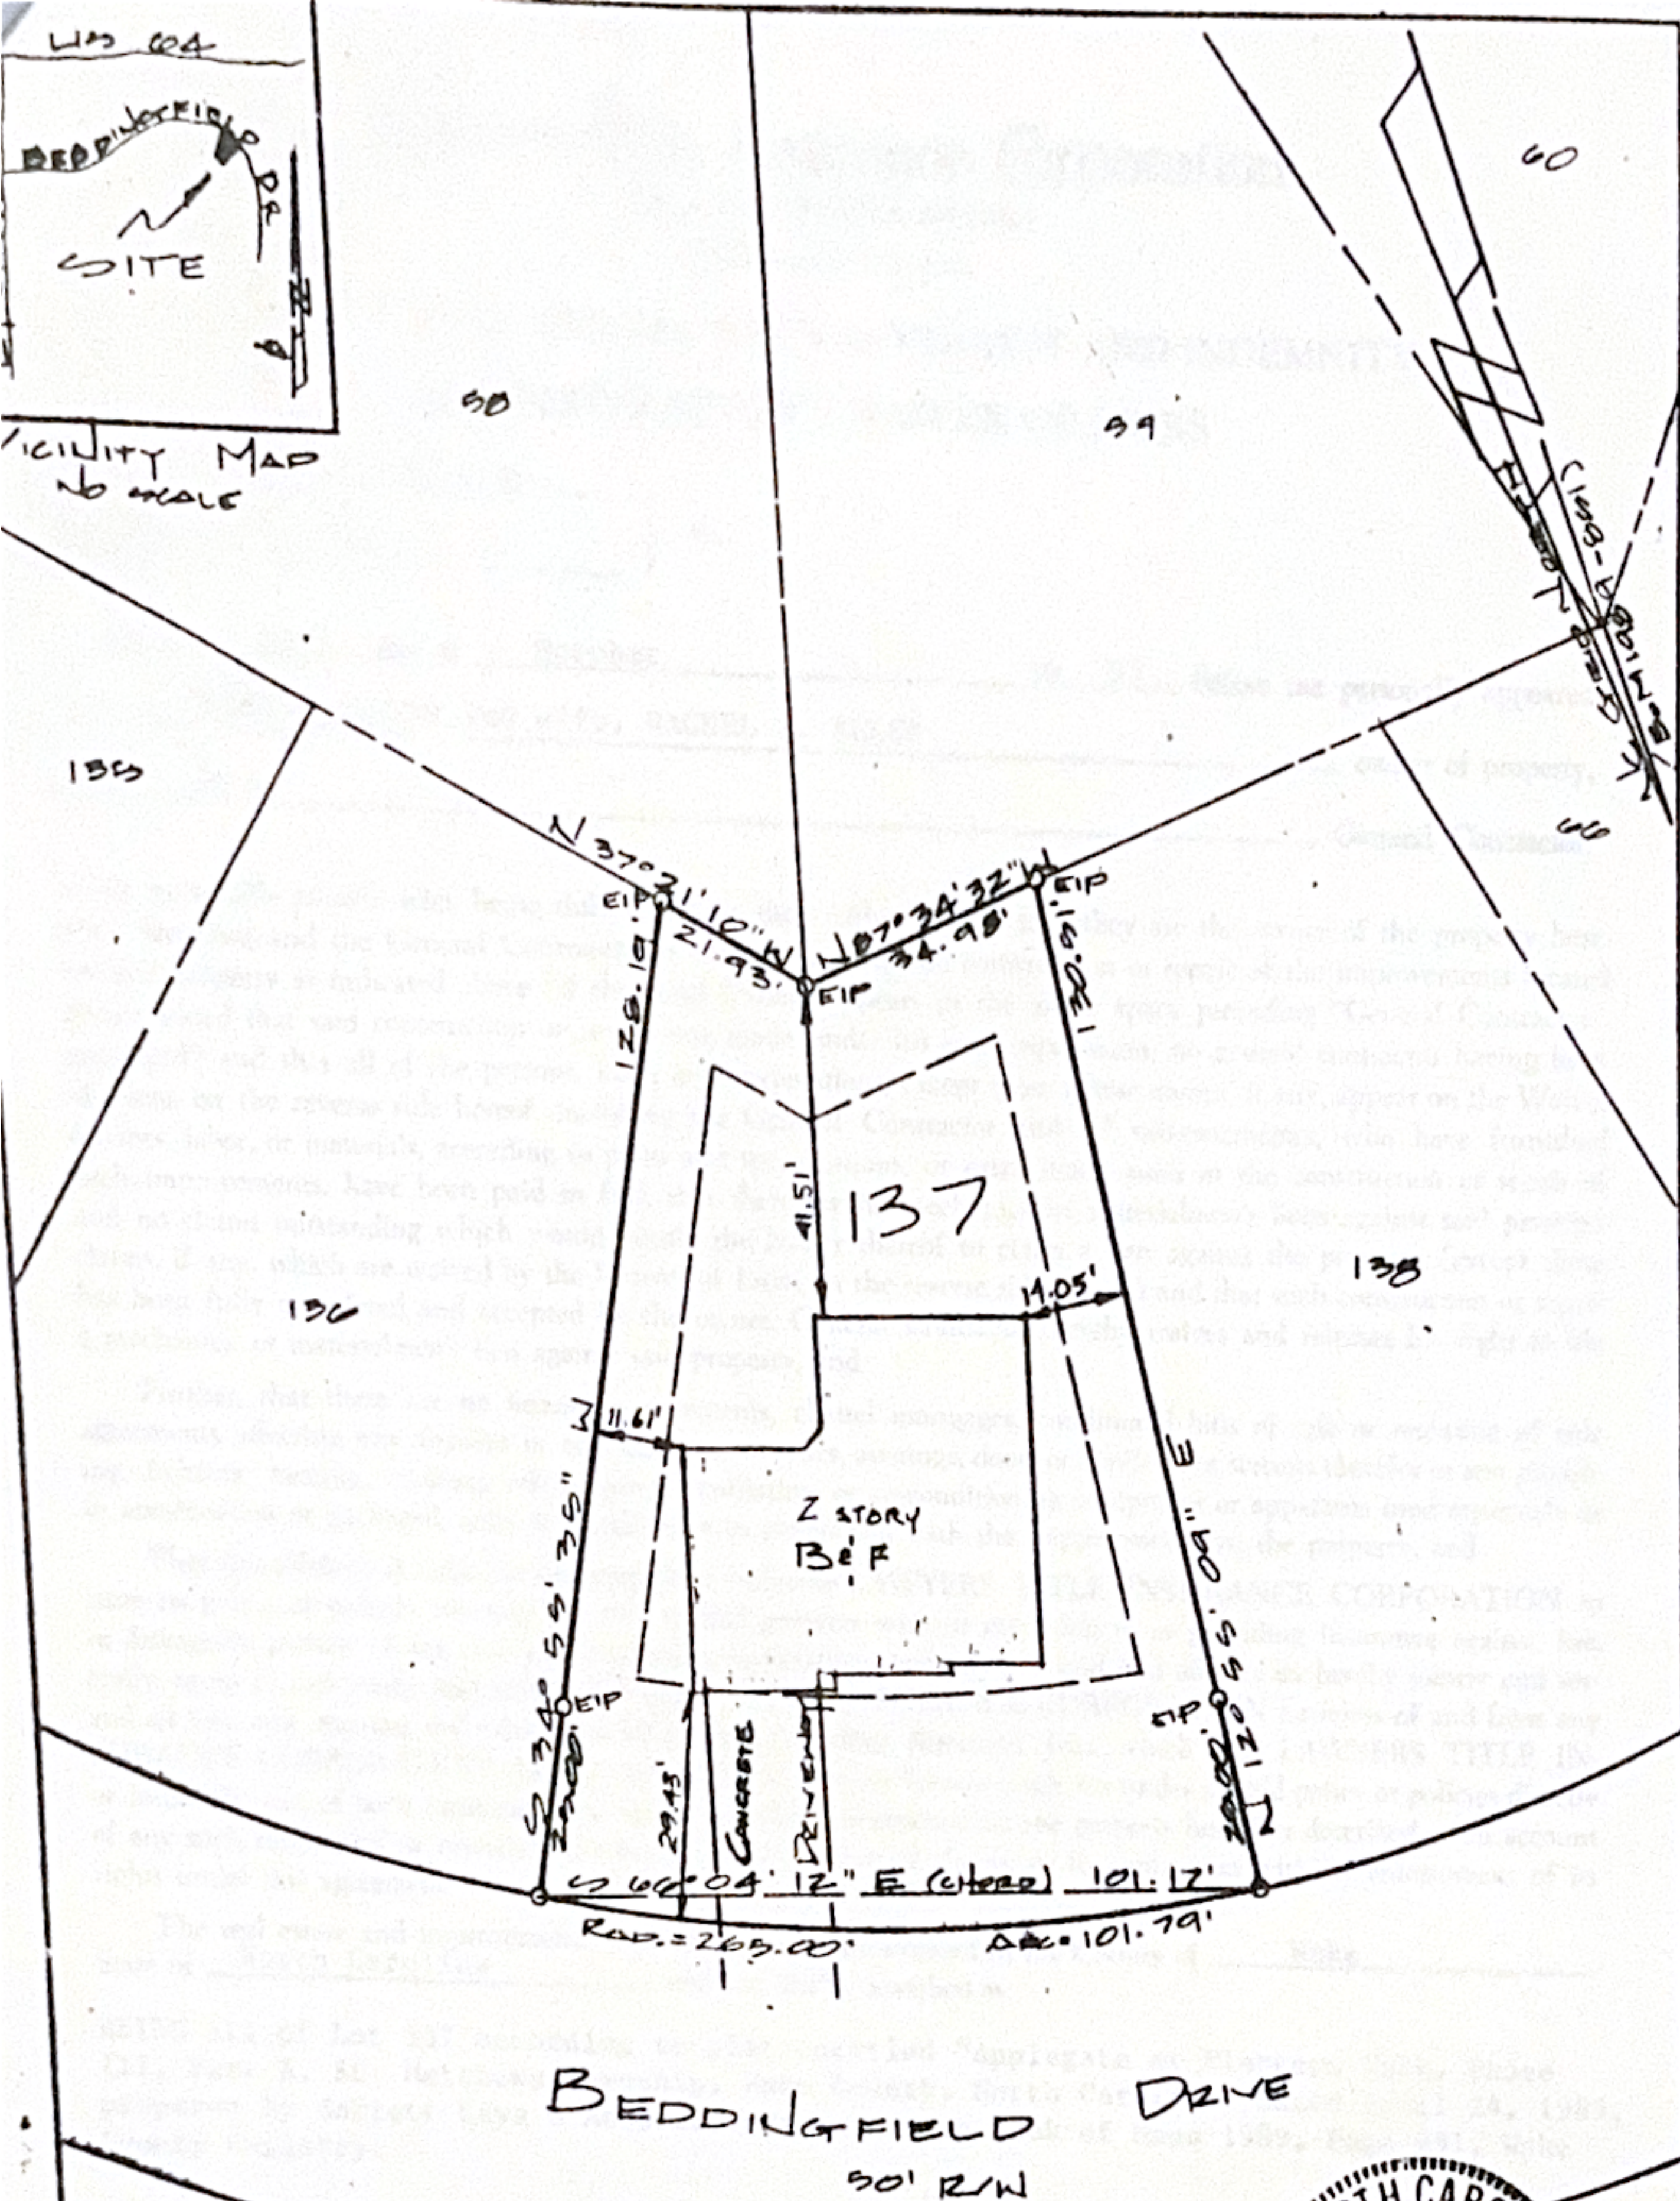

805 BEDDINGFIELD DRIVE

Book of Maps 1989 Vol. Page 851 Deed Book Pg County of Wake
LOT 137 Phase III Part "A" SUBDIVISION Applegate at Rutherford Walk

I HEREBY CERTIFY THAT THIS MAP IS CORRECT AND THAT THE BUILDING FOUNDATION LIES WHOLLY ON THE LOT AND THAT THERE ARE NO ENCROACHMENTS ON SAID LOT EXCEPT AS NOTED.

Surv'd LWE Drawn STH Chk'd. LHS Job No. 1202312 Date 3-17-92 Scale 1"=30'

LEONARD H. SULLIVAN, JR.
Land Surveyor
1005 Vickie Drive
Cary, North Carolina 27511
Telephone: 919/469-4738

Property of:
RACHEL W. ALLEN &
JOHN E. ALLEN
St. Matthew's Township, Wake County, NC