


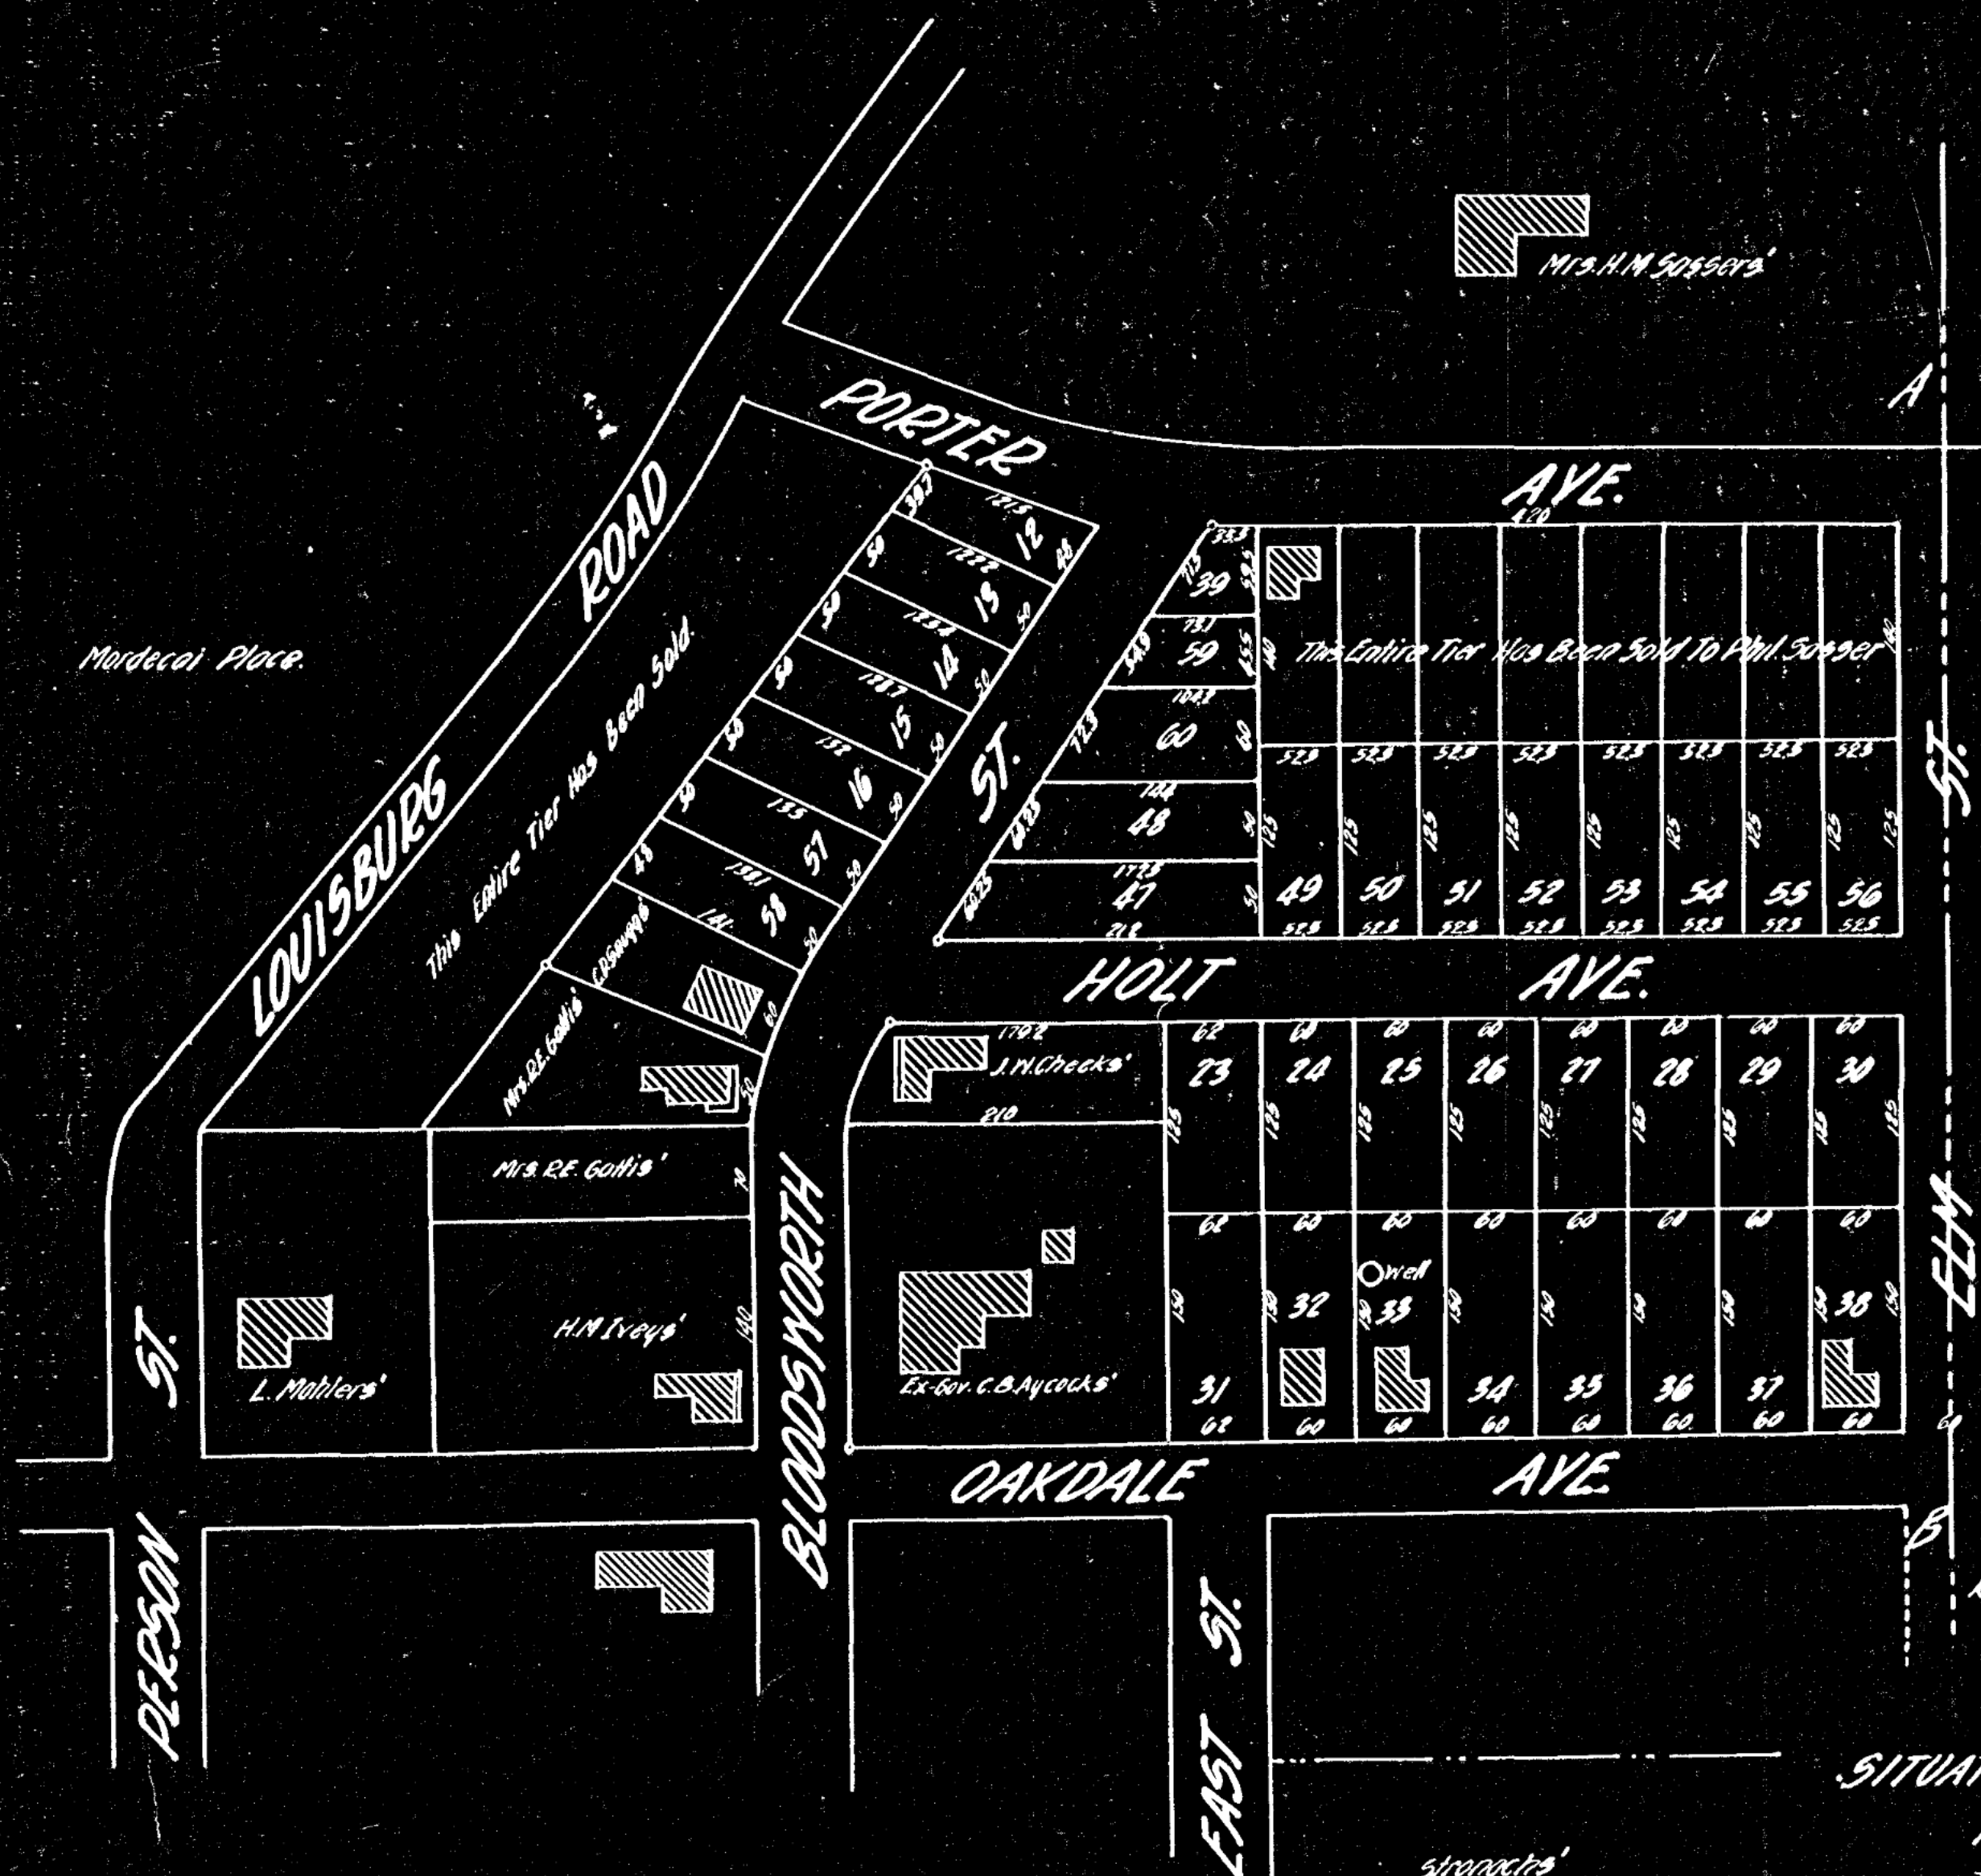


REVISED PLAT
OF
OAKDALE
SITUATED IN THE CITY OF
RALEIGH, N.C.
THE OWNERS

THE SUBURBAN REALTY & AUCTION CO.
THE COLUMBIA REALTY & AUCTION CO.
& ALLEN BROS.

SURVEYED & PLATTED BY
Y.D. STRONACH, RALEIGH, N.C.
JUNE 1910 SCALE 100' = 1"

ACTUAL DATE UNKNOWN

Book 1885

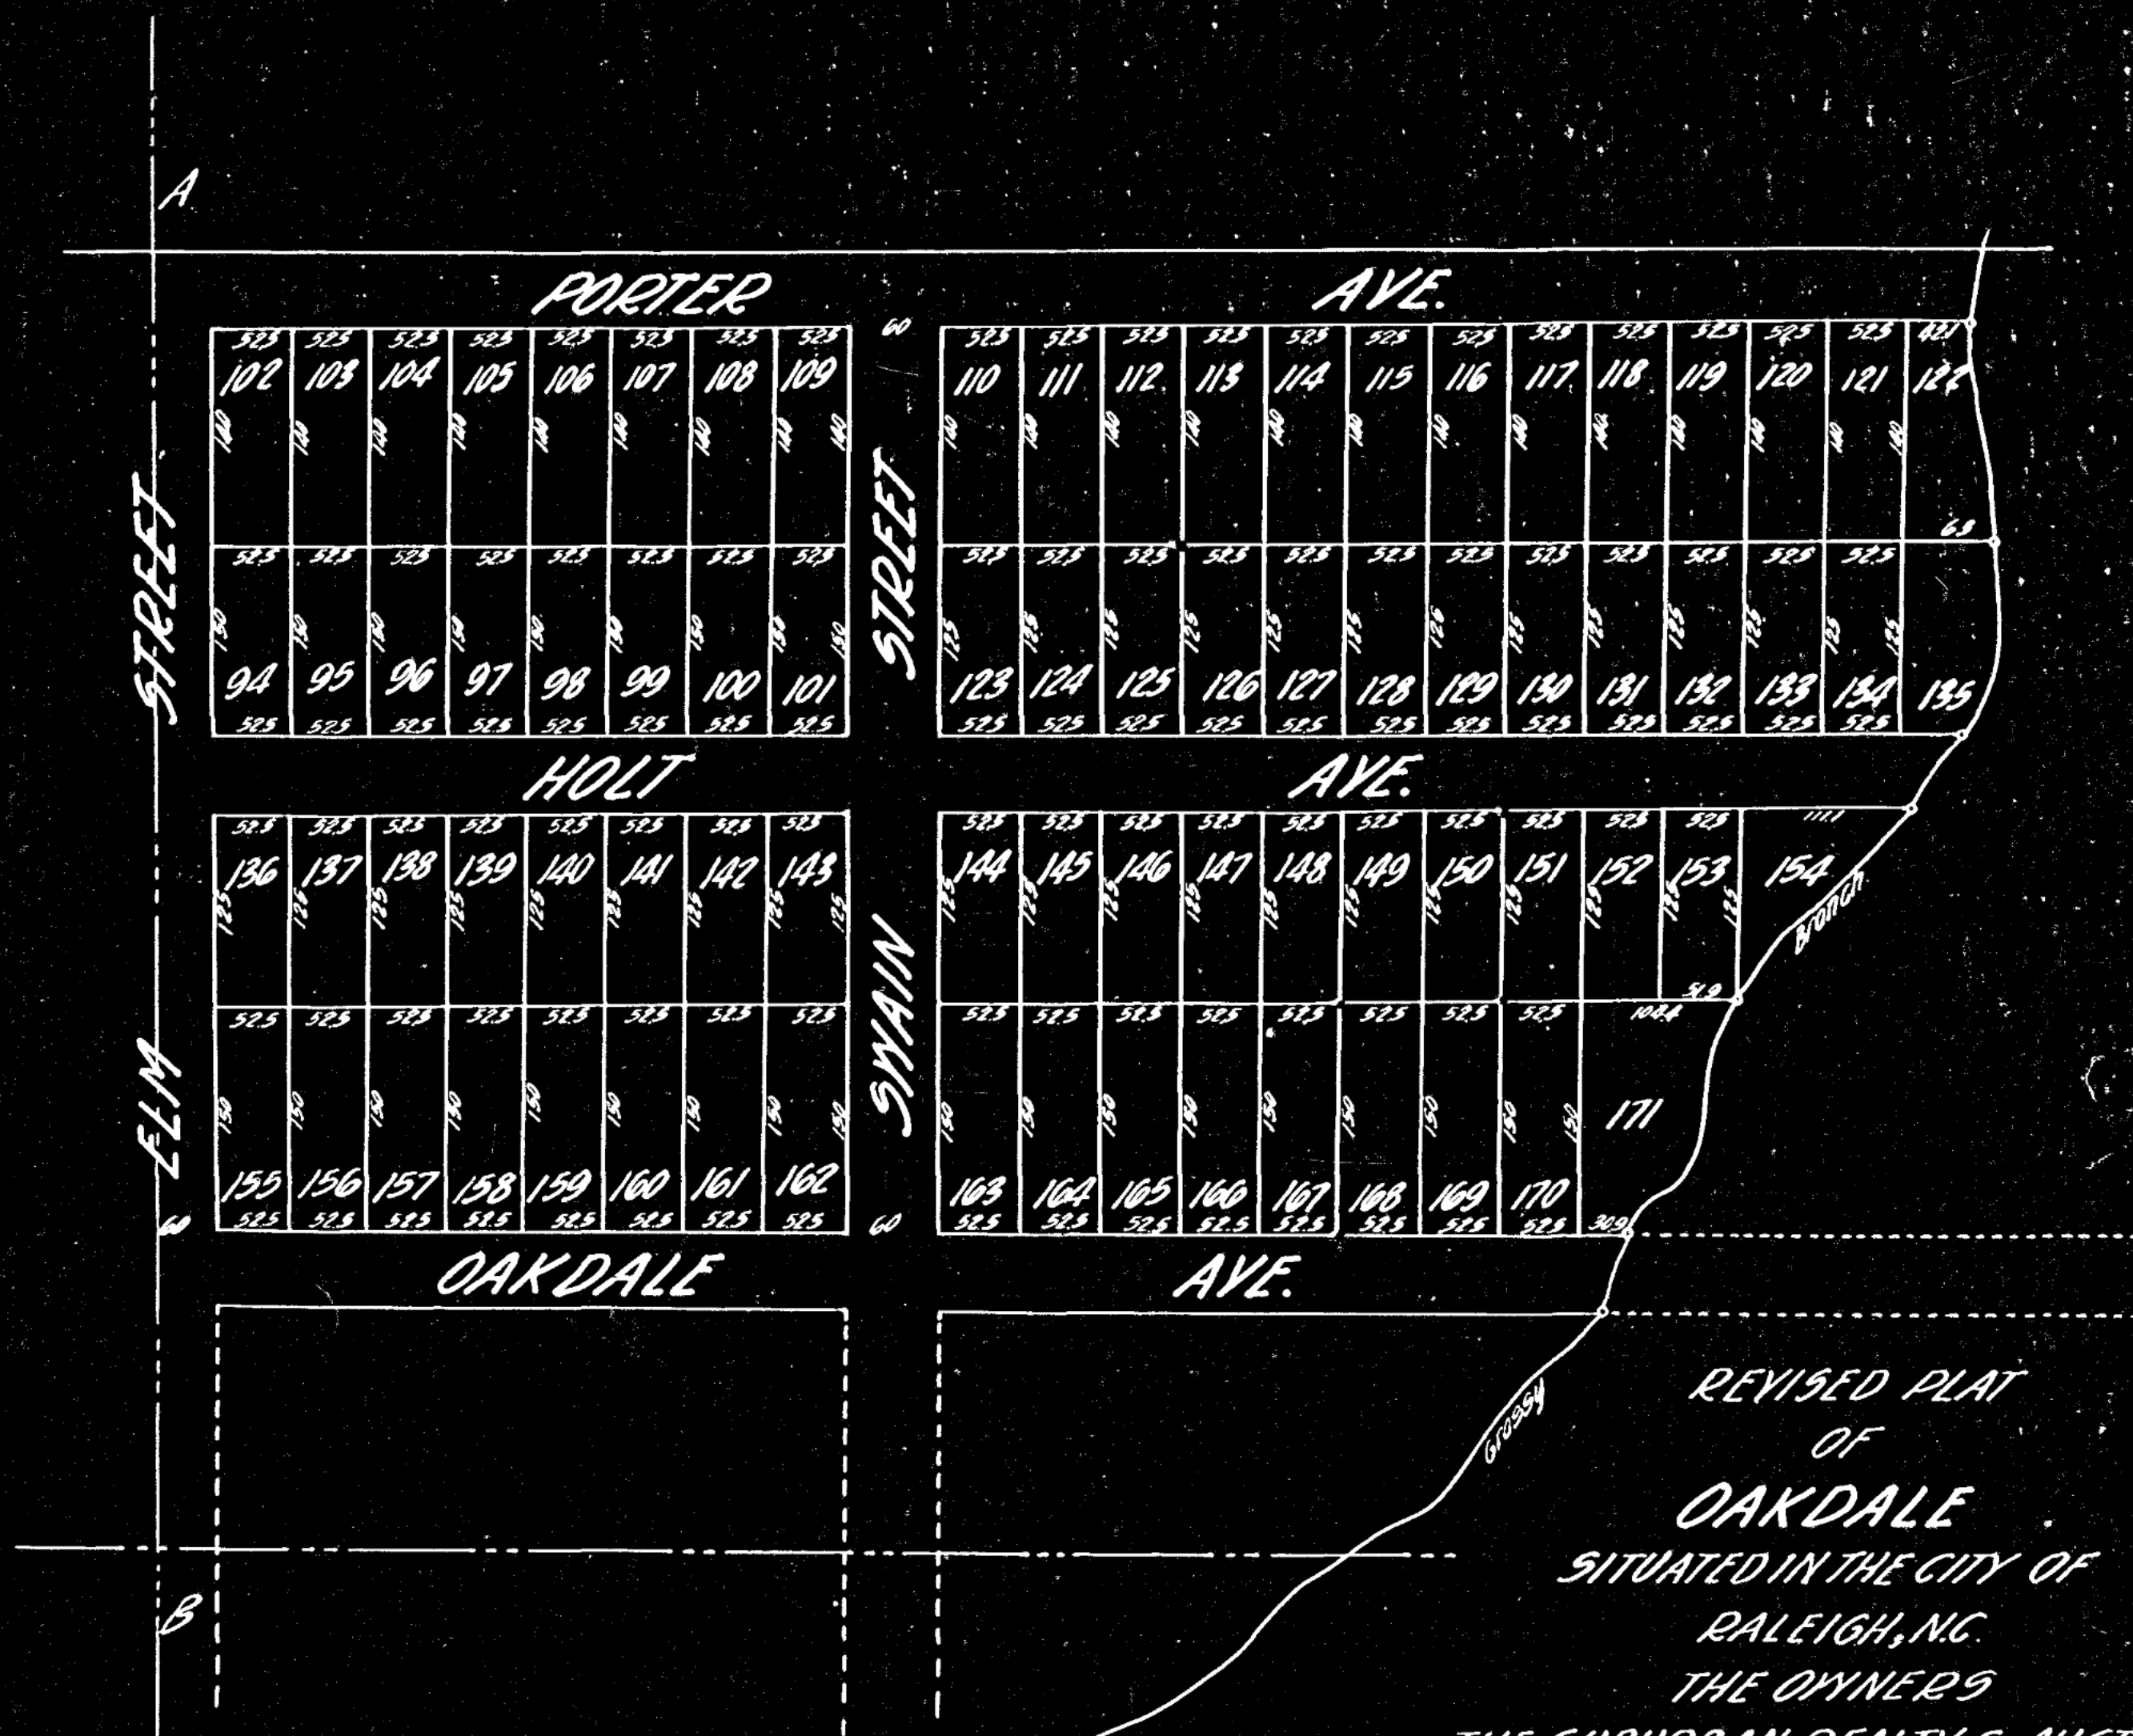

REVISED PLAT
OF
OAKDALE
SITUATED IN THE CITY OF
RALEIGH, N.C.
THE OWNERS
THE SUBURBAN REALTY & AUCTION CO.
THE COLUMBIA REALTY & AUCTION CO.
& ALLEN BROS.
SURVEYED & PLATTED BY
V.D. STRONACH, RALEIGH, N.C.
JUNE, 1910. SCALE 100' = 1"

ACTUAL DATE UNKNOWN