


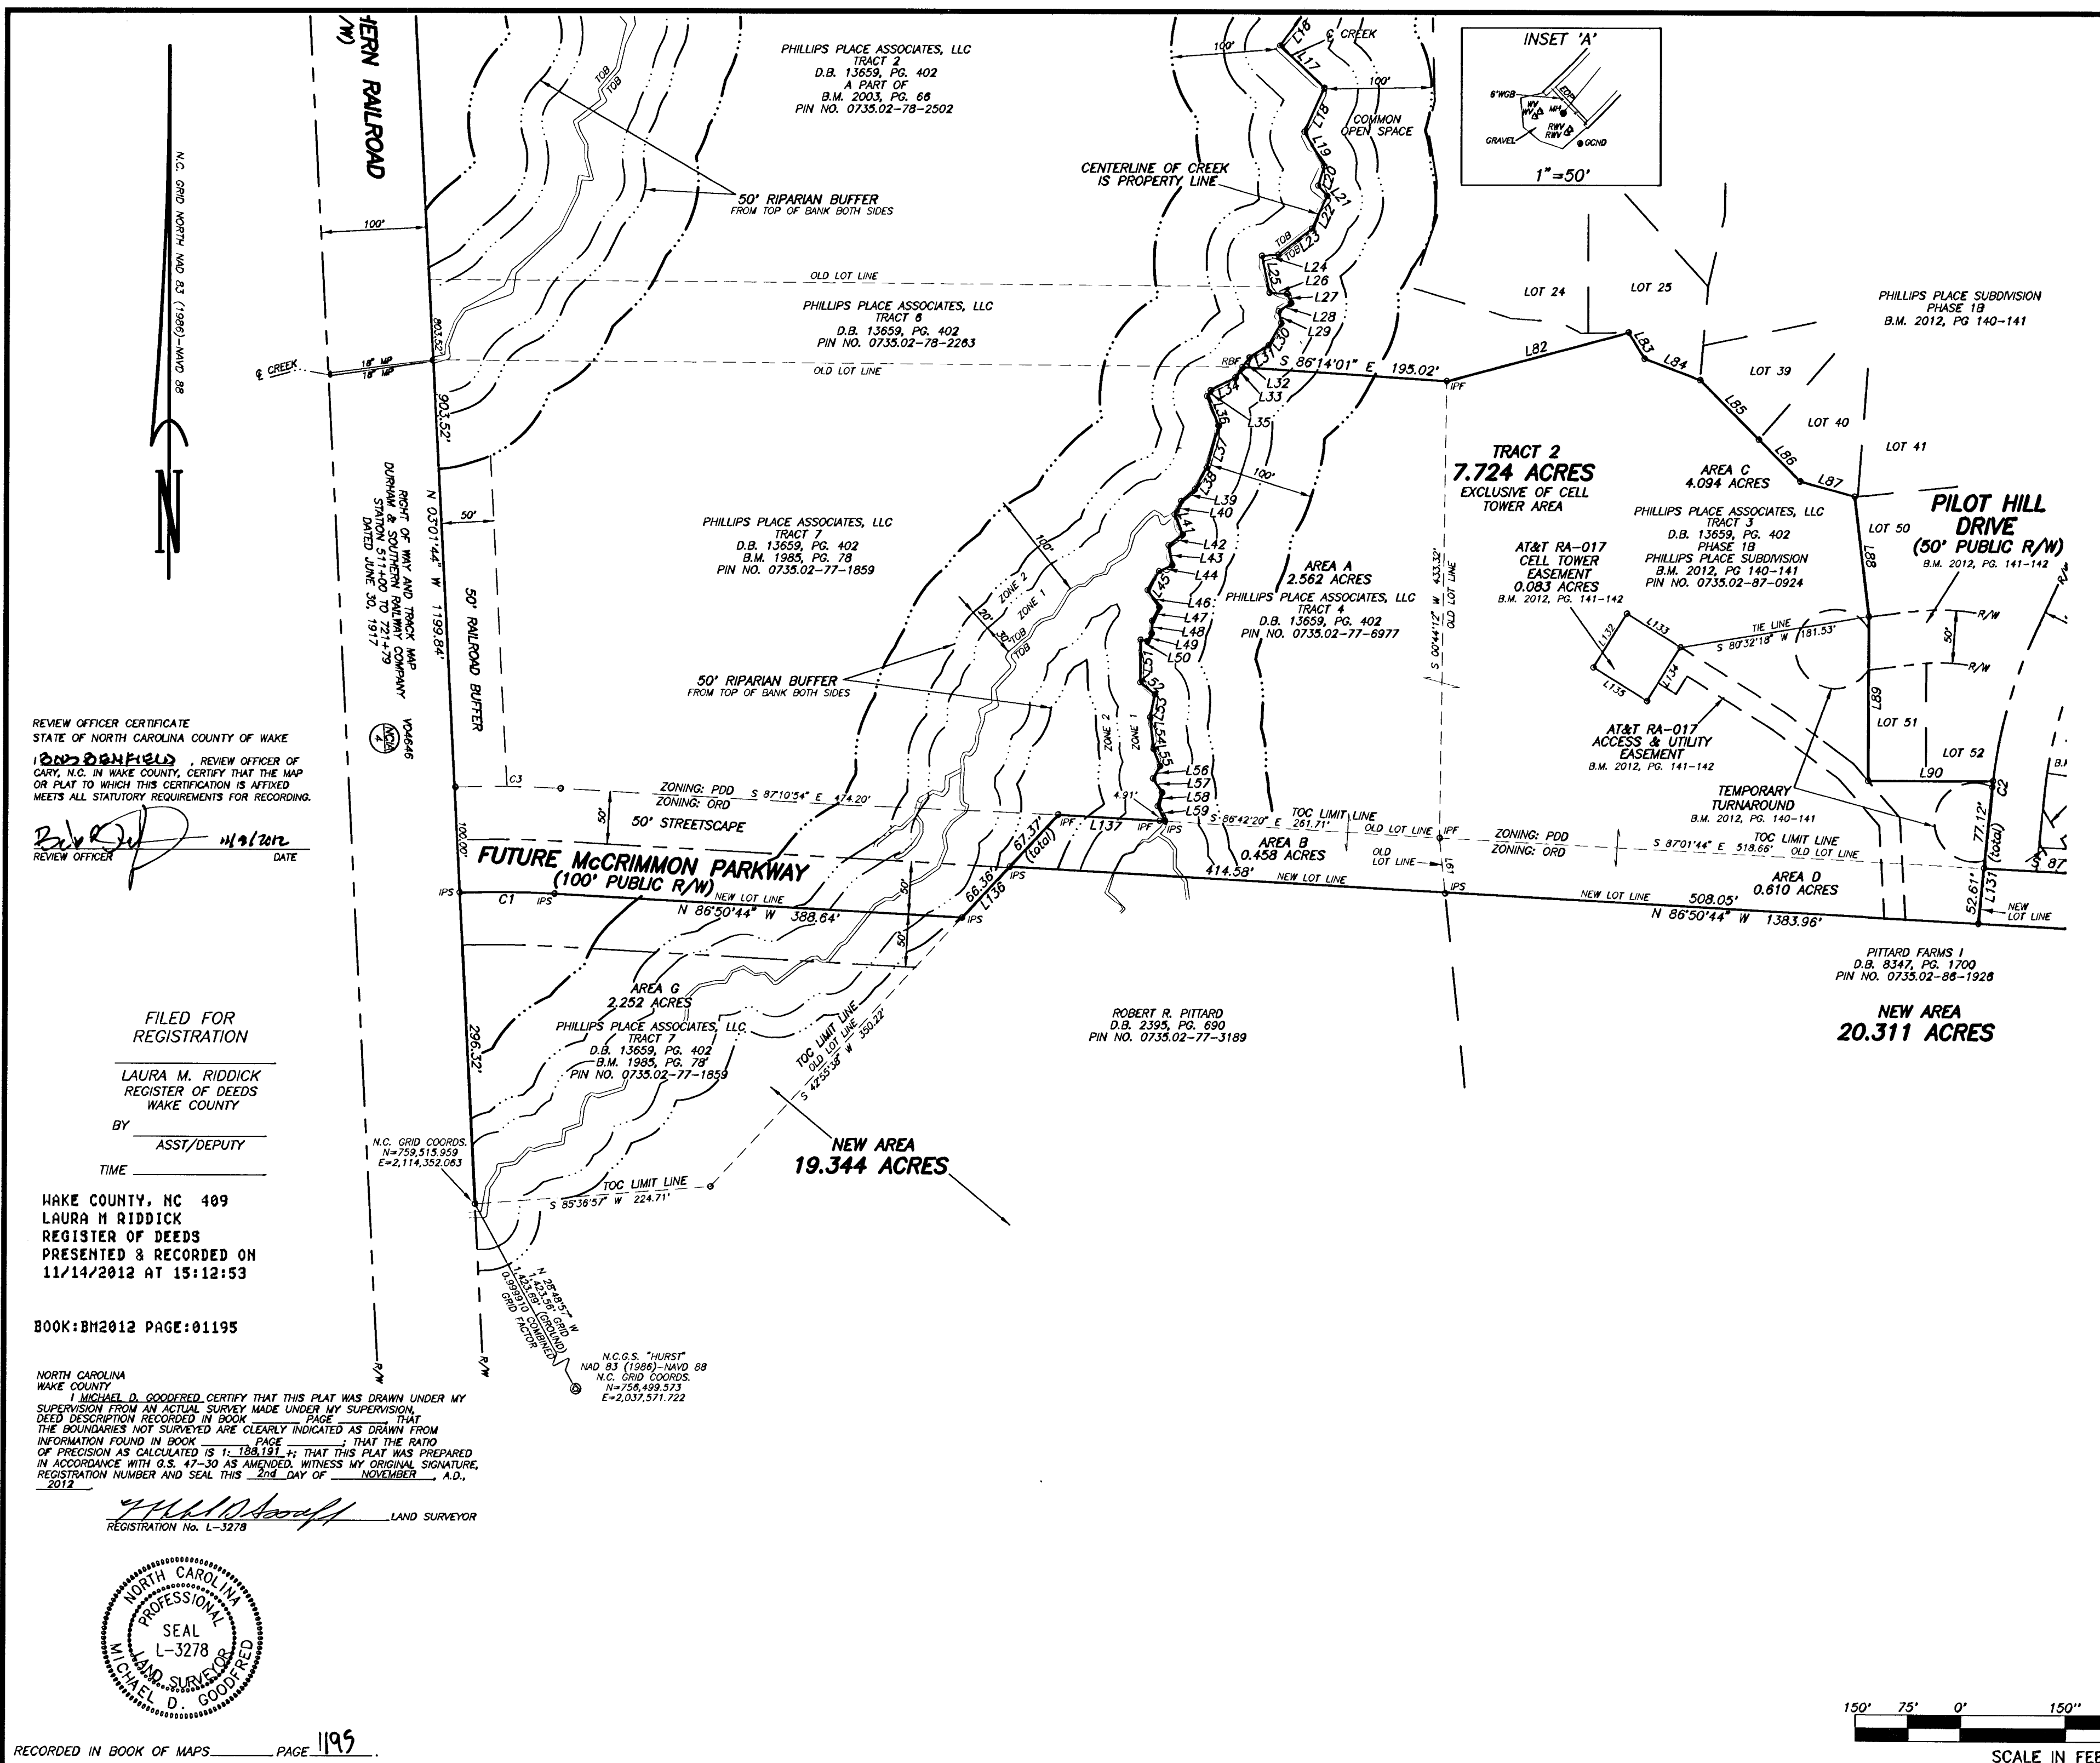

REVIEW OFFICER CERTIFICATE
STATE OF NORTH CAROLINA COUNTY OF WAKE
DAVID B. BARNFIELD, REVIEW OFFICER OF
CARY, N.C. IN WAKE COUNTY, CERTIFY THAT THE MAP
OR PLAT TO WHICH THIS CERTIFICATION IS AFFIXED
MEETS ALL STATUTORY REQUIREMENTS FOR RECORDING.
[Signature] 11/9/2012
REVIEW OFFICER DATE

FILED FOR
REGISTRATION

LAURA M. RIDDICK
REGISTER OF DEEDS
WAKE COUNTY
BY ASST/DEPUTY

WAKE COUNTY, NC 409
LAURA M RIDDICK
REGISTER OF DEEDS
PRESENTED & RECORDED ON
11/14/2012 AT 15:12:53

BOOK: BM2012 PAGE: 01195

NORTH CAROLINA
WAKE COUNTY
I, **MICHAEL D. GOODERD**, CERTIFY THAT THIS PLAT WAS DRAWN UNDER MY
SUPERVISION FROM AN ACTUAL SURVEY MADE UNDER MY SUPERVISION.
DEED DESCRIPTION RECORDED IN BOOK PAGE THAT
THE BOUNDARIES NOT SURVEYED ARE CLEARLY INDICATED AS DRAWN FROM
INFORMATION FOUND IN BOOK PAGE THAT THE RATIO
OF PRECISION AS CALCULATED IS 1: 188,191. THAT THIS PLAT WAS PREPARED
IN ACCORDANCE WITH G.S. 47-30 AS AMENDED, WITNESS MY ORIGINAL SIGNATURE,
REGISTRATION NUMBER AND SEAL THIS 2nd DAY OF NOVEMBER, A.D.,
2012.

[Signature] LAND SURVEYOR
REGISTRATION No. L-3278



CARY PROJECT NUMBER 12-SP-028

RECOMBINATION MAP OF
**PHILLIPS PLACE ASSOCIATES, LLC
AND PITTARD PROPERTY**
SHEET 2 OF 3

WITHERS & RAVENEL
ENGINEERS | PLANNERS | SURVEYORS
111 Mackinac Drive Cary, North Carolina 27511 www.withersravenel.com License No. C0832
tel: 919-469-3340 fax: 919-467-6008

DATE: 10-8-12	TOWNSHIP: CEDAR FORK	STATE: NORTH CAROLINA
SCALE: 1"=150'	COUNTY: WAKE	
SURVEYED BY: AB	P.I.N.: SEE ABOVE	
DRAWN BY: MJB		
CHECK & CLOSURE BY: MG		
CAD FILE: PROVIDED		
PROJECT NO:		

