



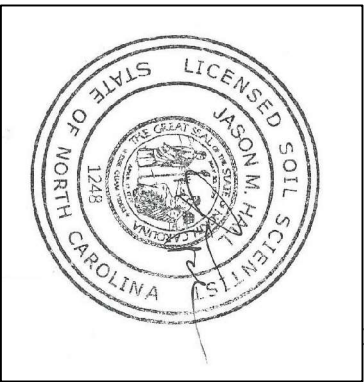

Soil boring locations to restrictive horizons located by gps.

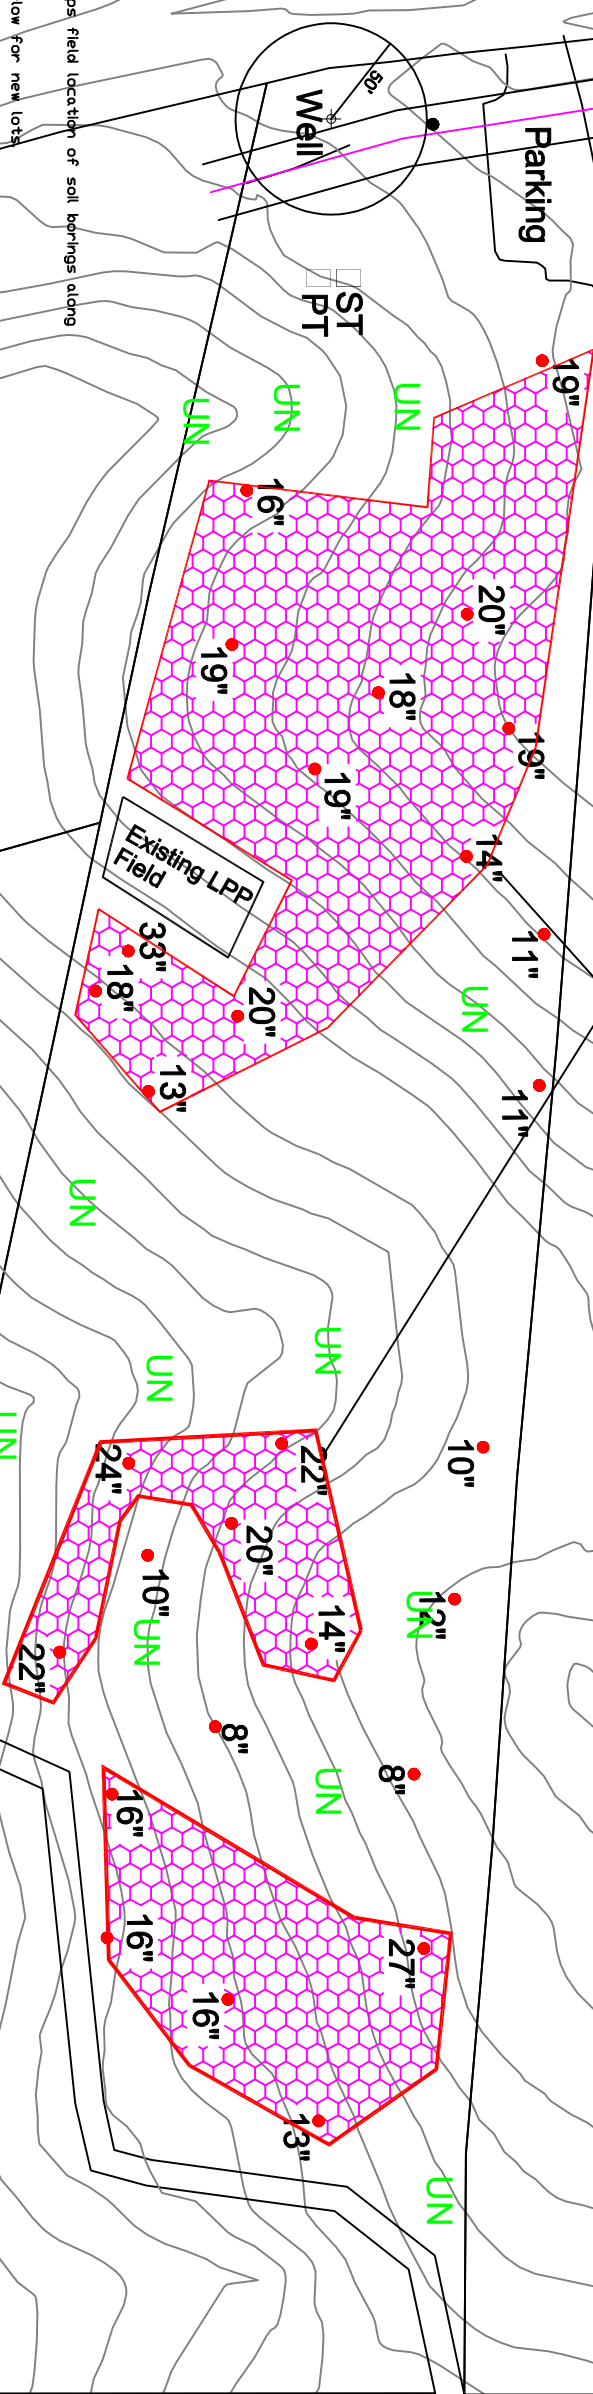

- *Preliminary Soils Evaluation
*Soil boundary was sketched by gps, field location of soil borings along along with other site features.
- *Septic system setbacks listed below for new lots
- 1) 10' from property lines.
 - 2) 50' from wells.
 - 3) 100' from surface waters (streams, ponds, lakes).
 - 4) 50' from surface waters (streams, ponds, lakes).
 - 5) 50' from Vet Ponds or Vet Detention, BMP's.
 - 6) 25' from dry detention or infiltration BMP's.
- *Any mechanical disturbances such as grading, cutting and filling of the suitable soil areas can render areas unsuitable for future septic systems.
*See accompanying report for additional information.
*Base map acquired from Wake County GIS
*Due to Soil Variability, CCSC cannot guarantee that the areas shown as suitable will be permitted by the local Health Department.
*The preliminary (approximate) soil lines cannot be used as legal descriptions for purposes of a land transfer or legal documentation.
*Additional field work may be required for a septic permit (septic system field layout/design).
*Site contains thick vegetation. There may be areas of unsuitable soils or topography in that could not be evaluated by CCSC due to the thick vegetation.

GRAPHIC SCALE
1" = 100'



Central Carolina Soil Consulting, PLLC 1900 South Main Street, Suite 110 Wake Forest, North Carolina 27587 Phone (919)569-6704 Fax (919)569-6703		Preliminary Soils Evaluation 7.52-acres, 3423 New Hill Holloman Road Wake County, North Carolina	
Job# : 4676	Drawn By : JH		
Date : 9/15/23	Revision : 00/00/0000		