


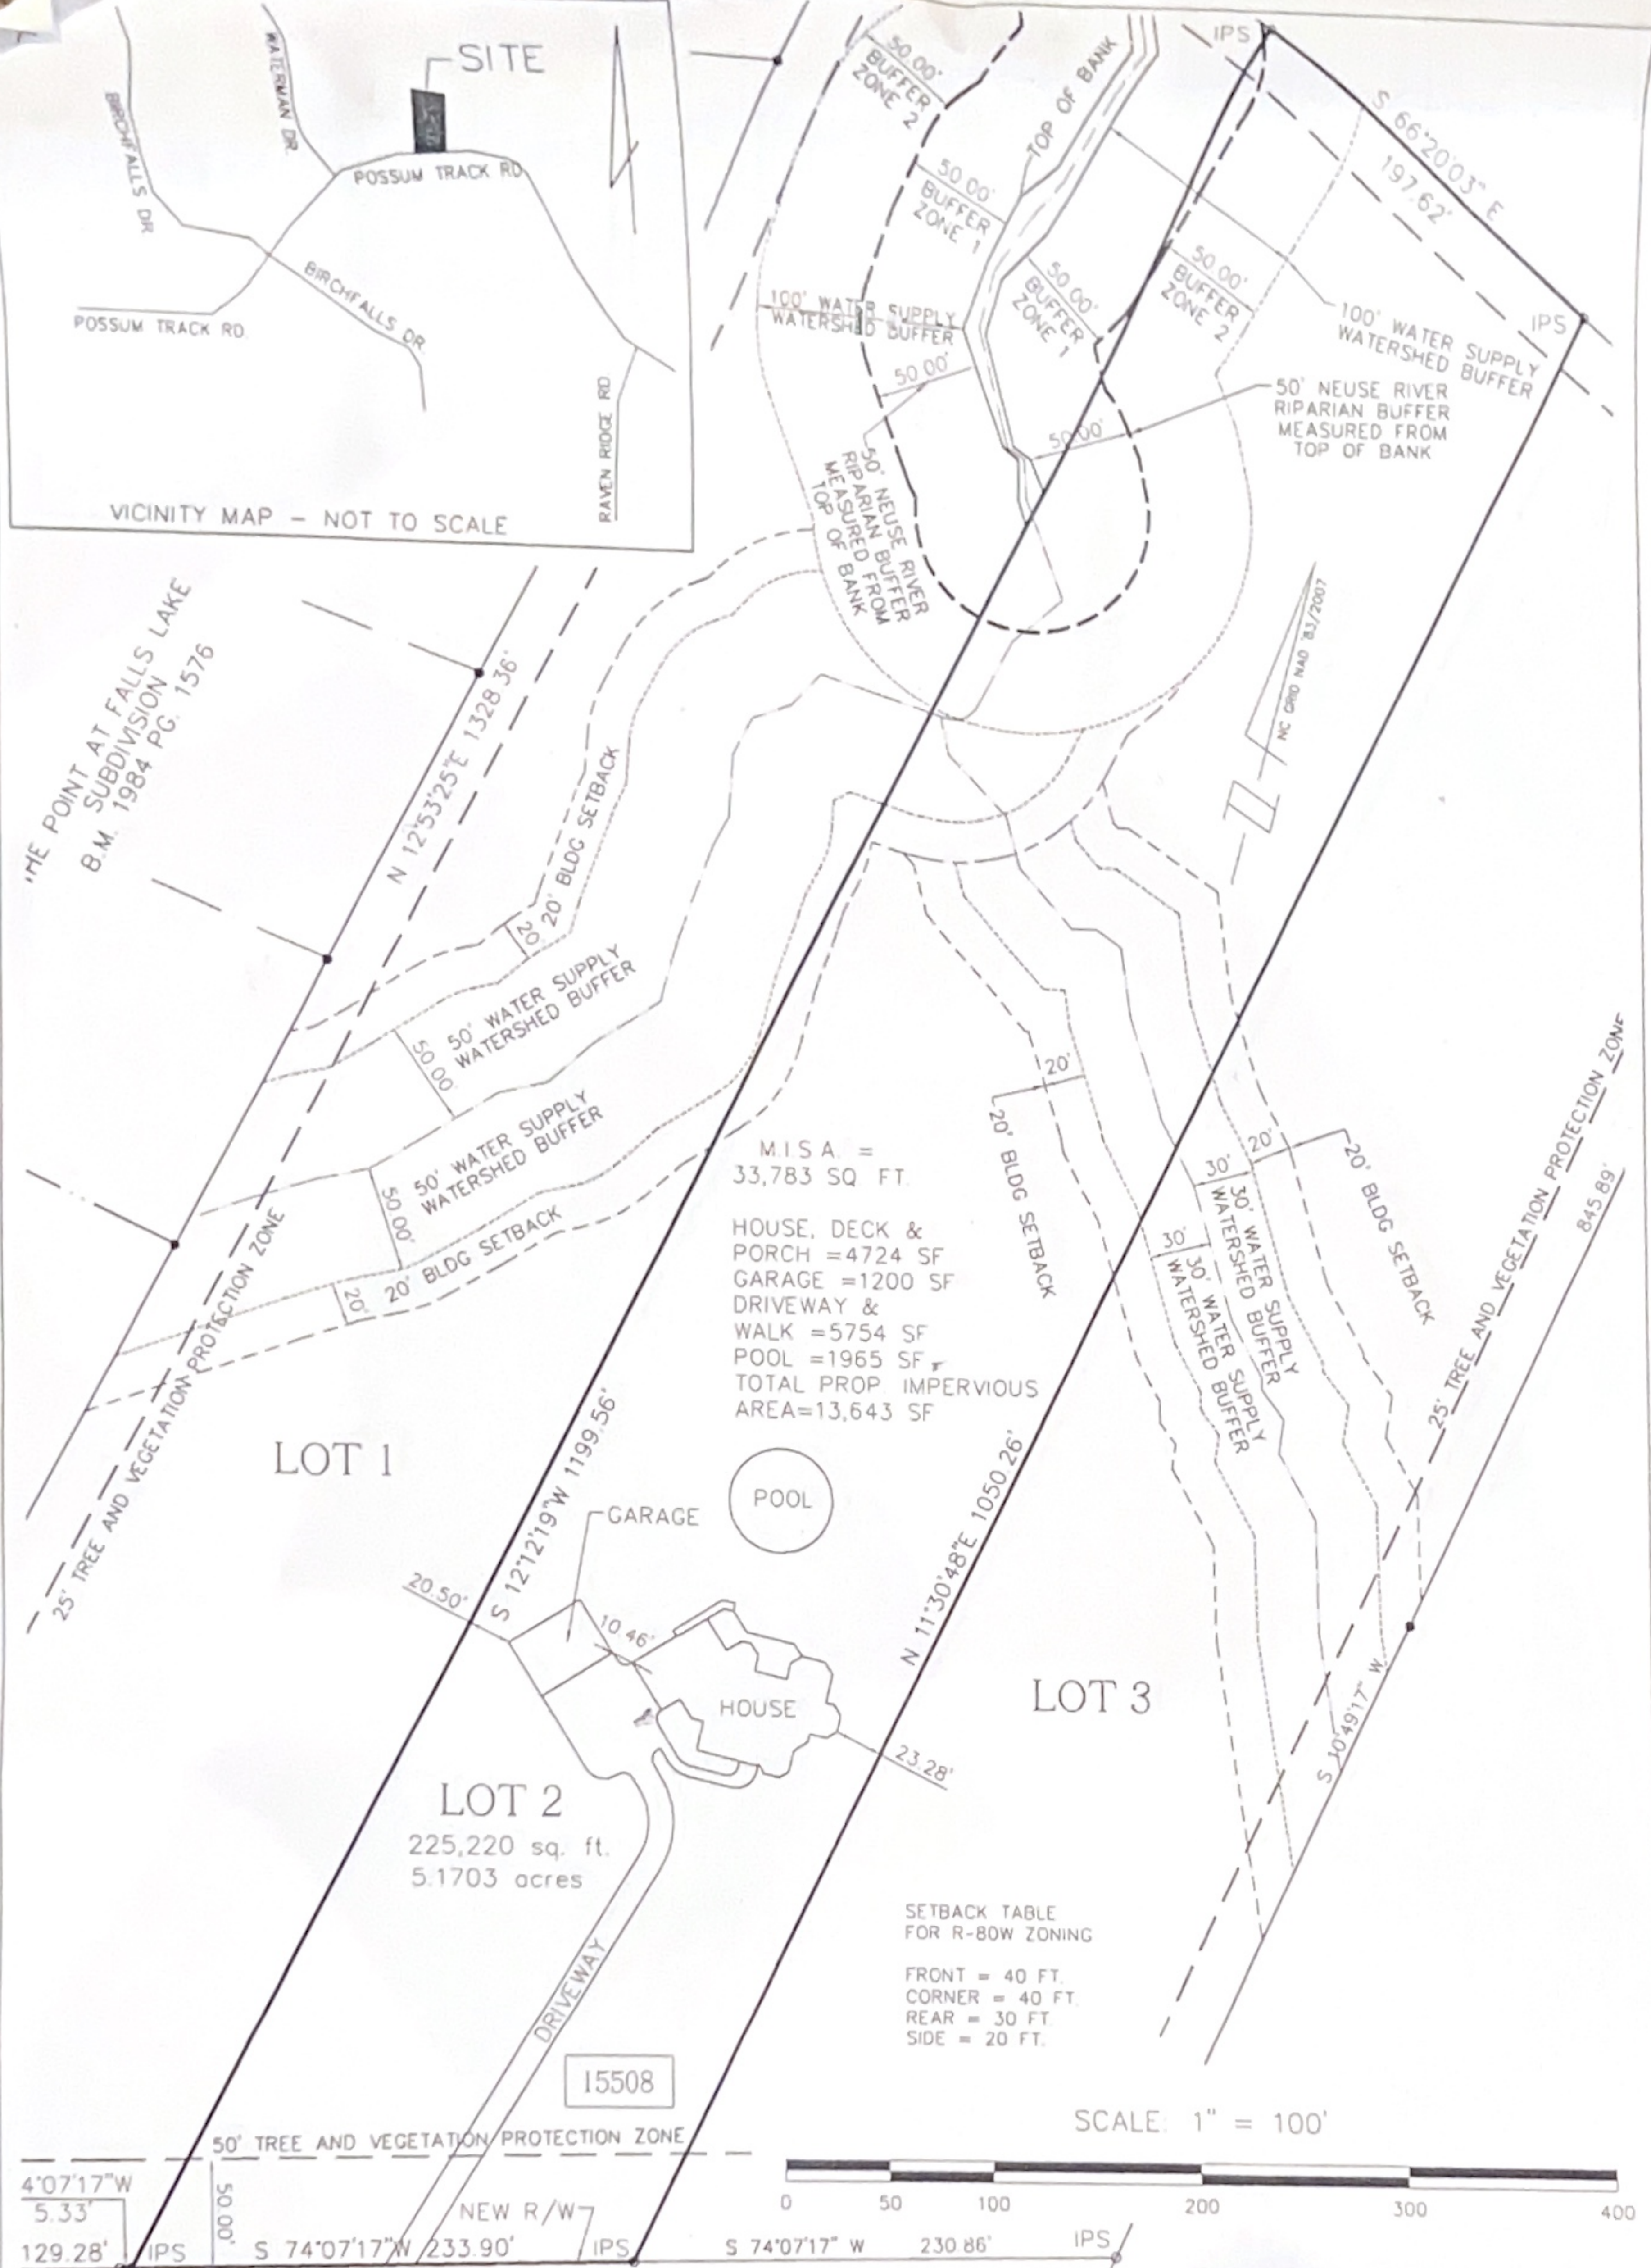

Book of Maps 2011 Vol Page Deed Book Pg County of WAKE
LOT 2 ARBUTINA SUBDIVISION

I HEREBY CERTIFY THAT THIS MAP IS CORRECT AND THAT THE BUILDING FOUNDATION LIES WHOLLY ON THE LOT AND THAT THERE ARE NO ENCROACHMENTS ON SAID LOT EXCEPT AS NOTED.

Surveyed	Drawn PM	Chkd. SW	FIELD BOOK	Date 01-11-12	Scale 1" = 100'
----------	----------	----------	------------	---------------	-----------------

B N K	BASS, NIXON & KENNEDY, INC. CONSULTING ENGINEERS	PLOT PLAN FOR LOT 2 CHRIS ARBUTINA
	• 6310 CHAPEL HILL ROAD, SUITE 250 • RALEIGH, NORTH CAROLINA 27607 • TELEPHONE: (919)851-4422 OR (800)345-1879 • FAX: (919)851-8968 (Rel.),	

BARTONS CREEK TOWNSHIP WAKE COUNTY N.C.