


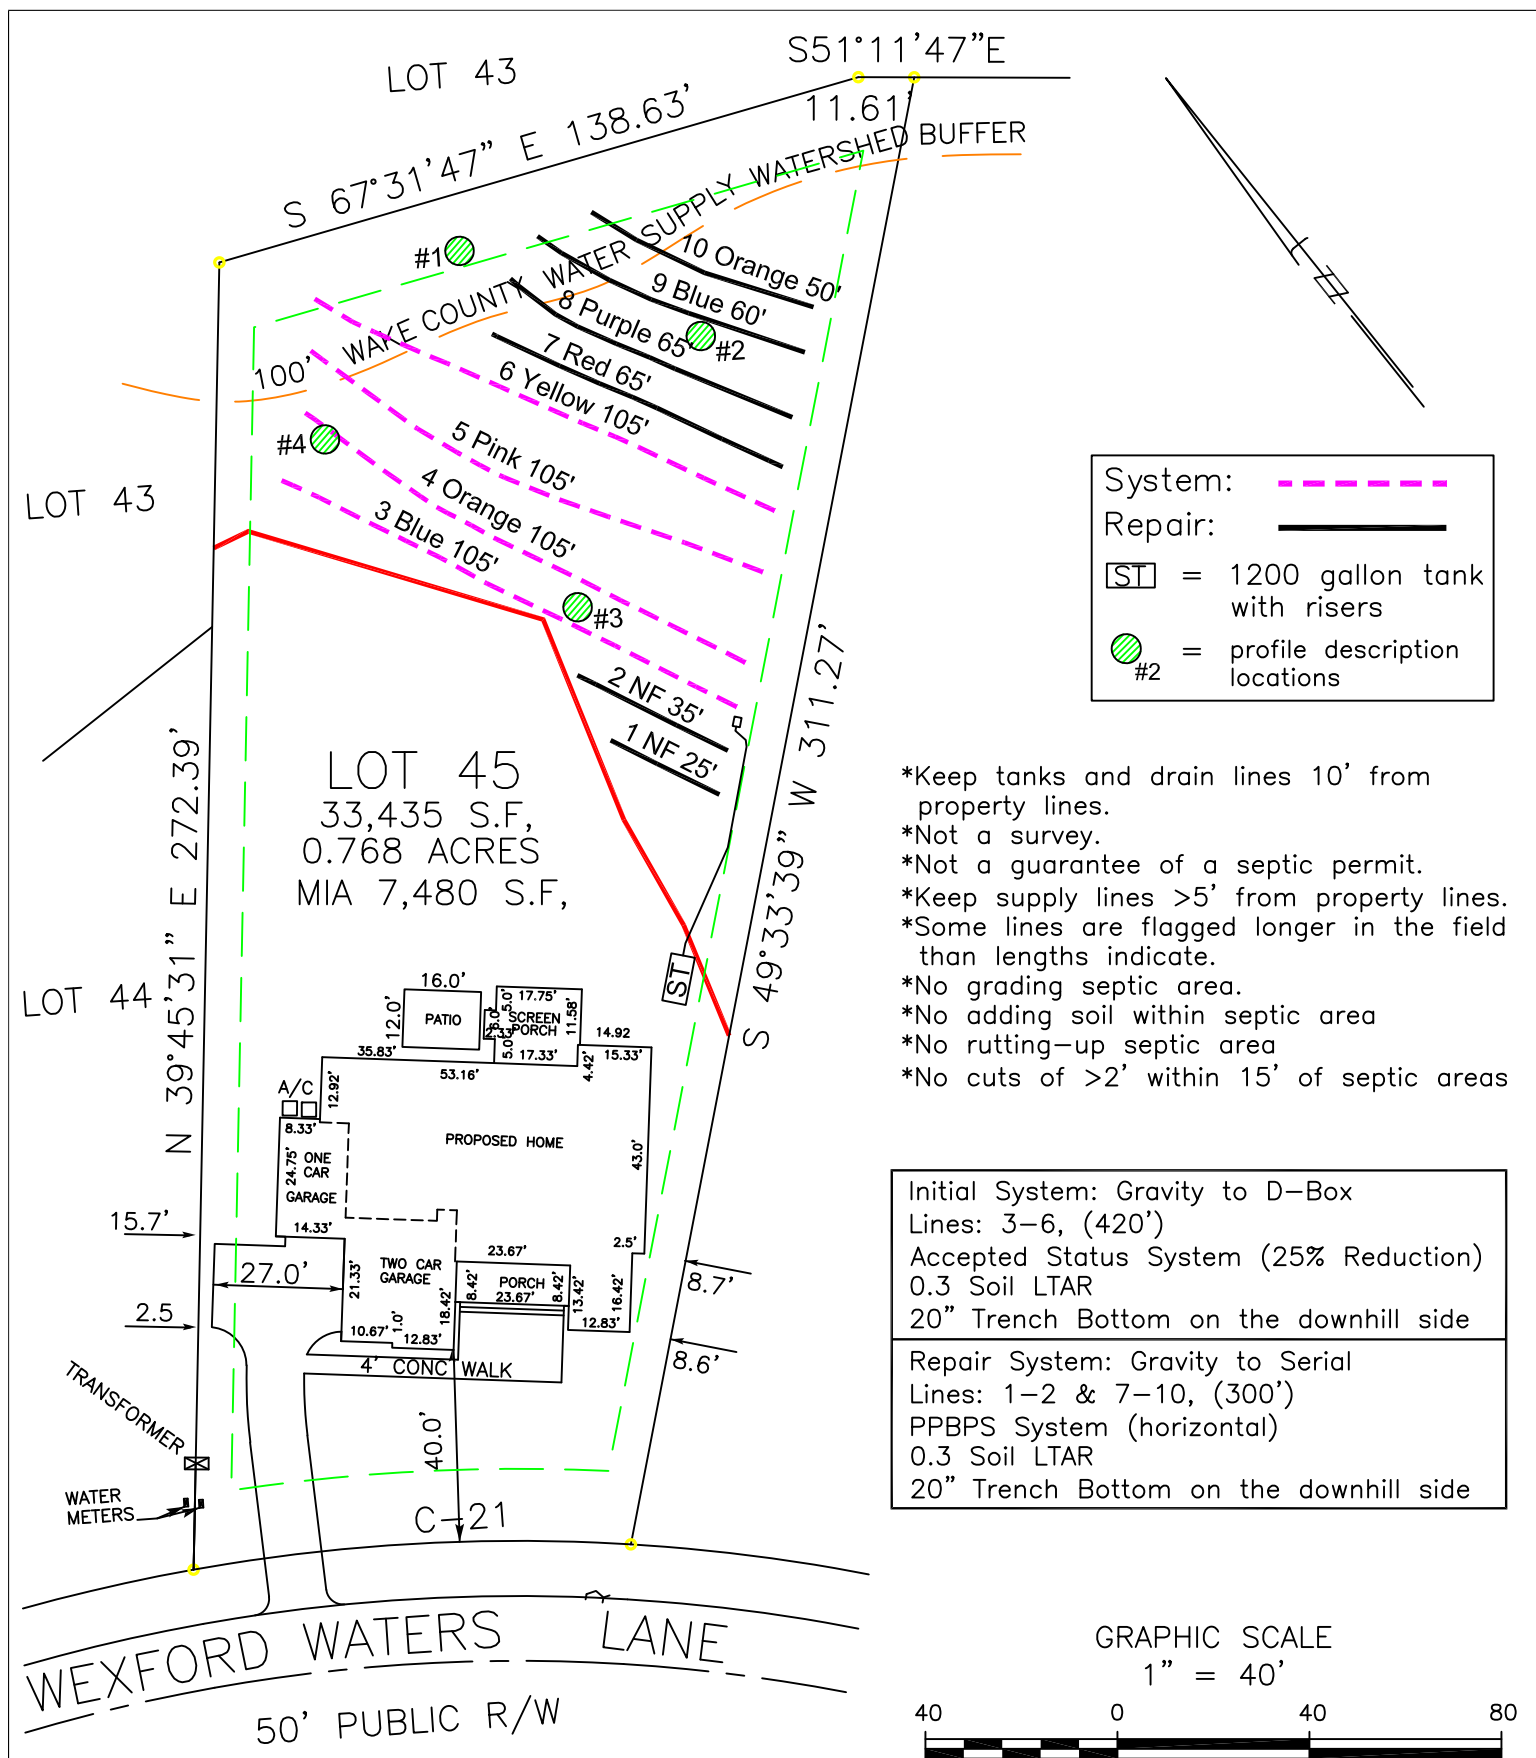

Central Carolina Soil Consulting, PLLC
1900 South Main Street, Suite 110
Wake Forest, North Carolina 27587
Phone (919)569-6704 Fax (919)569-6703

4-Bedroom Septic Layout
Lot 45, Wexford Reserve Subdivision
Wake County, North Carolina

Job#: 5262
Drawn By: JR
Date: 01/26/2026
Revision: