

VICINITY MAP
(N.T.S.)

LEGEND

- EXISTING IRON PIPE
- NEW IRON PIPE
- × COMPUTED CORNER
- PINE TREE
- HARDWOOD TREE
- HEDGE ROW
- SHRUB LINE
- TREE LINE

NOTE:

THIS PROPERTY DOES NOT LIE WITHIN 2000' OF A N.C.G.S. MONUMENT.

THIS SURVEY IS OF AN EXISTING PARCEL OR PARCELS OF LAND.


UTILITIES SHOWN ARE FOR REPRESENTATION ONLY AND NOT TO BE USED FOR PROPERTY LINE LOCATION

ALL CREEKS, EASEMENTS, BUFFERS, FLOOD LIMITS & SETBACKS TAKEN FROM BOM 1972, PG 20

N/F SCOTT K
& SUZANNE M
GARRISON
DB 13316, PG 427

N/F STEPHEN D &
ELIZABETH FRAZIER
DB 10055, PG 247

SCALE

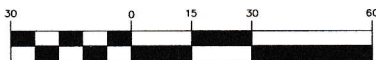

FLOOD CERTIFICATION

THIS WILL CERTIFY THAT THE SUBJECT PROPERTY (X) IS or () IS NOT

located in a SPECIAL FLOOD HAZARD AREA as determined by the Department of Housing and Urban Development, or as shown on the FLOOD INSURANCE RATE MAP.


370243 1705 J
COMMUNITY # PANEL SUFFIX

Jeffrey H. Davis
PROFESSIONAL LAND SURVEYOR

I, Jeffrey H. Davis, PLS, certify this map was drawn under my supervision from an actual survey made under my supervision; and that the error of closure as calculated by latitudes and departures is 1/10,000+; that the boundaries not surveyed are shown as broken lines plotted from information found in Book --; Page --; that this map was prepared in accordance with G.S. 47-30 amended.

Witness my original signature, registration number and seal this 16TH day of MARCH 2012.


Signed *Jeffrey H. Davis*

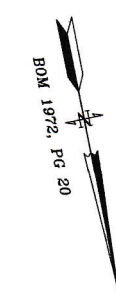

N/F WILLIAM
HARRIET PROCTER
DB 2777, PG 350

CURVE TABLE			
CURVE	LENGTH	RADIUS	DELTA
C1	77.90'	352.75'	12°39'09"

LINE TABLE		
LINE	LENGTH	BEARING
L1	24.54'	S86°04'00"E
L2	49.29'	S53°51'00"W

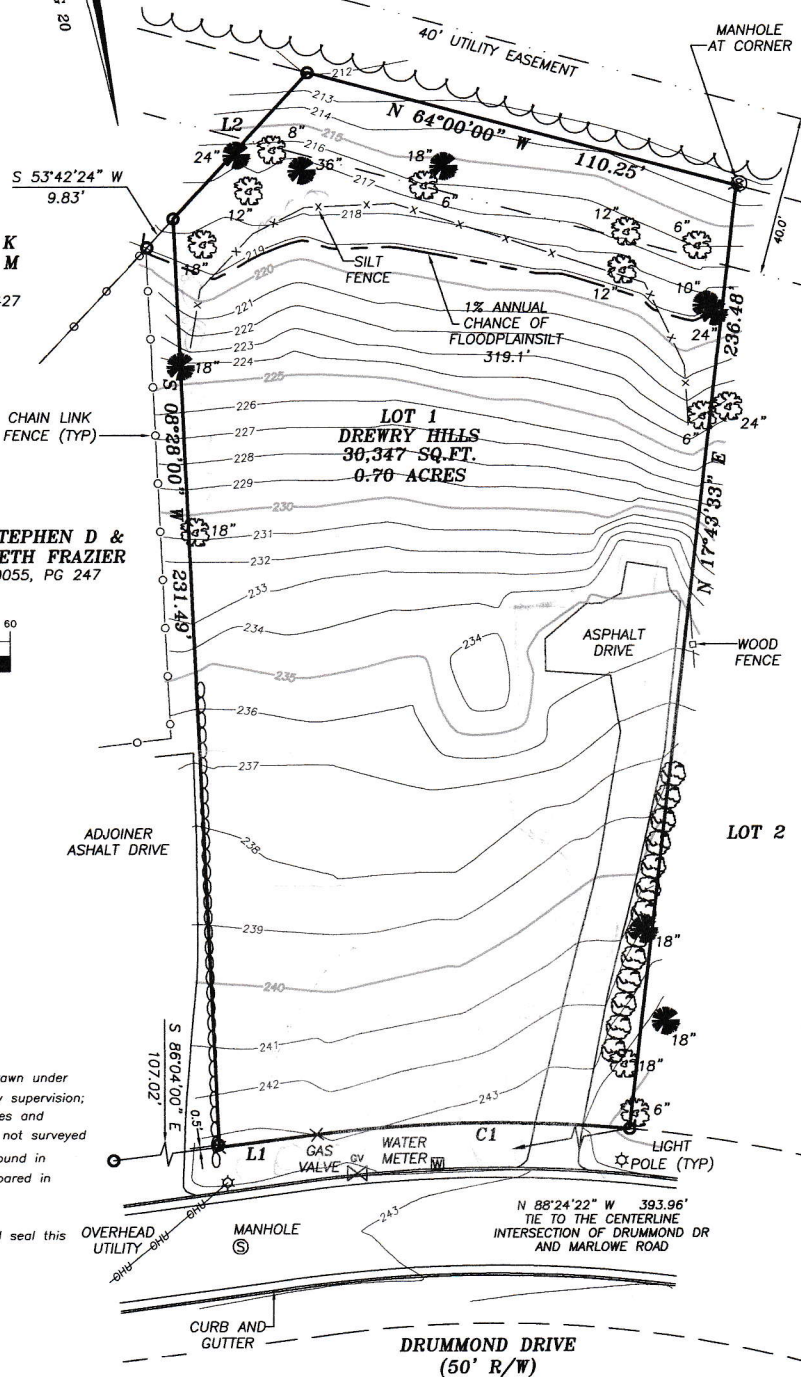

THOMAS MICHAEL RAY
DEBORAH WARING RAY

LOT 1
DREWRY HILLS
440 DRUMMOND DRIVE
RALEIGH NORTH CAROLINA



**TURNING POINT
SURVEYING** PLLC

4113 JOHN S. RABOTEAU WYND
RALEIGH, NORTH CAROLINA 27612
FAX (800)948-0213 PH (919)781-0234
License No: P-0121

DATE: 03-16-2012
JOB NO. B-2333
SCALE: 1" = 30'
C.N. = 17897
B.O.M. 1988
PAGE 685
MAKE CO. REG.
DWG. NO. B-2333