


NOTE: THERE IS NO ACCESS TO ROAD PRIVATE EASEMENT.

LEGEND

Soils boundary and symbol	Topographic contours
Surface drain	Gully

SOILS SUITABILITY







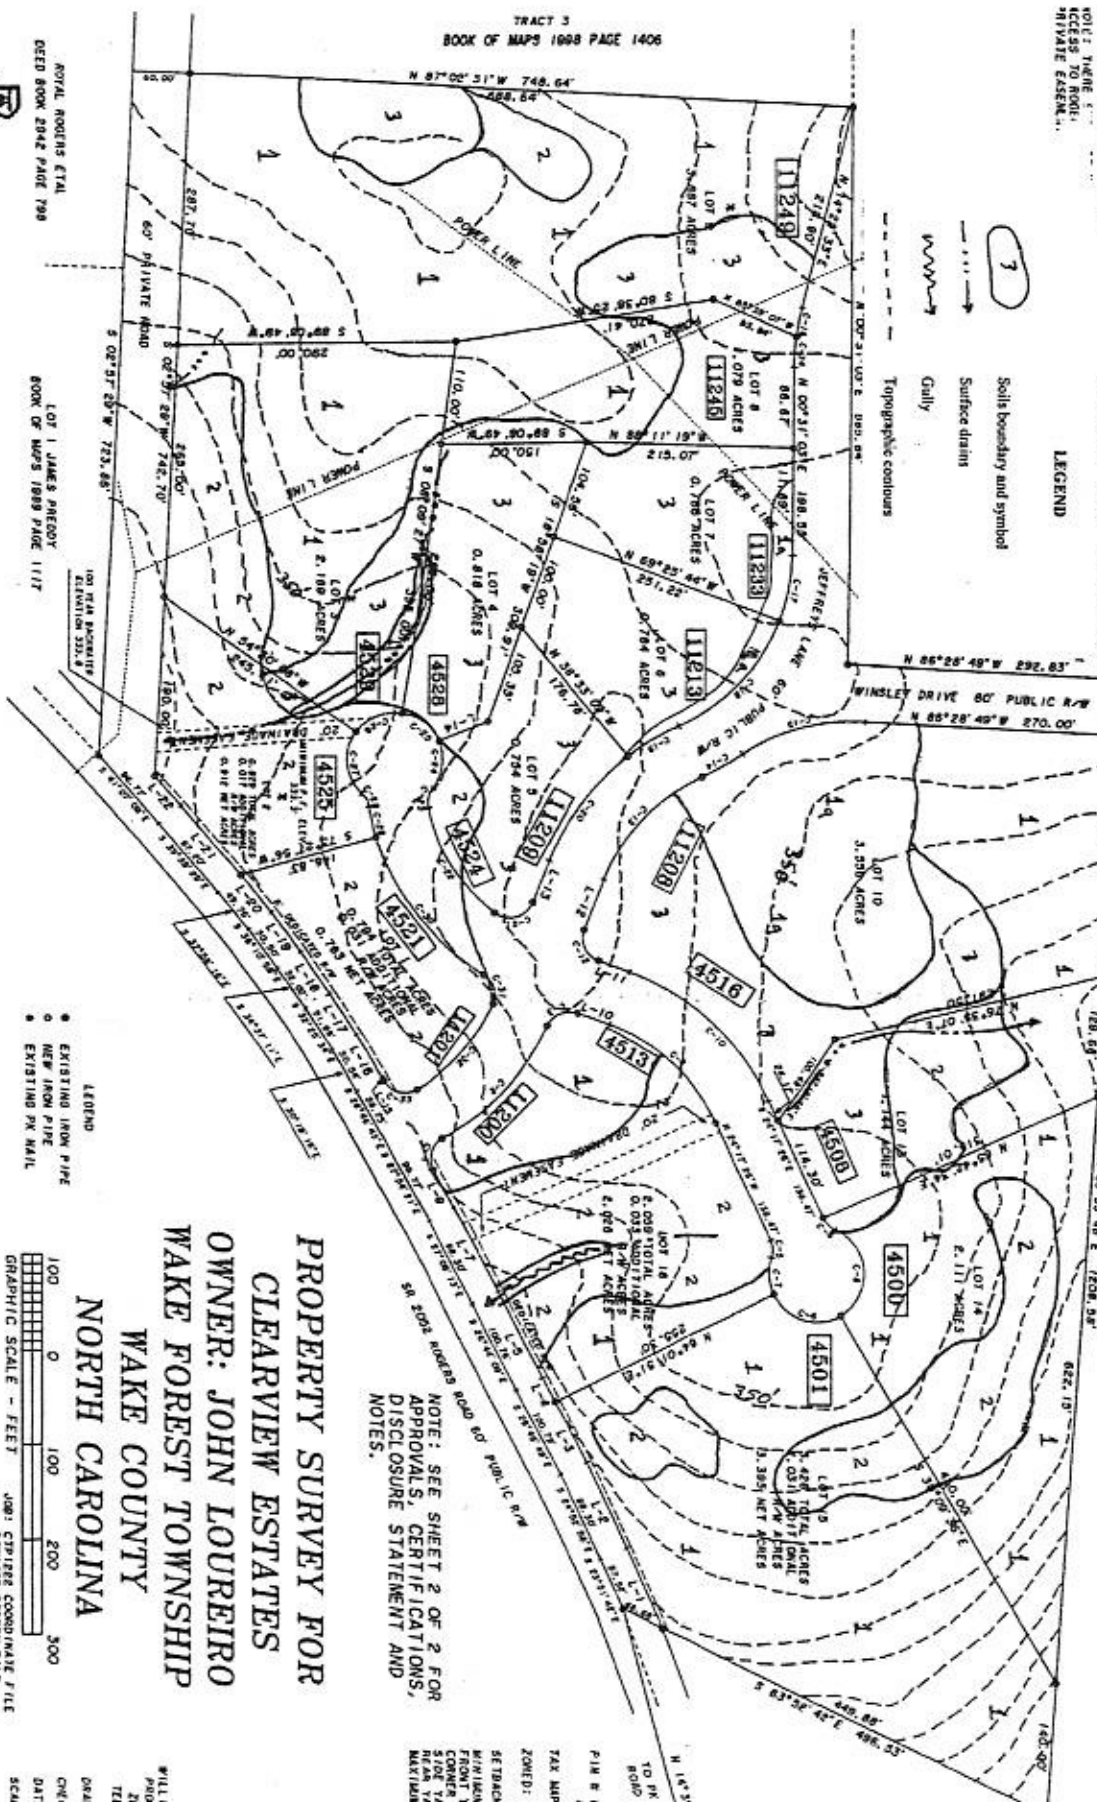

PROPERTY SURVEY FOR CLEARVIEW ESTATES
OWNER: JOHN LOUREIRO
WAKE FOREST TOWNSHIP
WAKE COUNTY
NORTH CAROLINA

NOTE: SEE SHEET 2 OF 2 FOR APPROVALS, CERTIFICATIONS, DISCLOSURE STATEMENT AND NOTES.

OWNER/DEVELOPER
 JOHN LOUREIRO
 2009 AVENUE DEL SOL DRIVE
 RALEIGH, N.C. 27616
 TELEPHONE: 919-779-1824

DEED BOOK 2042 PAGE 798
BOOK OF MAPS 1989 PAGE 1117

WILLIAMS - PEARCE & ASSOC., P.A. Registered Land Surveyors
 P.O. Box 892, Zebulon, N.C. Phone (919)269-9606

GRAPHIC SCALE - FEET
 0 100 200 300

LEGEND
 • EXISTING IRON PIPE
 • NEW IRON PIPE
 • EXISTING PY MAIL

DEED BOOK 2042 PAGE 798
BOOK OF MAPS 1989 PAGE 1117