



4130 Laurel Hills Road

Raleigh, North Carolina

11.26.25


02.25.26: Grade Height Comments



1
G001 | Perspective One



2
G001 | Perspective Two

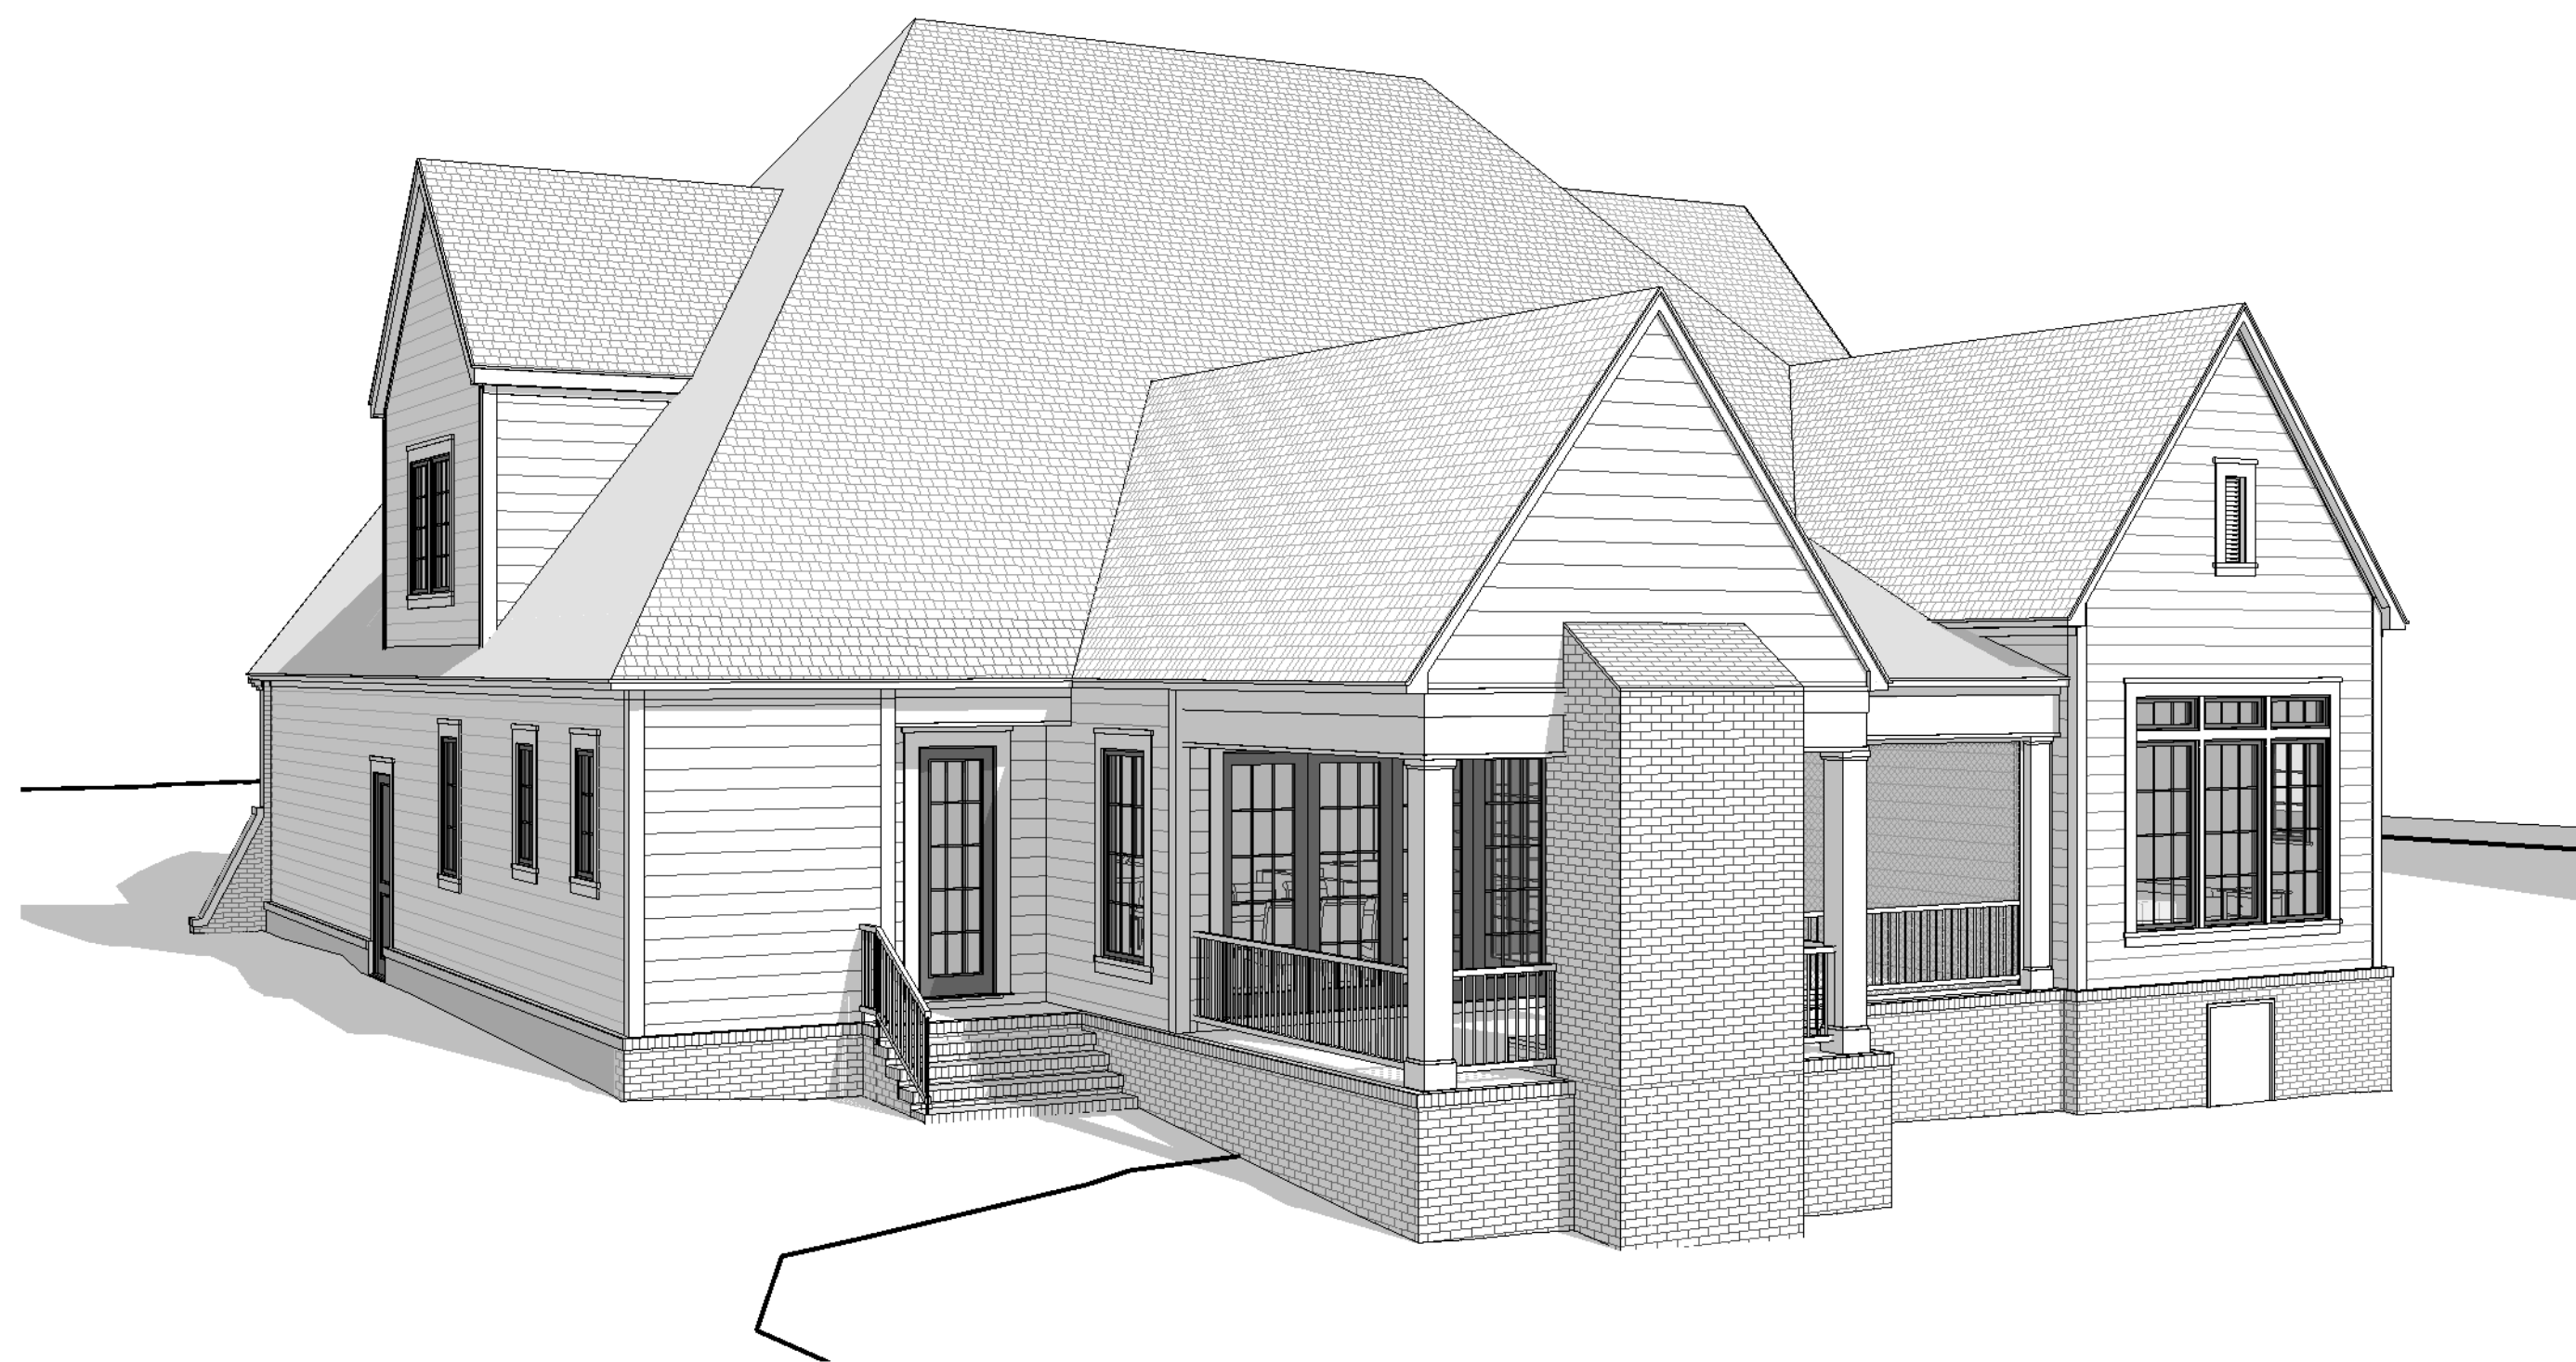

3
G001 | Perspective Three




4
G001 | Perspective Four

- FINAL -
released for construction

This document is an instrument of service and shall remain the property of Vin-Yet Designs, LLC who retains all common law, statutory and other reserved rights, including the copyright therein.

Copyright © 2025
Vin-Yet Designs, LLC

4130 Laurel Hills Road
Raleigh, North Carolina

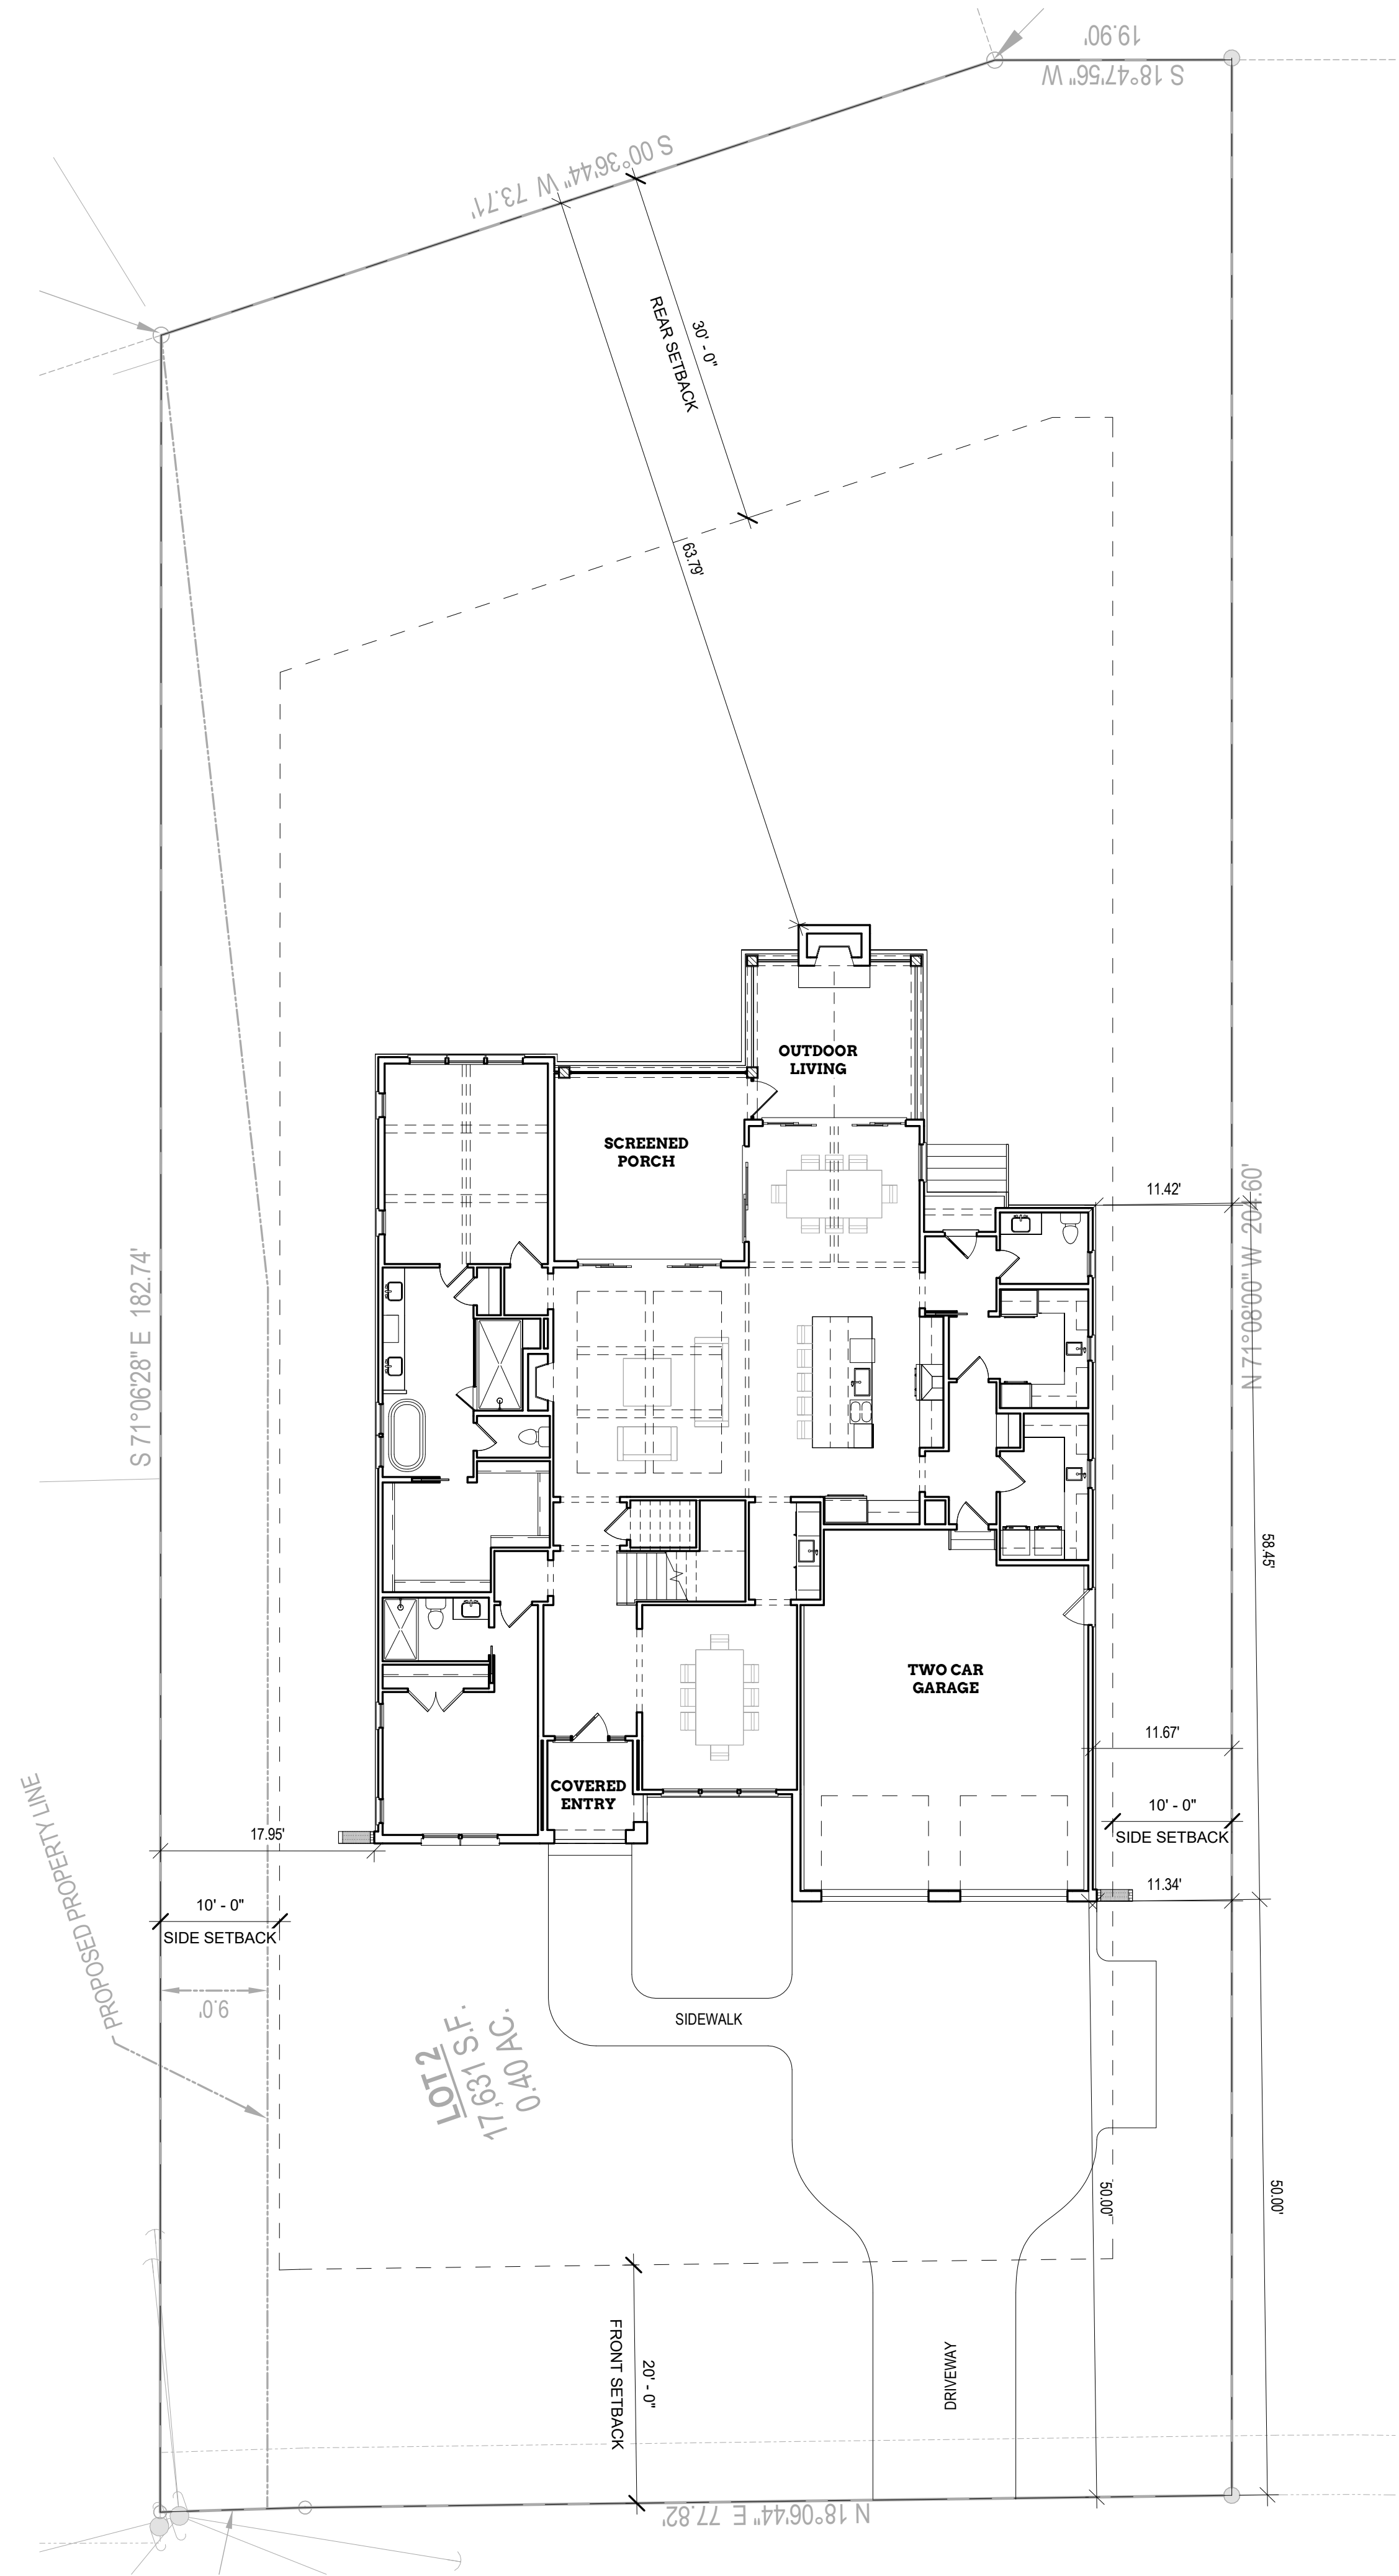

1
A001

Site Plan

1" = 10'-0"


This document is an instrument of service and shall remain the property of Vin-Yet Designs, LLC who retains all common law, statutory and other reserved rights, including the copyright therein.

Copyright © 2025
Vin-Yet Designs, LLC

4130 Laurel Hills Road

Raleigh, North Carolina

Site Plan

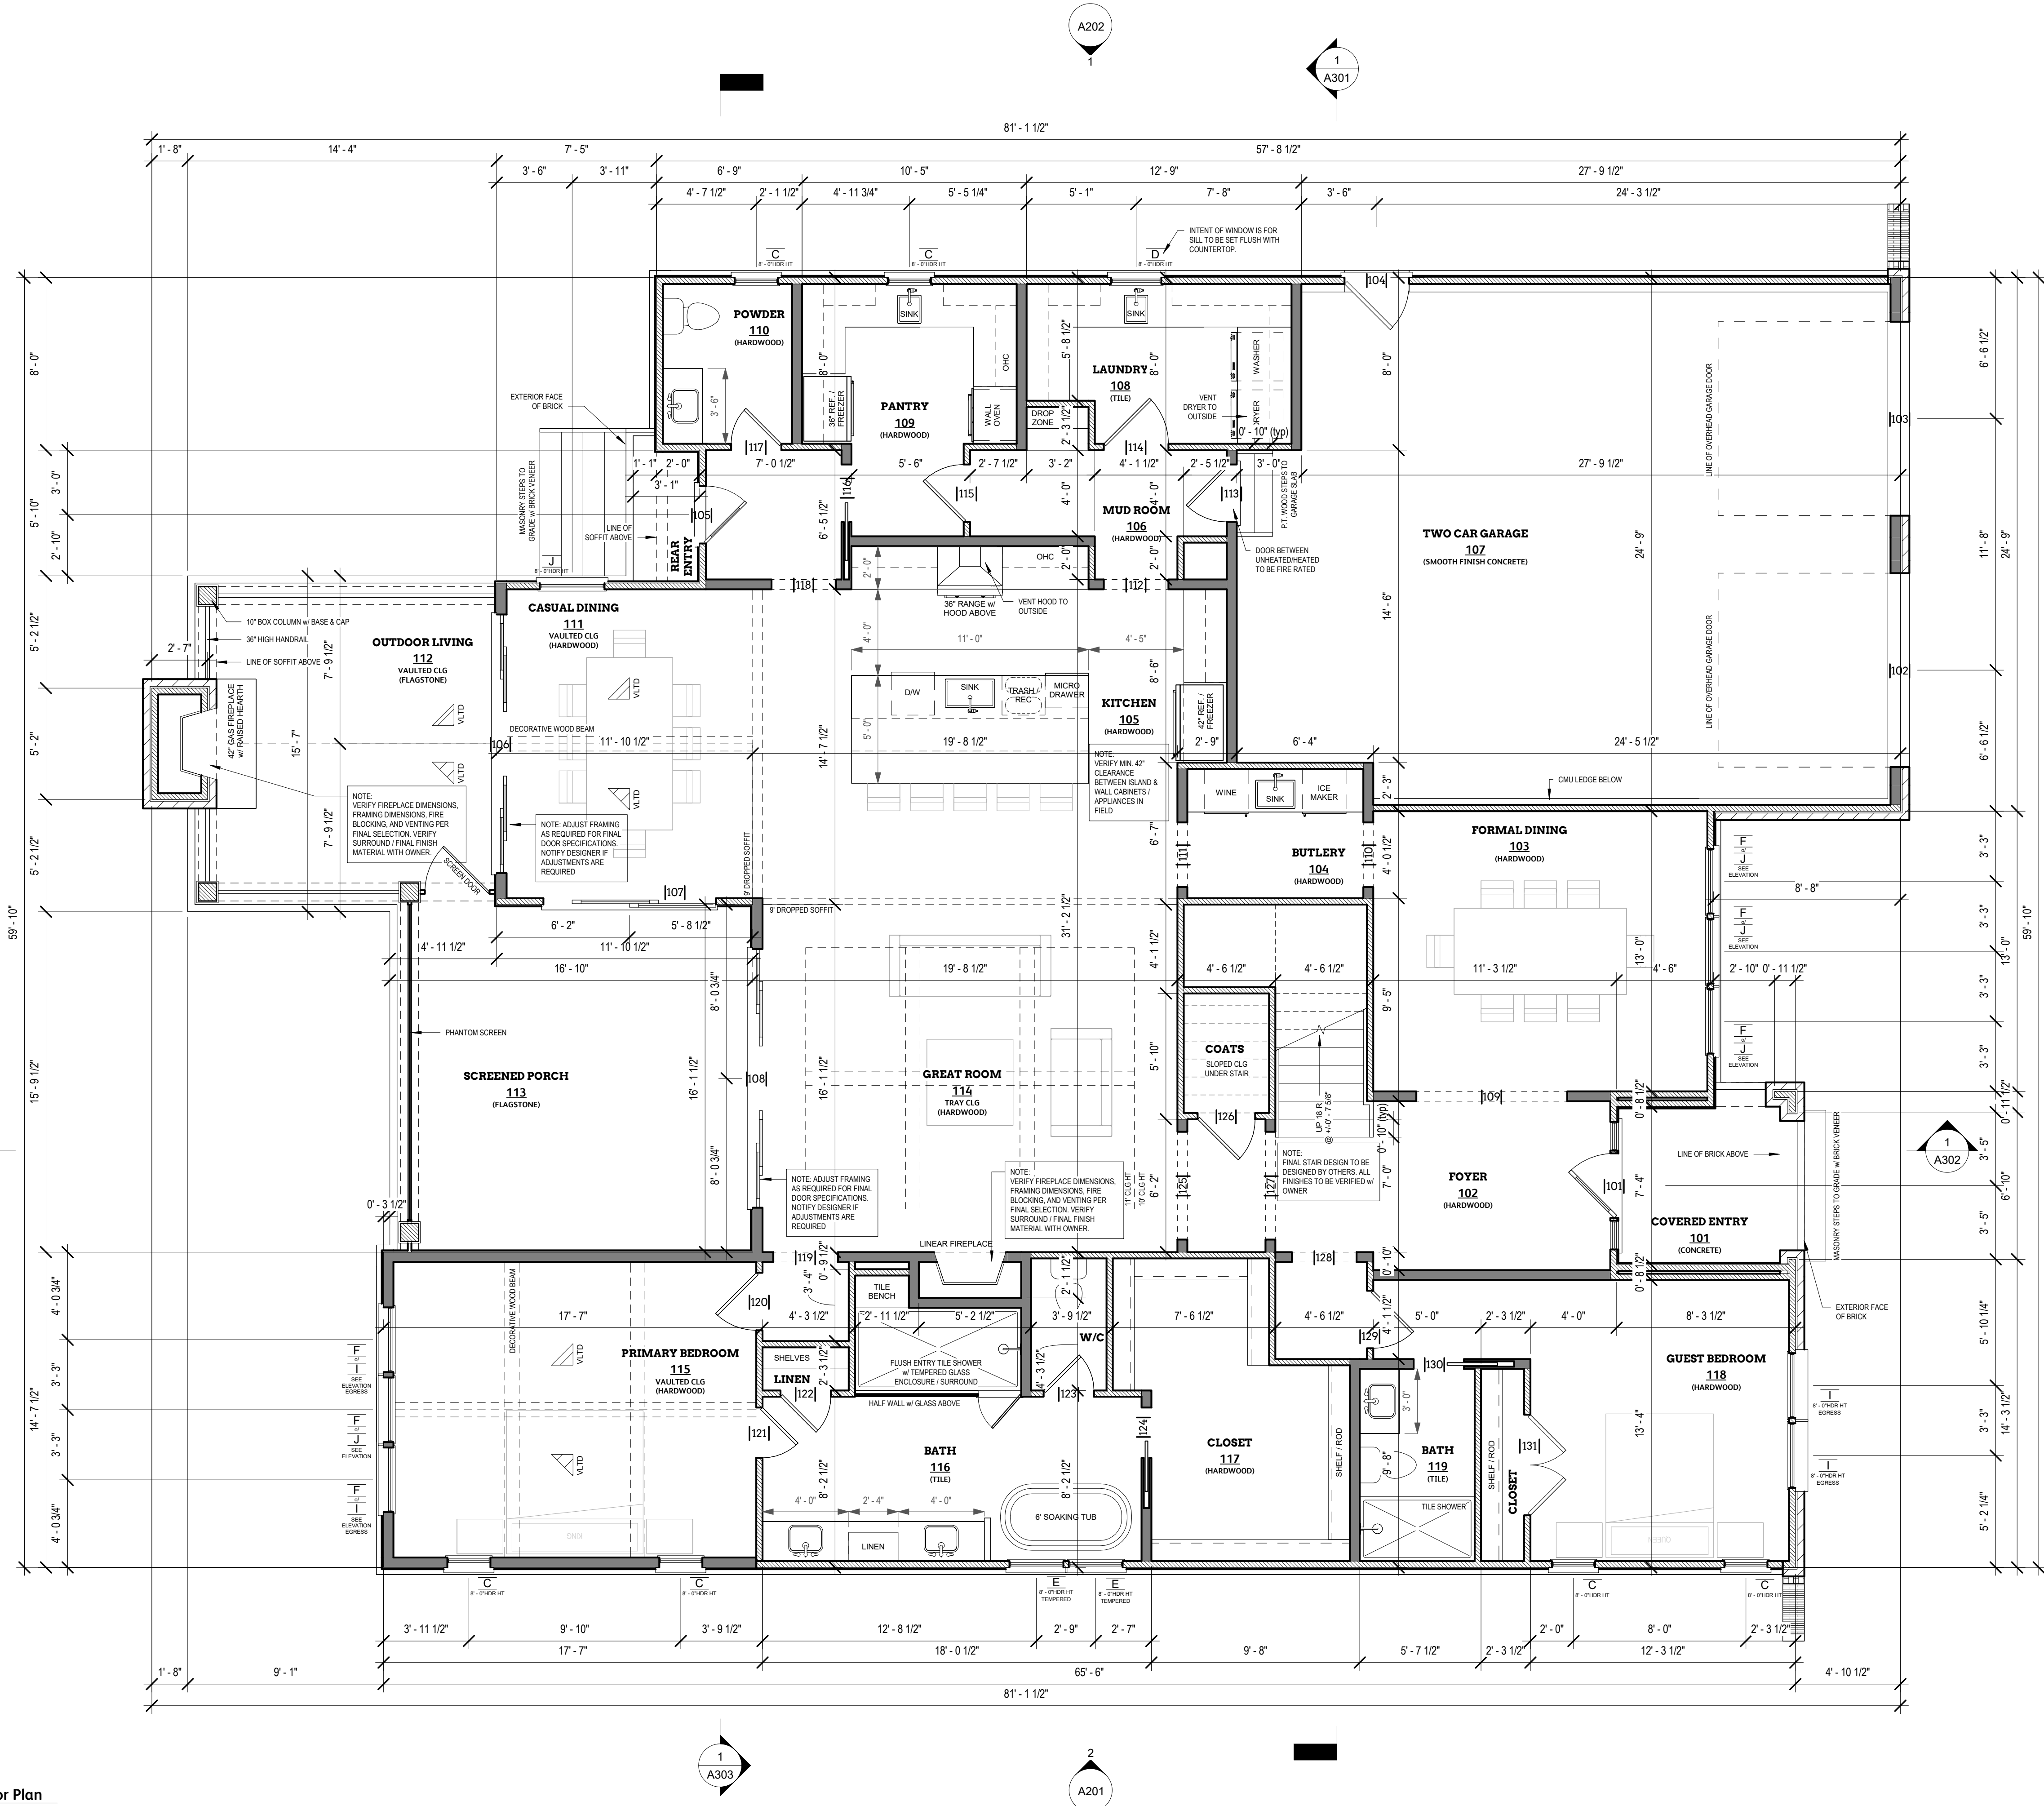

- FINAL -
released for construction


This document is an instrument of service and shall remain the property of Vin-Yet Designs, LLC who retains all common law, statutory and other reserved rights, including the copyright therein.

Copyright © 2025
Vin-Yet Designs, LLC


4130 Laurel Hills Road
Raleigh, North Carolina

First Floor Plan



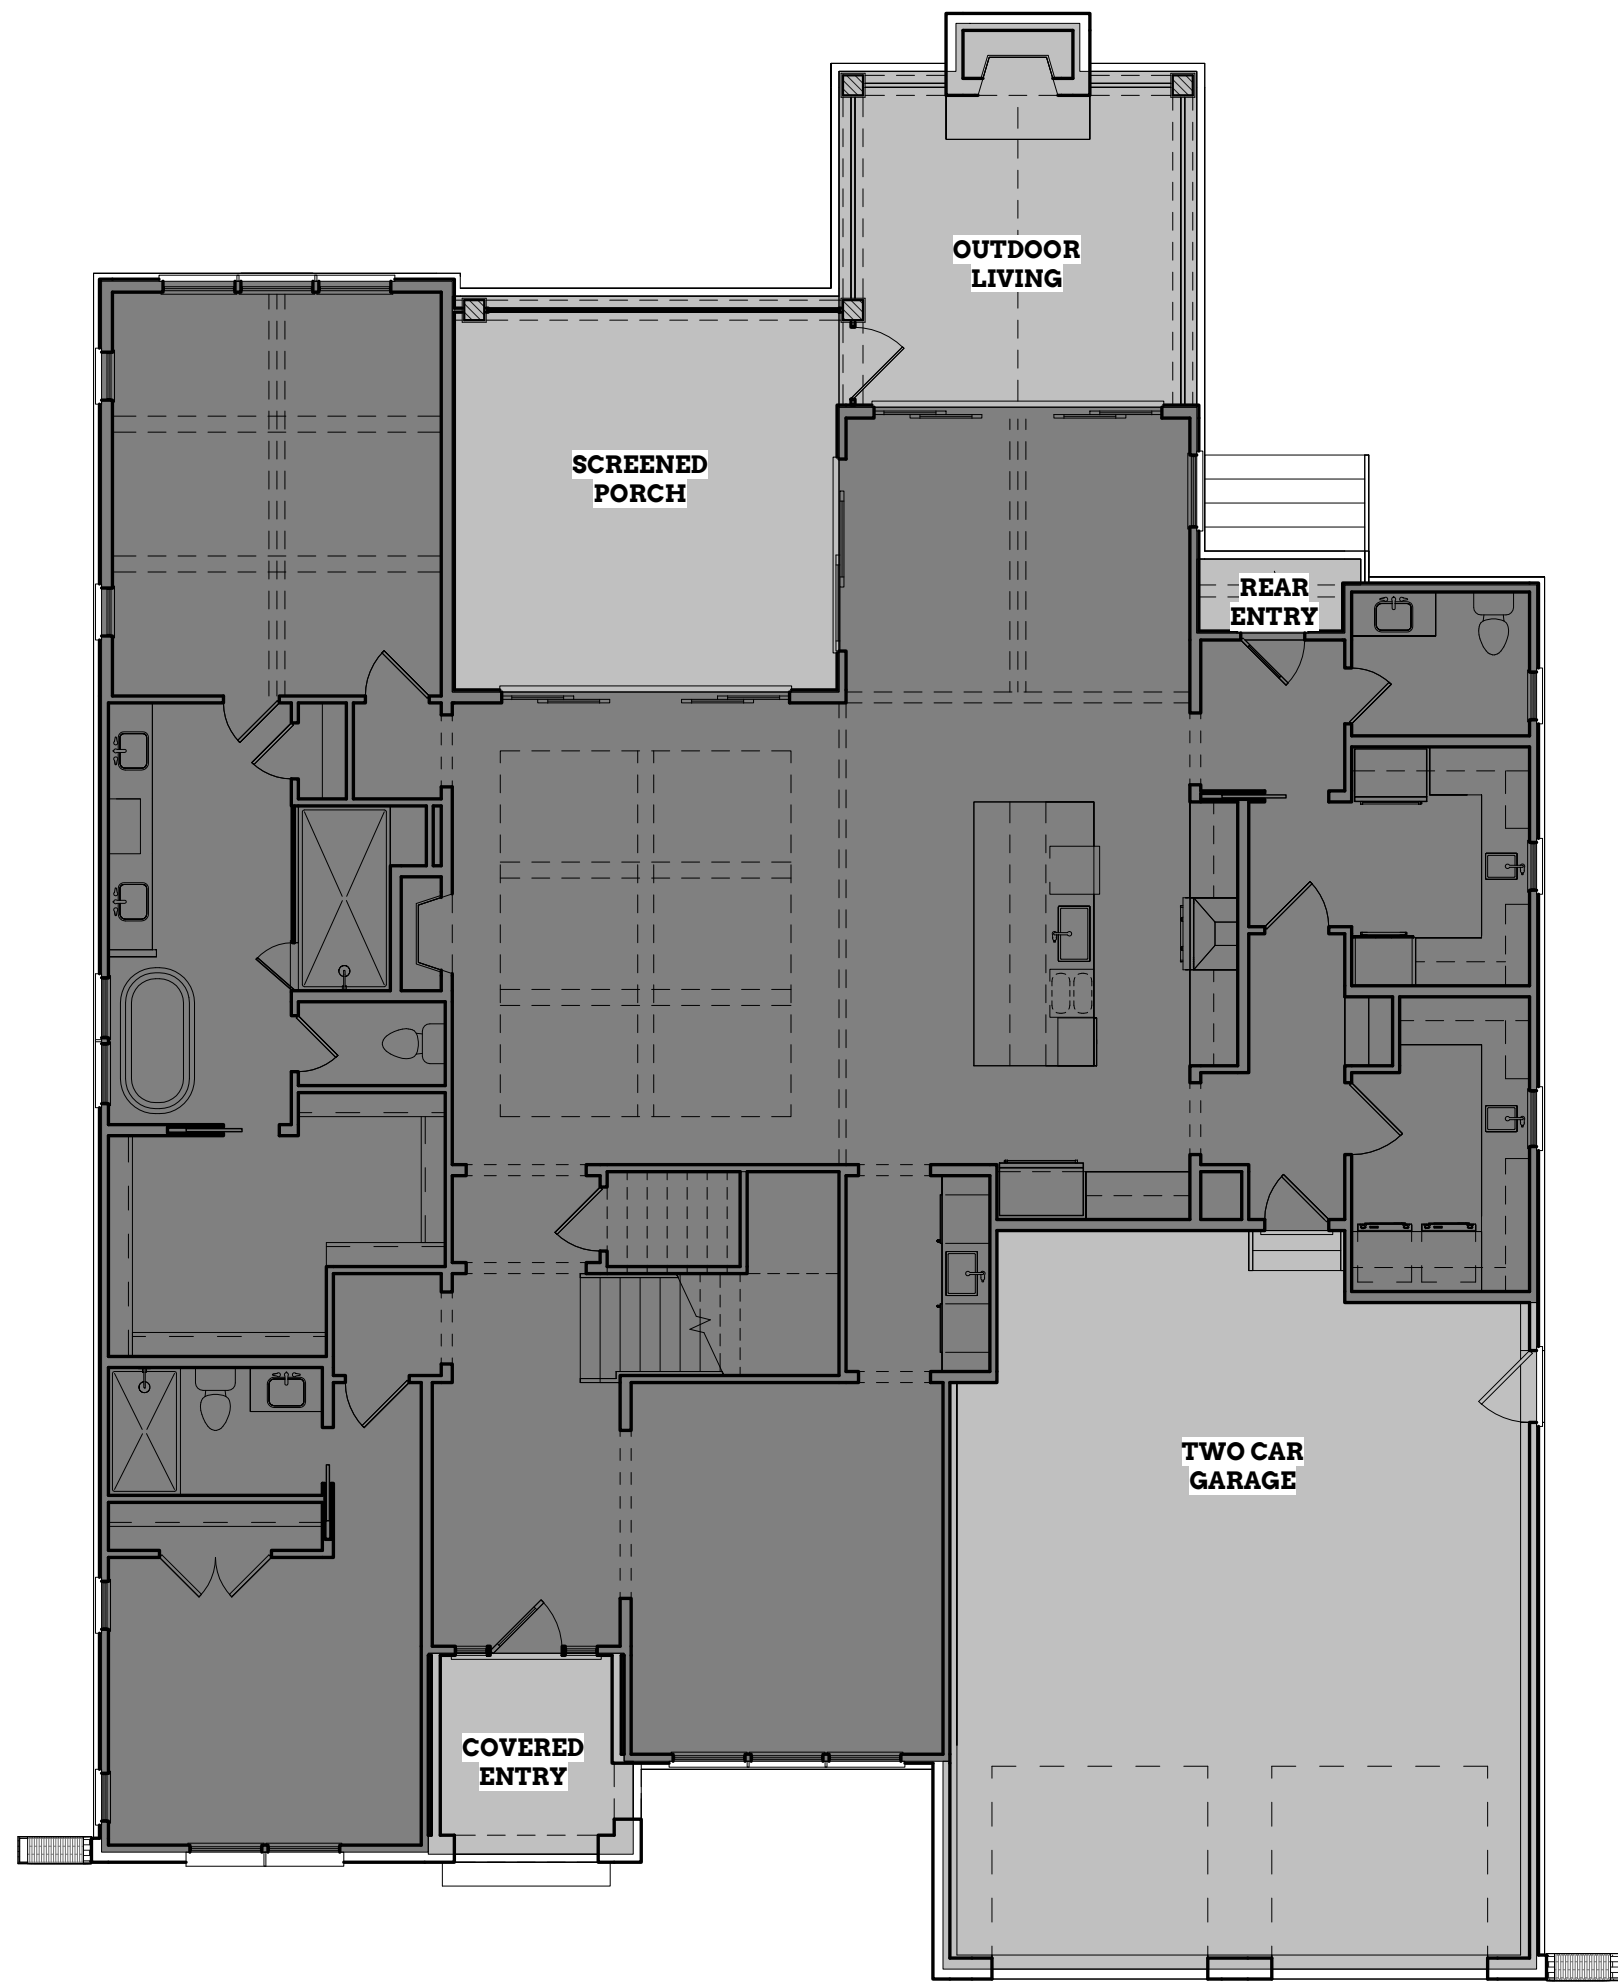

1 First Floor Square Footage
A002 1/8" = 1'-0"

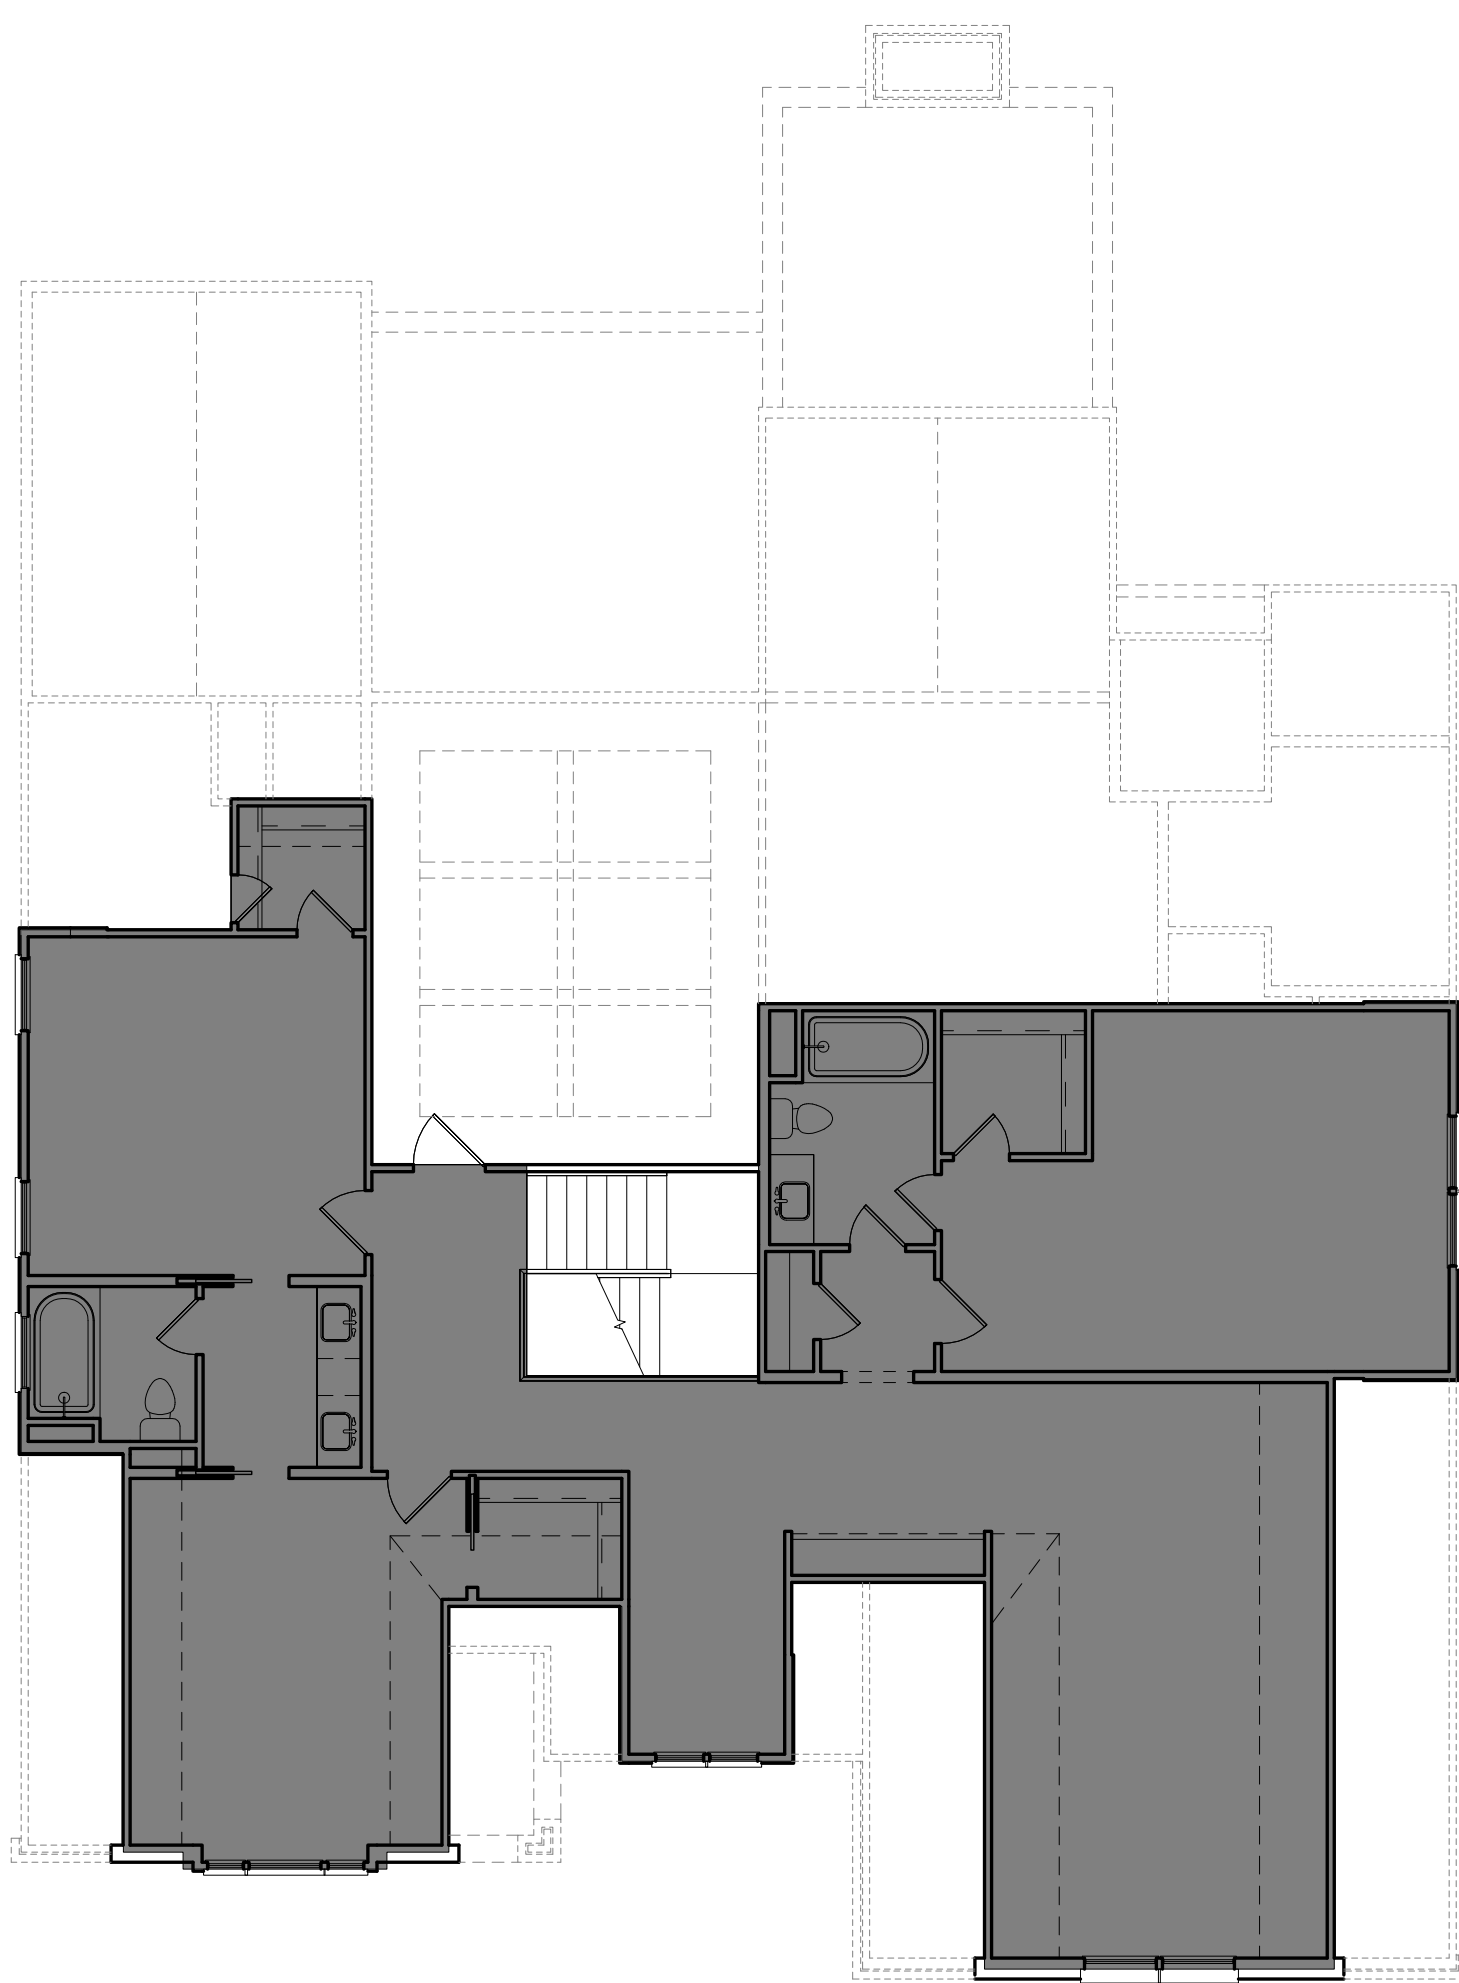

2 Second Floor Square Footage
A002 1/8" = 1'-0"

Square Footage	
NOTE: SQUARE FOOTAGE CALCULATION IS TAKEN FROM OUTSIDE FACE OF EXTERIOR STUD WALL.	
FINISHED SQUARE FOOTAGE CALCULATIONS FOR THIS HOUSE WERE MADE BASED ON PLAN DIMENSIONS ONLY AND MAY VARY FROM THE FINISHED SQUARE FOOTAGE OF THE HOUSE AS BUILT.	
DARK GRAY HATCH DENOTES HEATED SQUARE FOOTAGE	
LIGHT GRAY HATCH DENOTES UNHEATED SQUARE FOOTAGE	
FIRST FLOOR HEATED	2656 SF
SECOND FLOOR HEATED	1715 SF
TOTAL HEATED	4371 SF
REAR ENTRY	20 SF
COVERED ENTRY	70 SF
OUTDOOR LIVING	219 SF
SCREENED PORCH	266 SF
TWO CAR GARAGE	719 SF
TOTAL UNHEATED	1294 SF
TOTAL UNDER ROOF	5665 SF

- FINAL -
released for construction

This document is an instrument of service and shall remain the property of Vin-Yet Designs, LLC who retains all common law, statutory and other reserved rights, including the copyright therein.

Copyright © 2025
Vin-Yet Designs, LLC

4130 Laurel Hills Road
Raleigh, North Carolina

Square Footage