


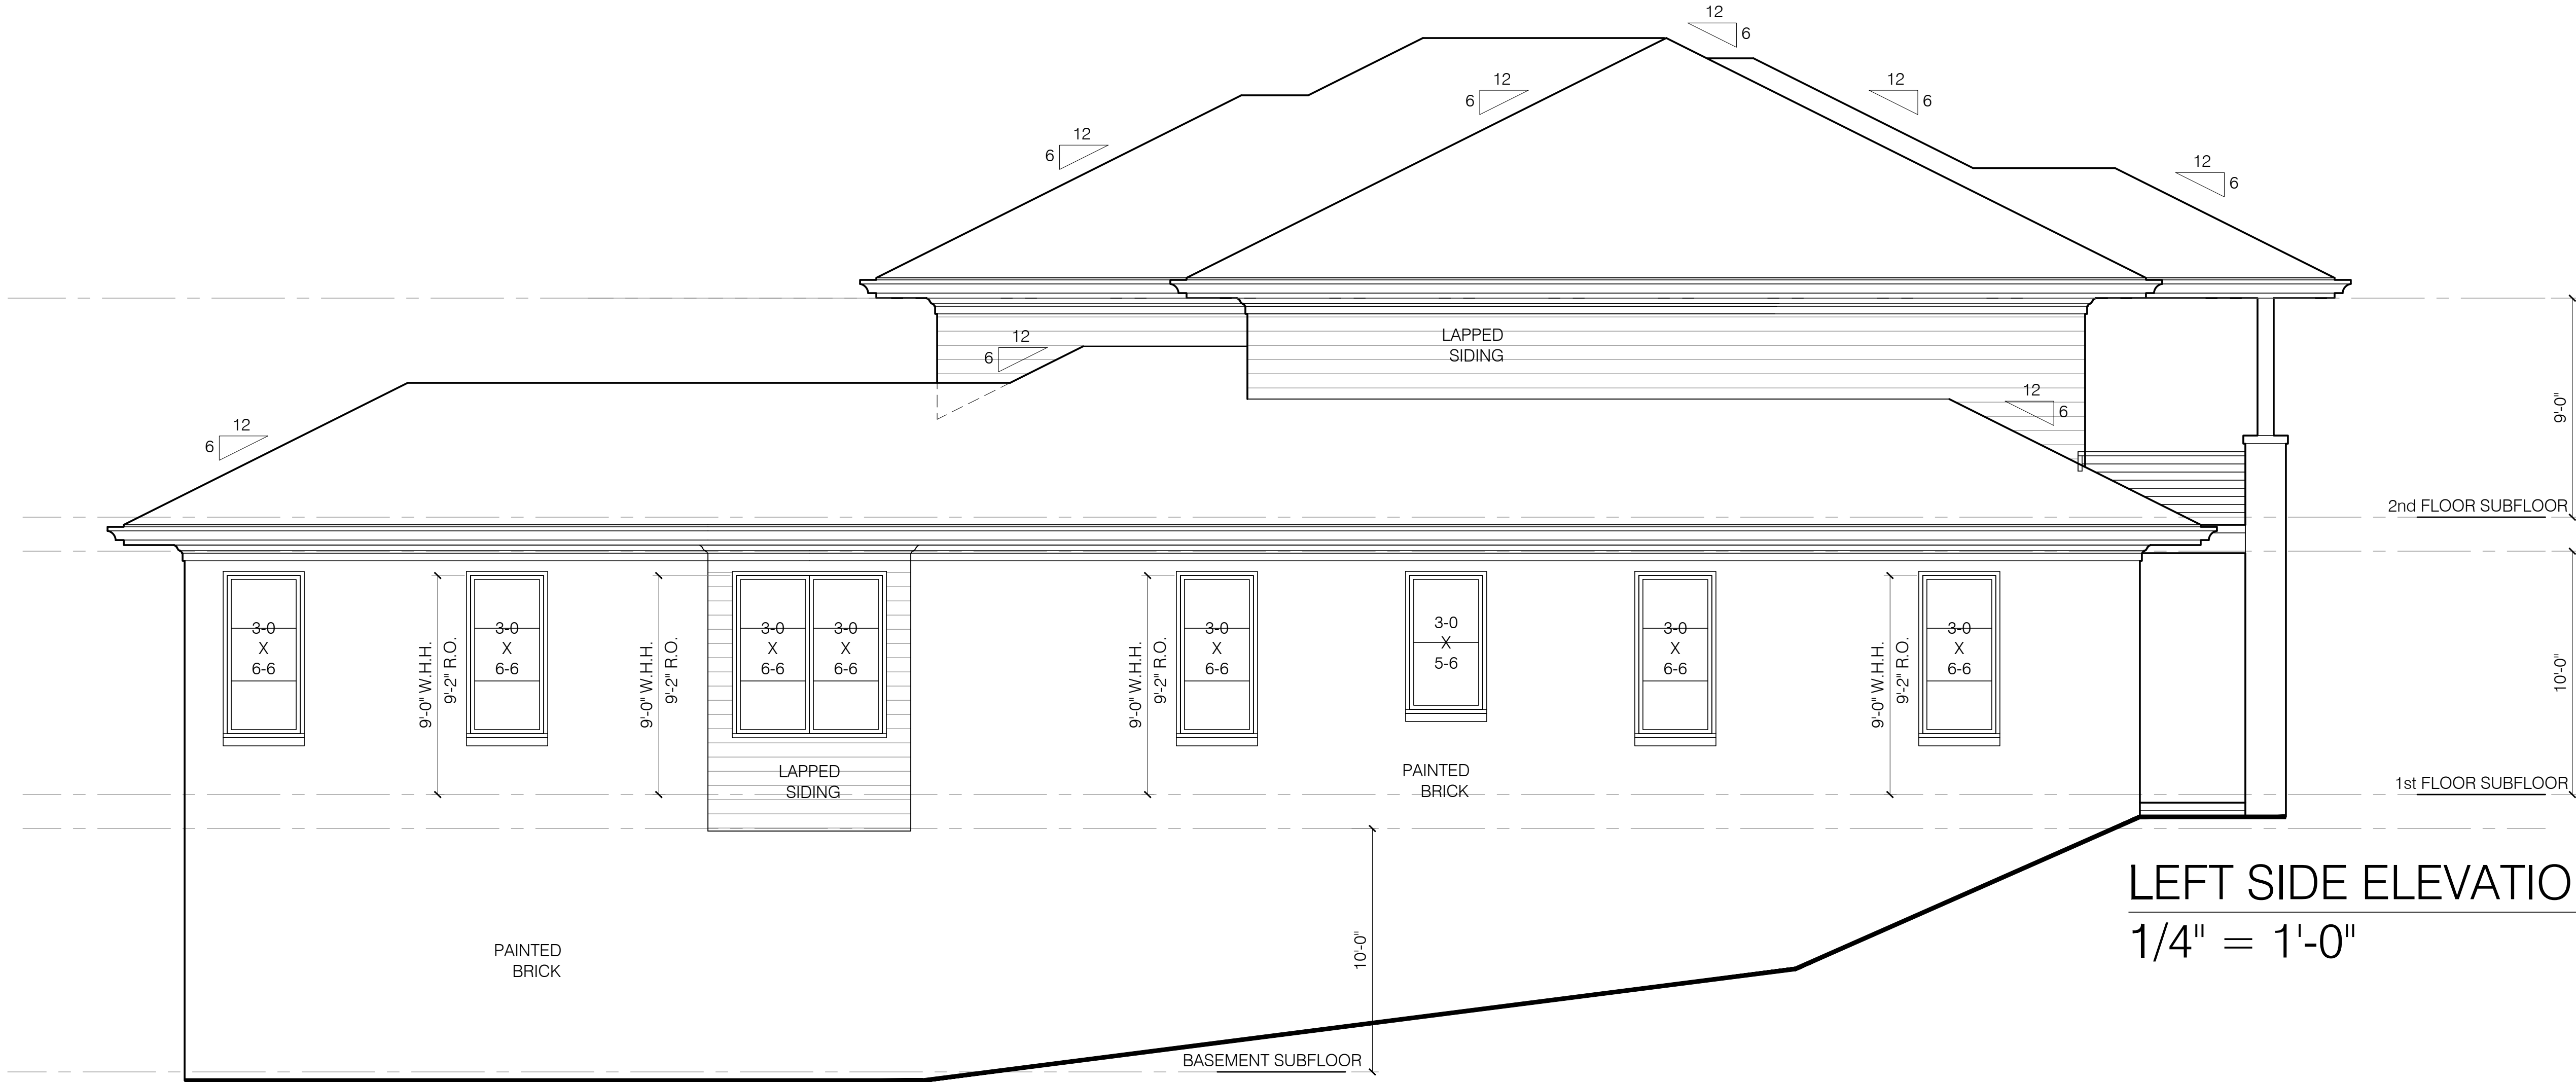


LEFT SIDE ELEVATION

1/4" = 1'-0"

DINING ROOM PORCH ELEVATION

1/4" = 1'-0"

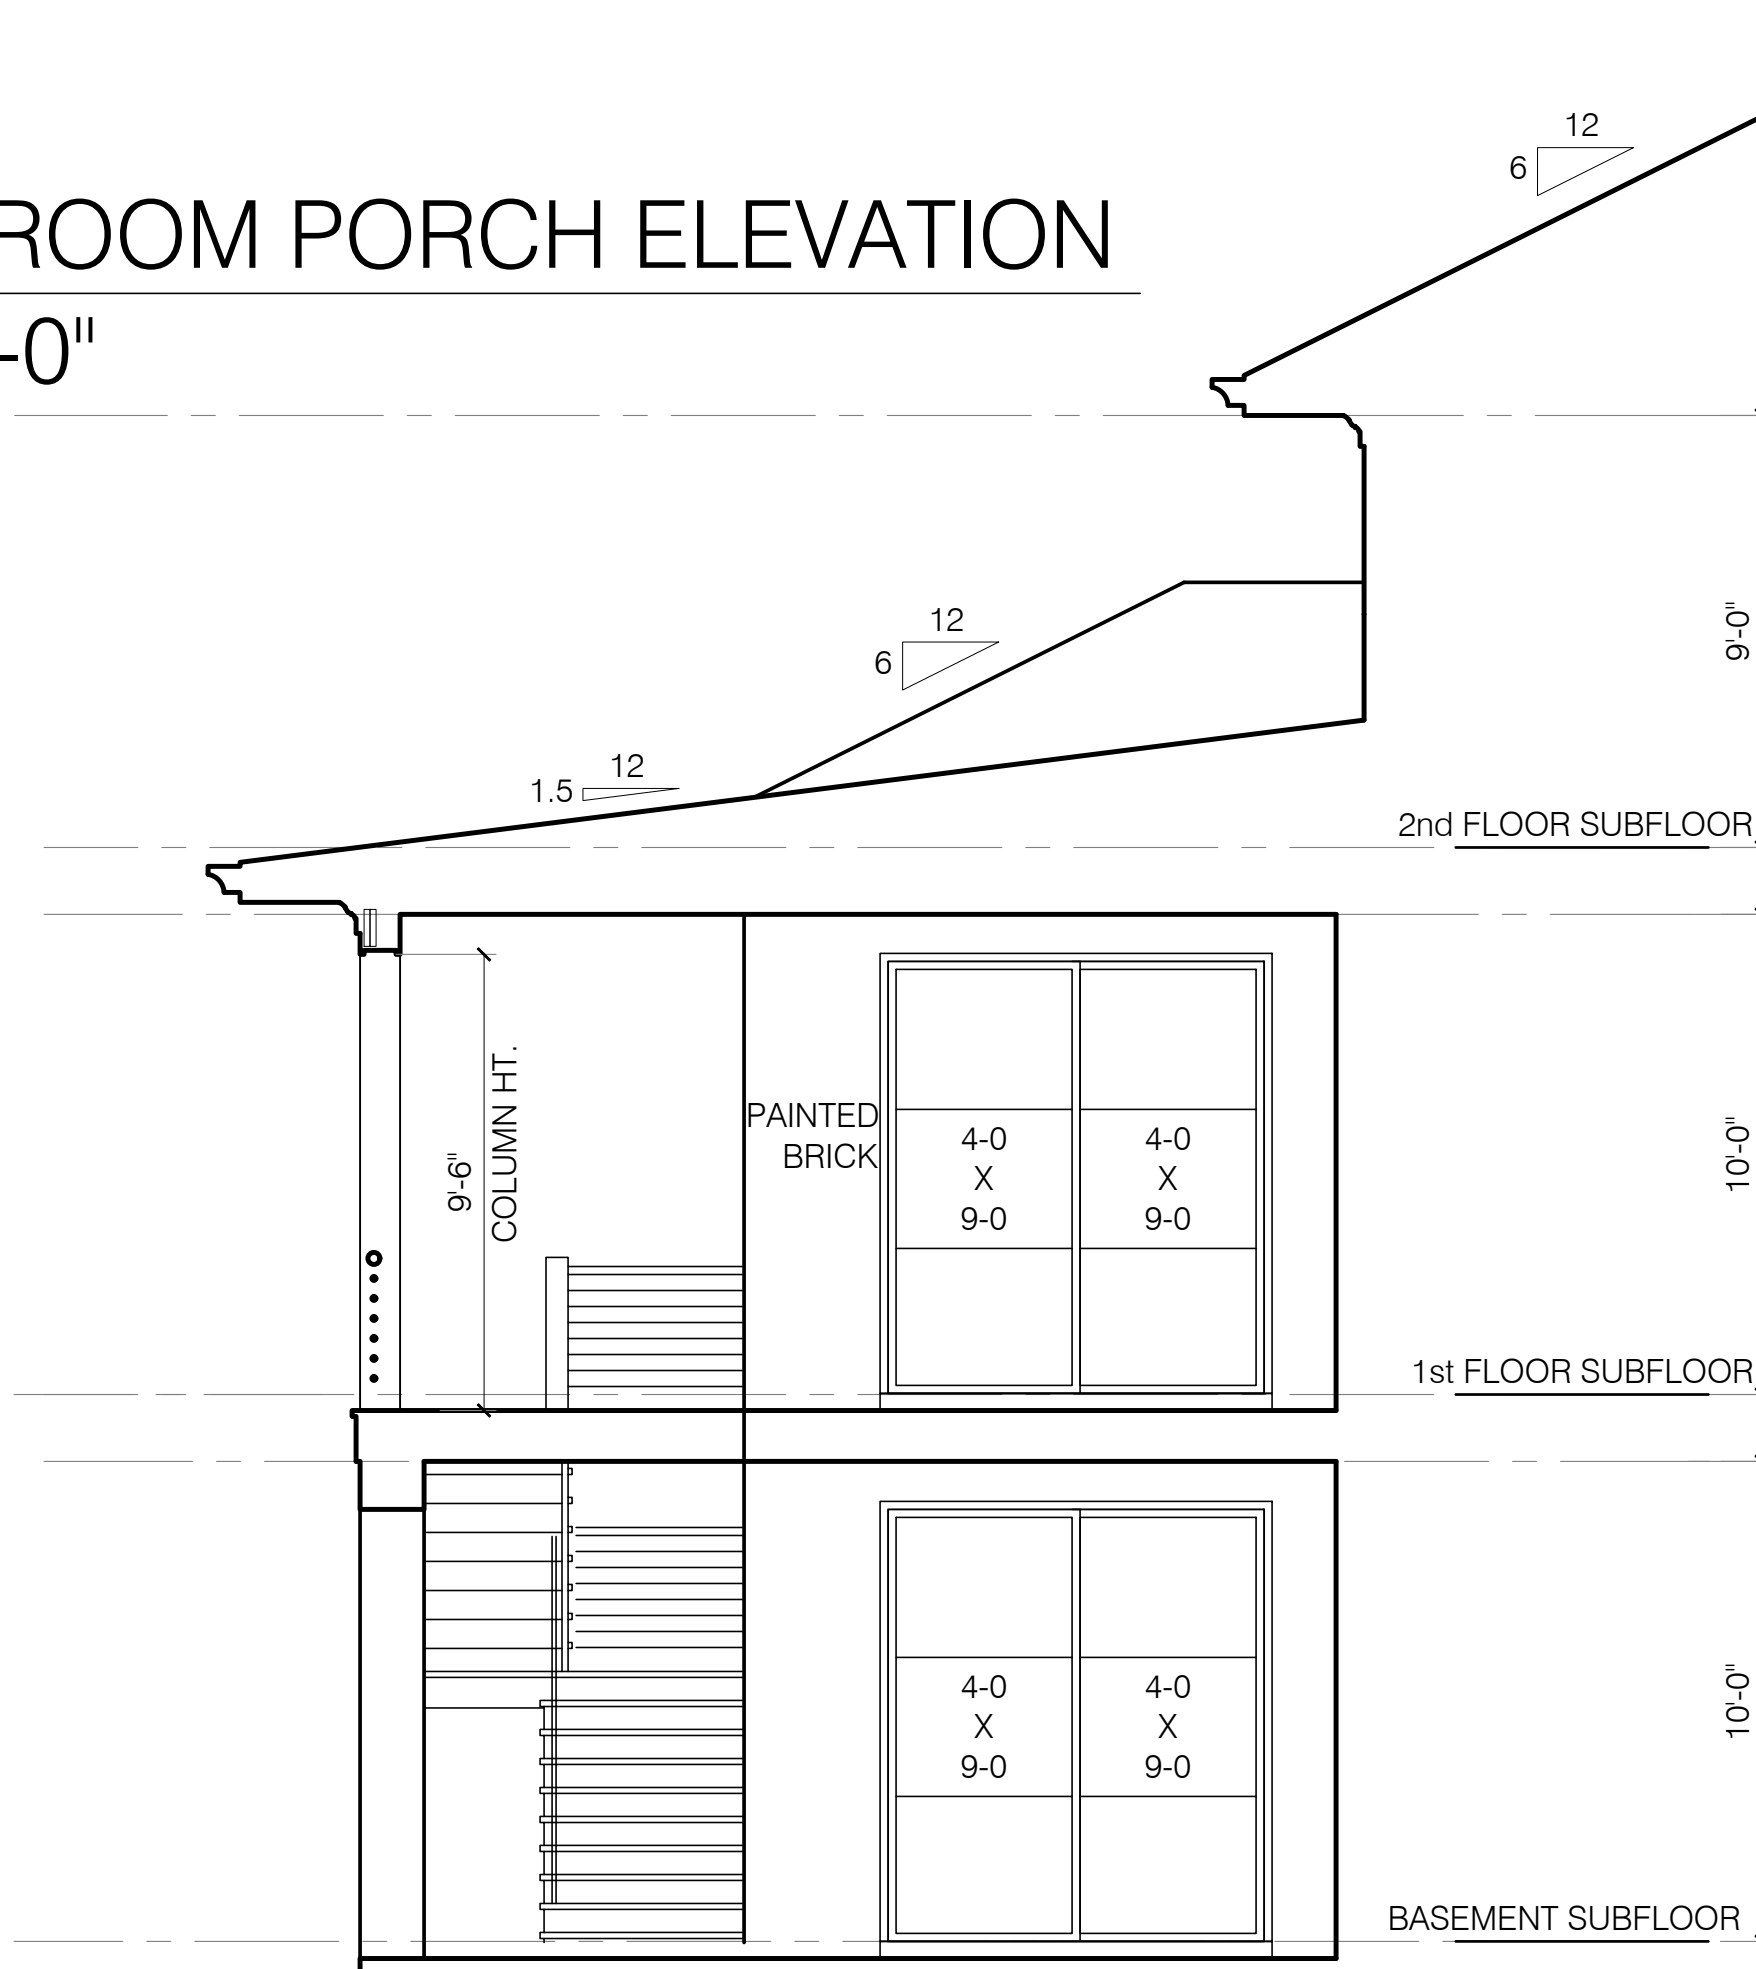

FRONT ELEVATION


1/4" = 1'-0"

This plan is the property of Carter Skinner Residential Designs and may not be used or reproduced without their permission. Designer assumes no liability for any home constructed from this plan. Contractor must verify ALL DIMENSIONS prior to proceeding with construction. Any discrepancy between this plan and the actual construction is the responsibility of the qualified designer, architect, contractor, or structural engineer should attempt modifications, as even minor changes in one area of the house could lead to major problems in another area.


2609 Atlantic Avenue
Suite 205
Raleigh, NC 27604
(919) 821-2900
*Carter Skinner
Residential Designs*




ROTHBEG RESIDENCE
ANDE SIGNATURE HOMES

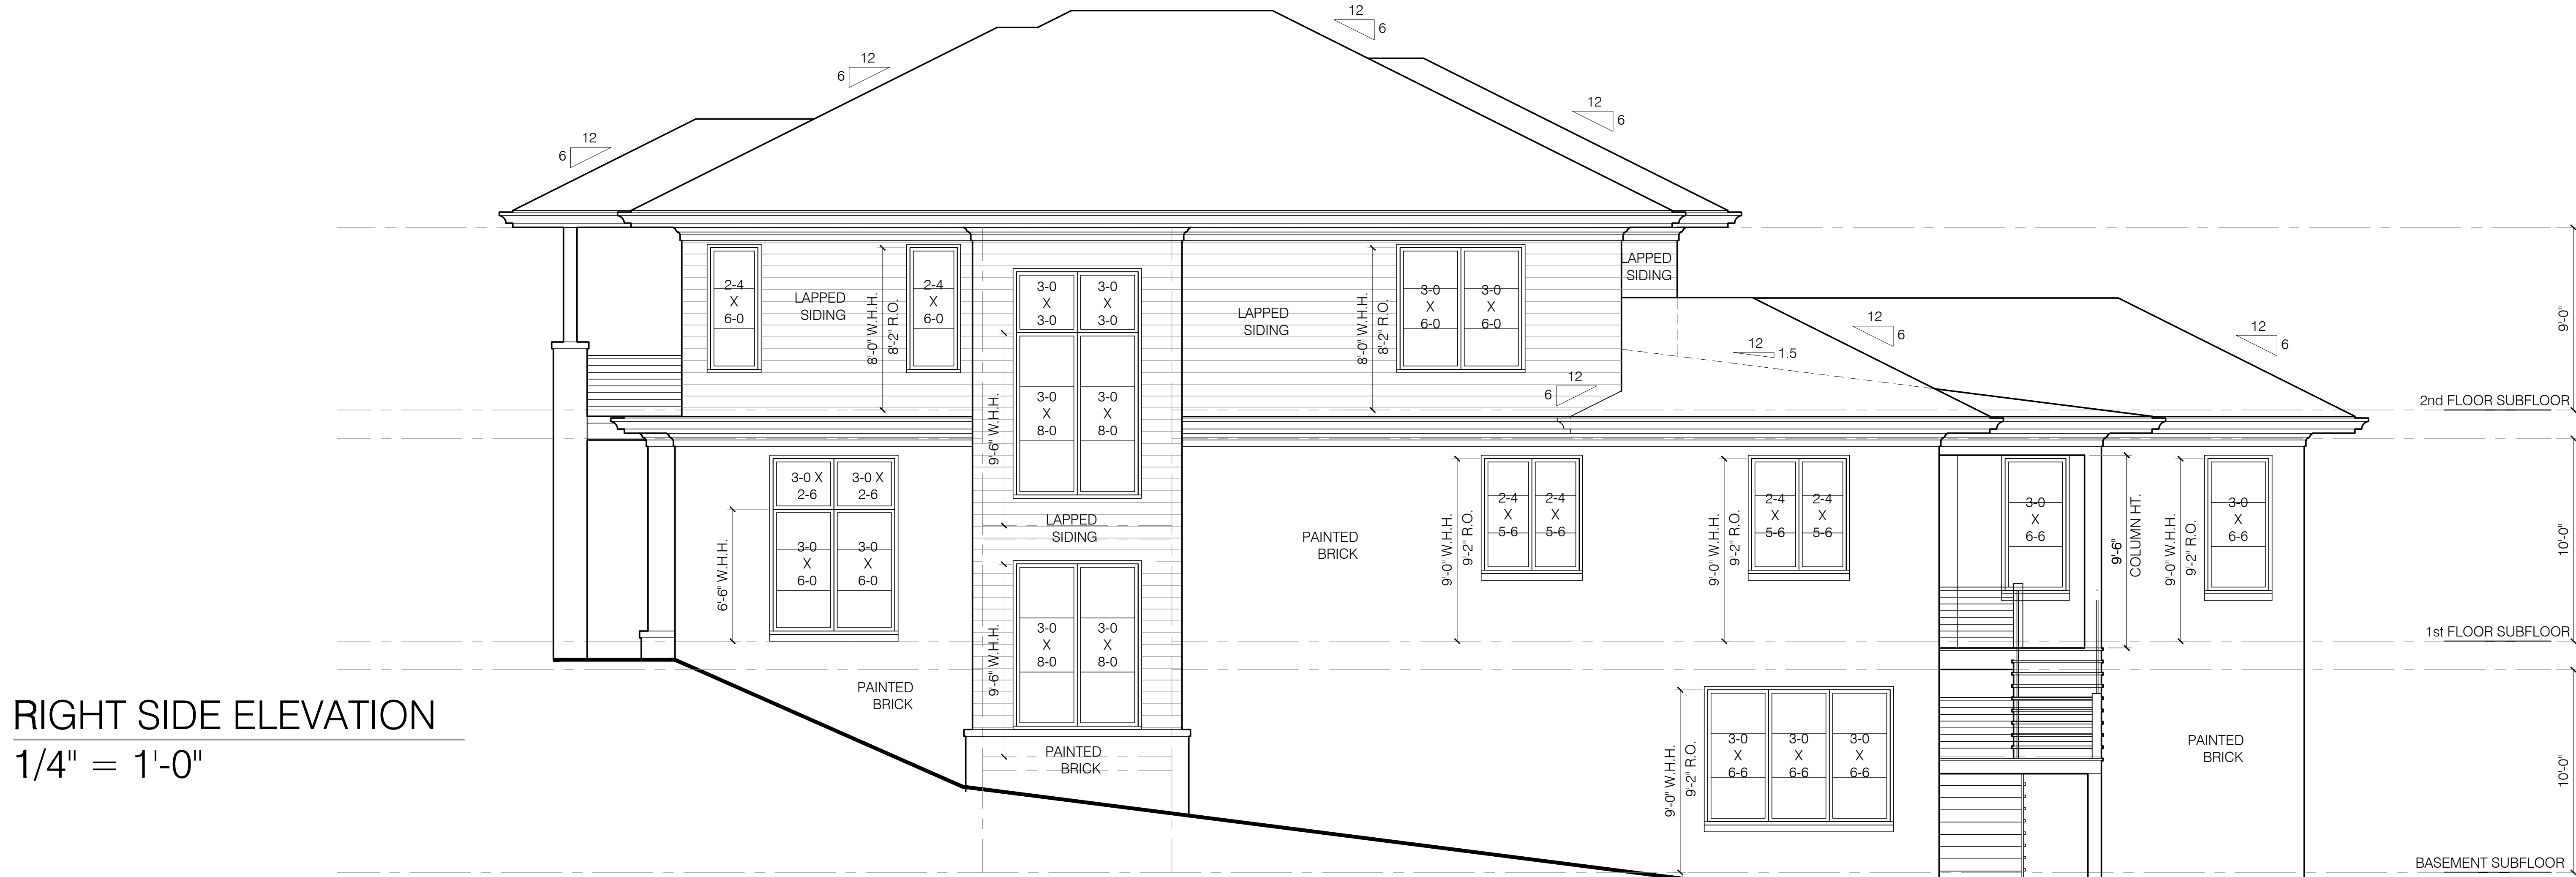

RIGHT SIDE ELEVATION
1/4" = 1'-0"

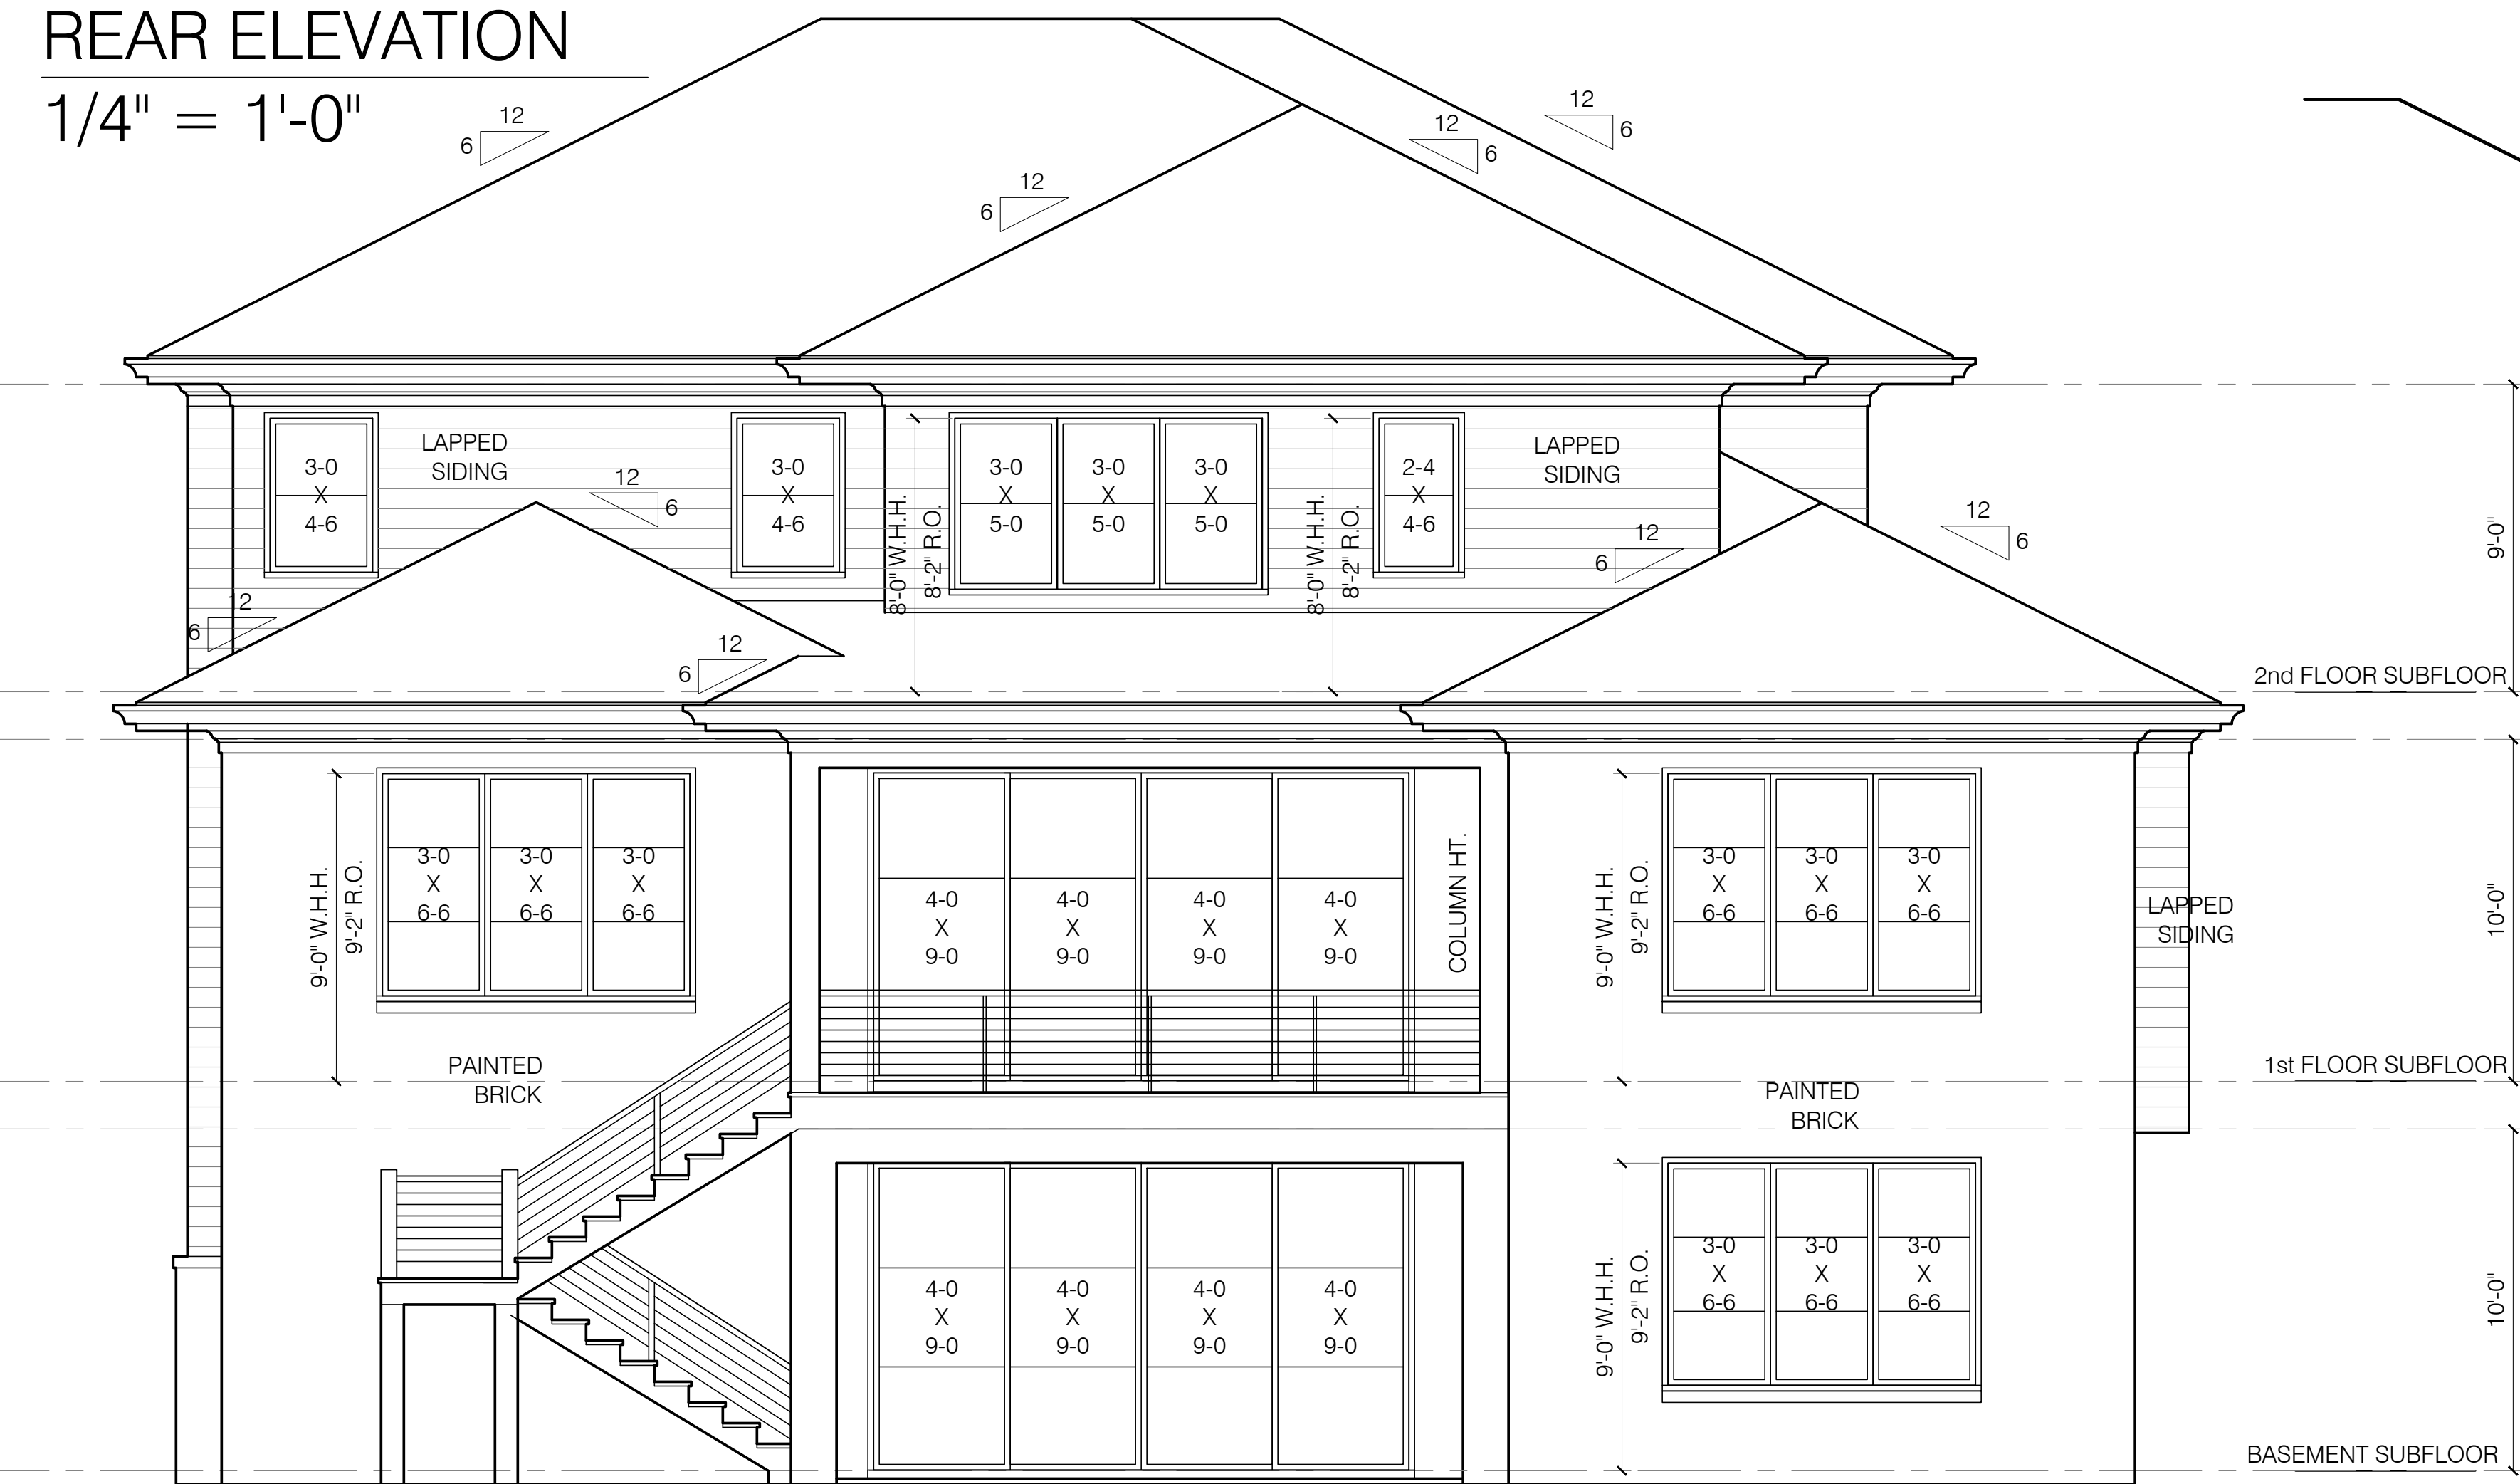

REAR ELEVATION
1/4" = 1'-0"

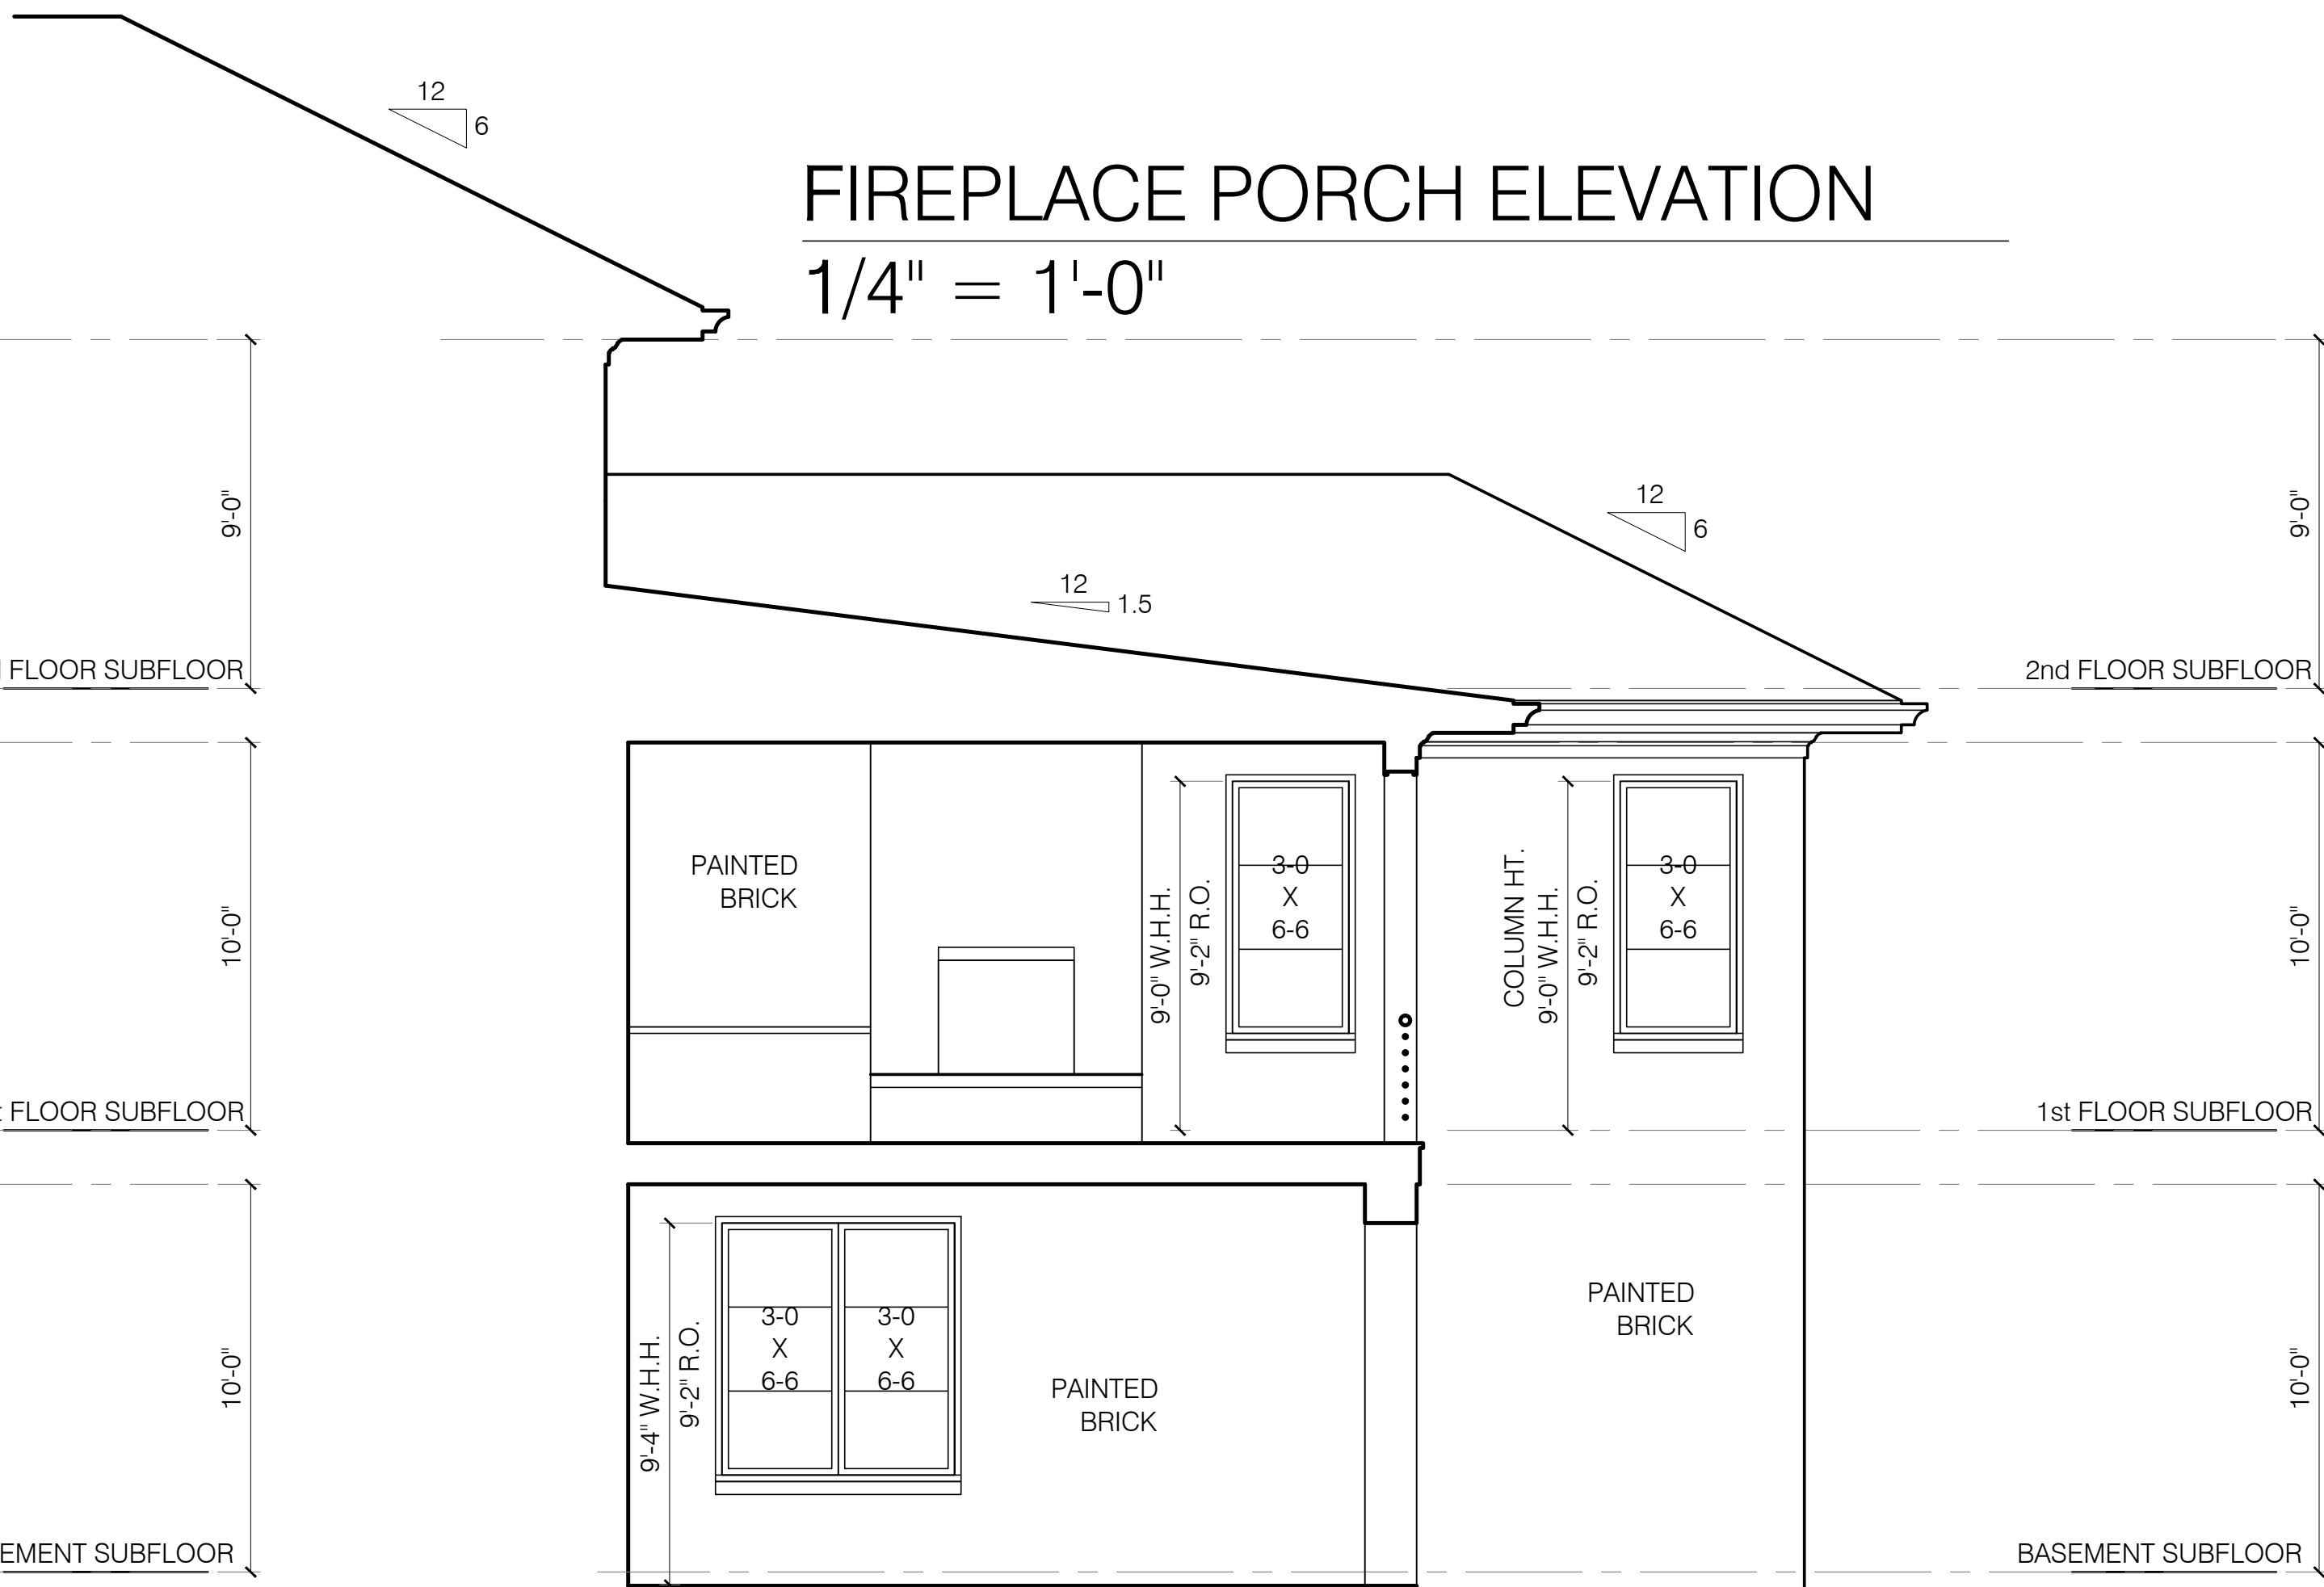


FIREPLACE PORCH ELEVATION
1/4" = 1'-0"

BASEMENT PLAN

1/4" = 1'-0"

HEATED S.F. 2,502
STORAGE S.F. 296

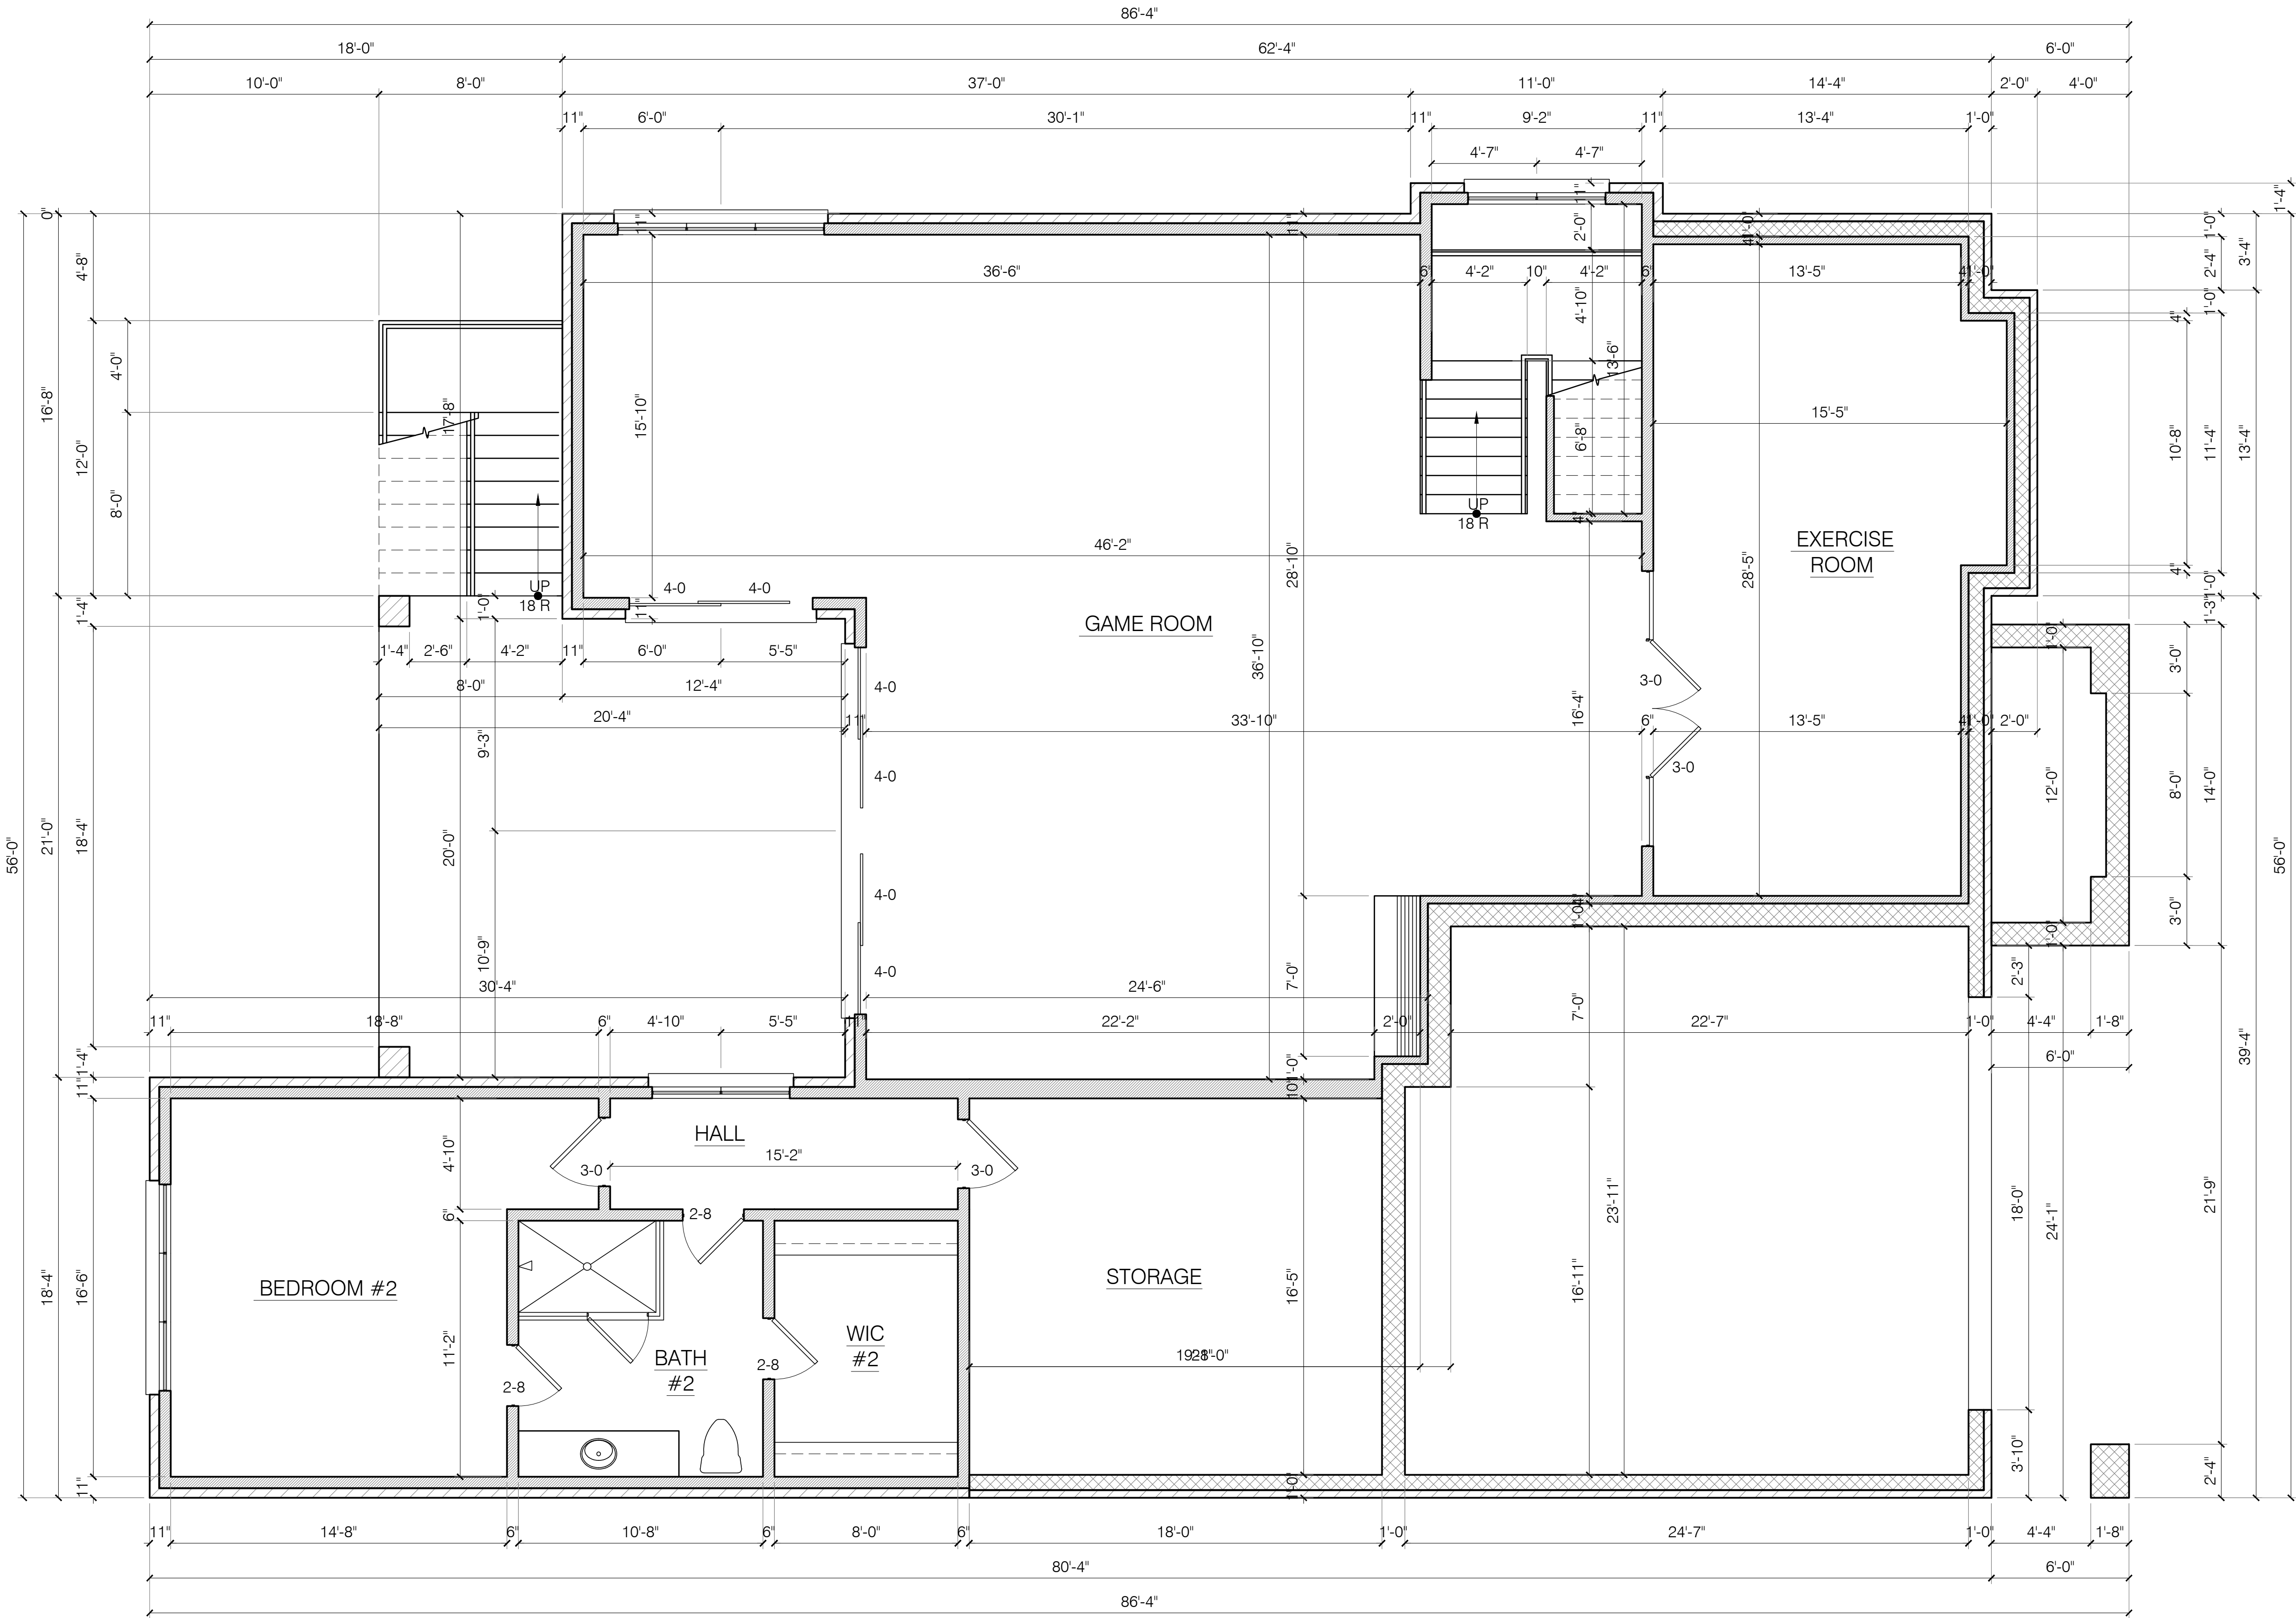


COPYRIGHT © 2024	
Carter Skinner Residential Designs	
START DATE:	3/14/24
REV:	

This plan is the property of Carter Skinner Residential Designs and may not be used or reproduced without their permission. Designer assumes no liability for any home constructed from this plan. Contractor must verify ALL DIMENSIONS prior to proceeding with construction. Any changes to this plan must be approved in writing by a qualified designer, architect, contractor, or structural engineer. Any attempt at modifications, as even minor changes in one area of the house could lead to major problems in another area.

2609 Atlantic Avenue
Suite 205
Raleigh, NC 27604
(919) 821-2900

Carter Skinner
Residential Designs

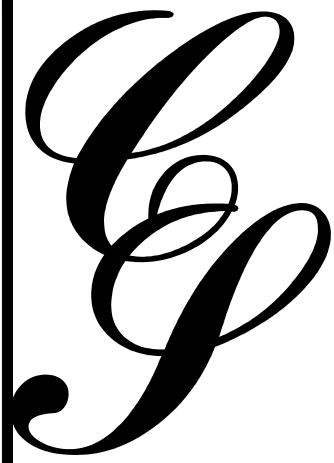


ROTHBEG RESIDENCE
ANDE SIGNATURE HOMES

FIRST FLOOR PLAN

1/4" = 1'-0"

HEATED S.F. 2,889
GARAGE S.F. 603
PORCHES S.F. 484

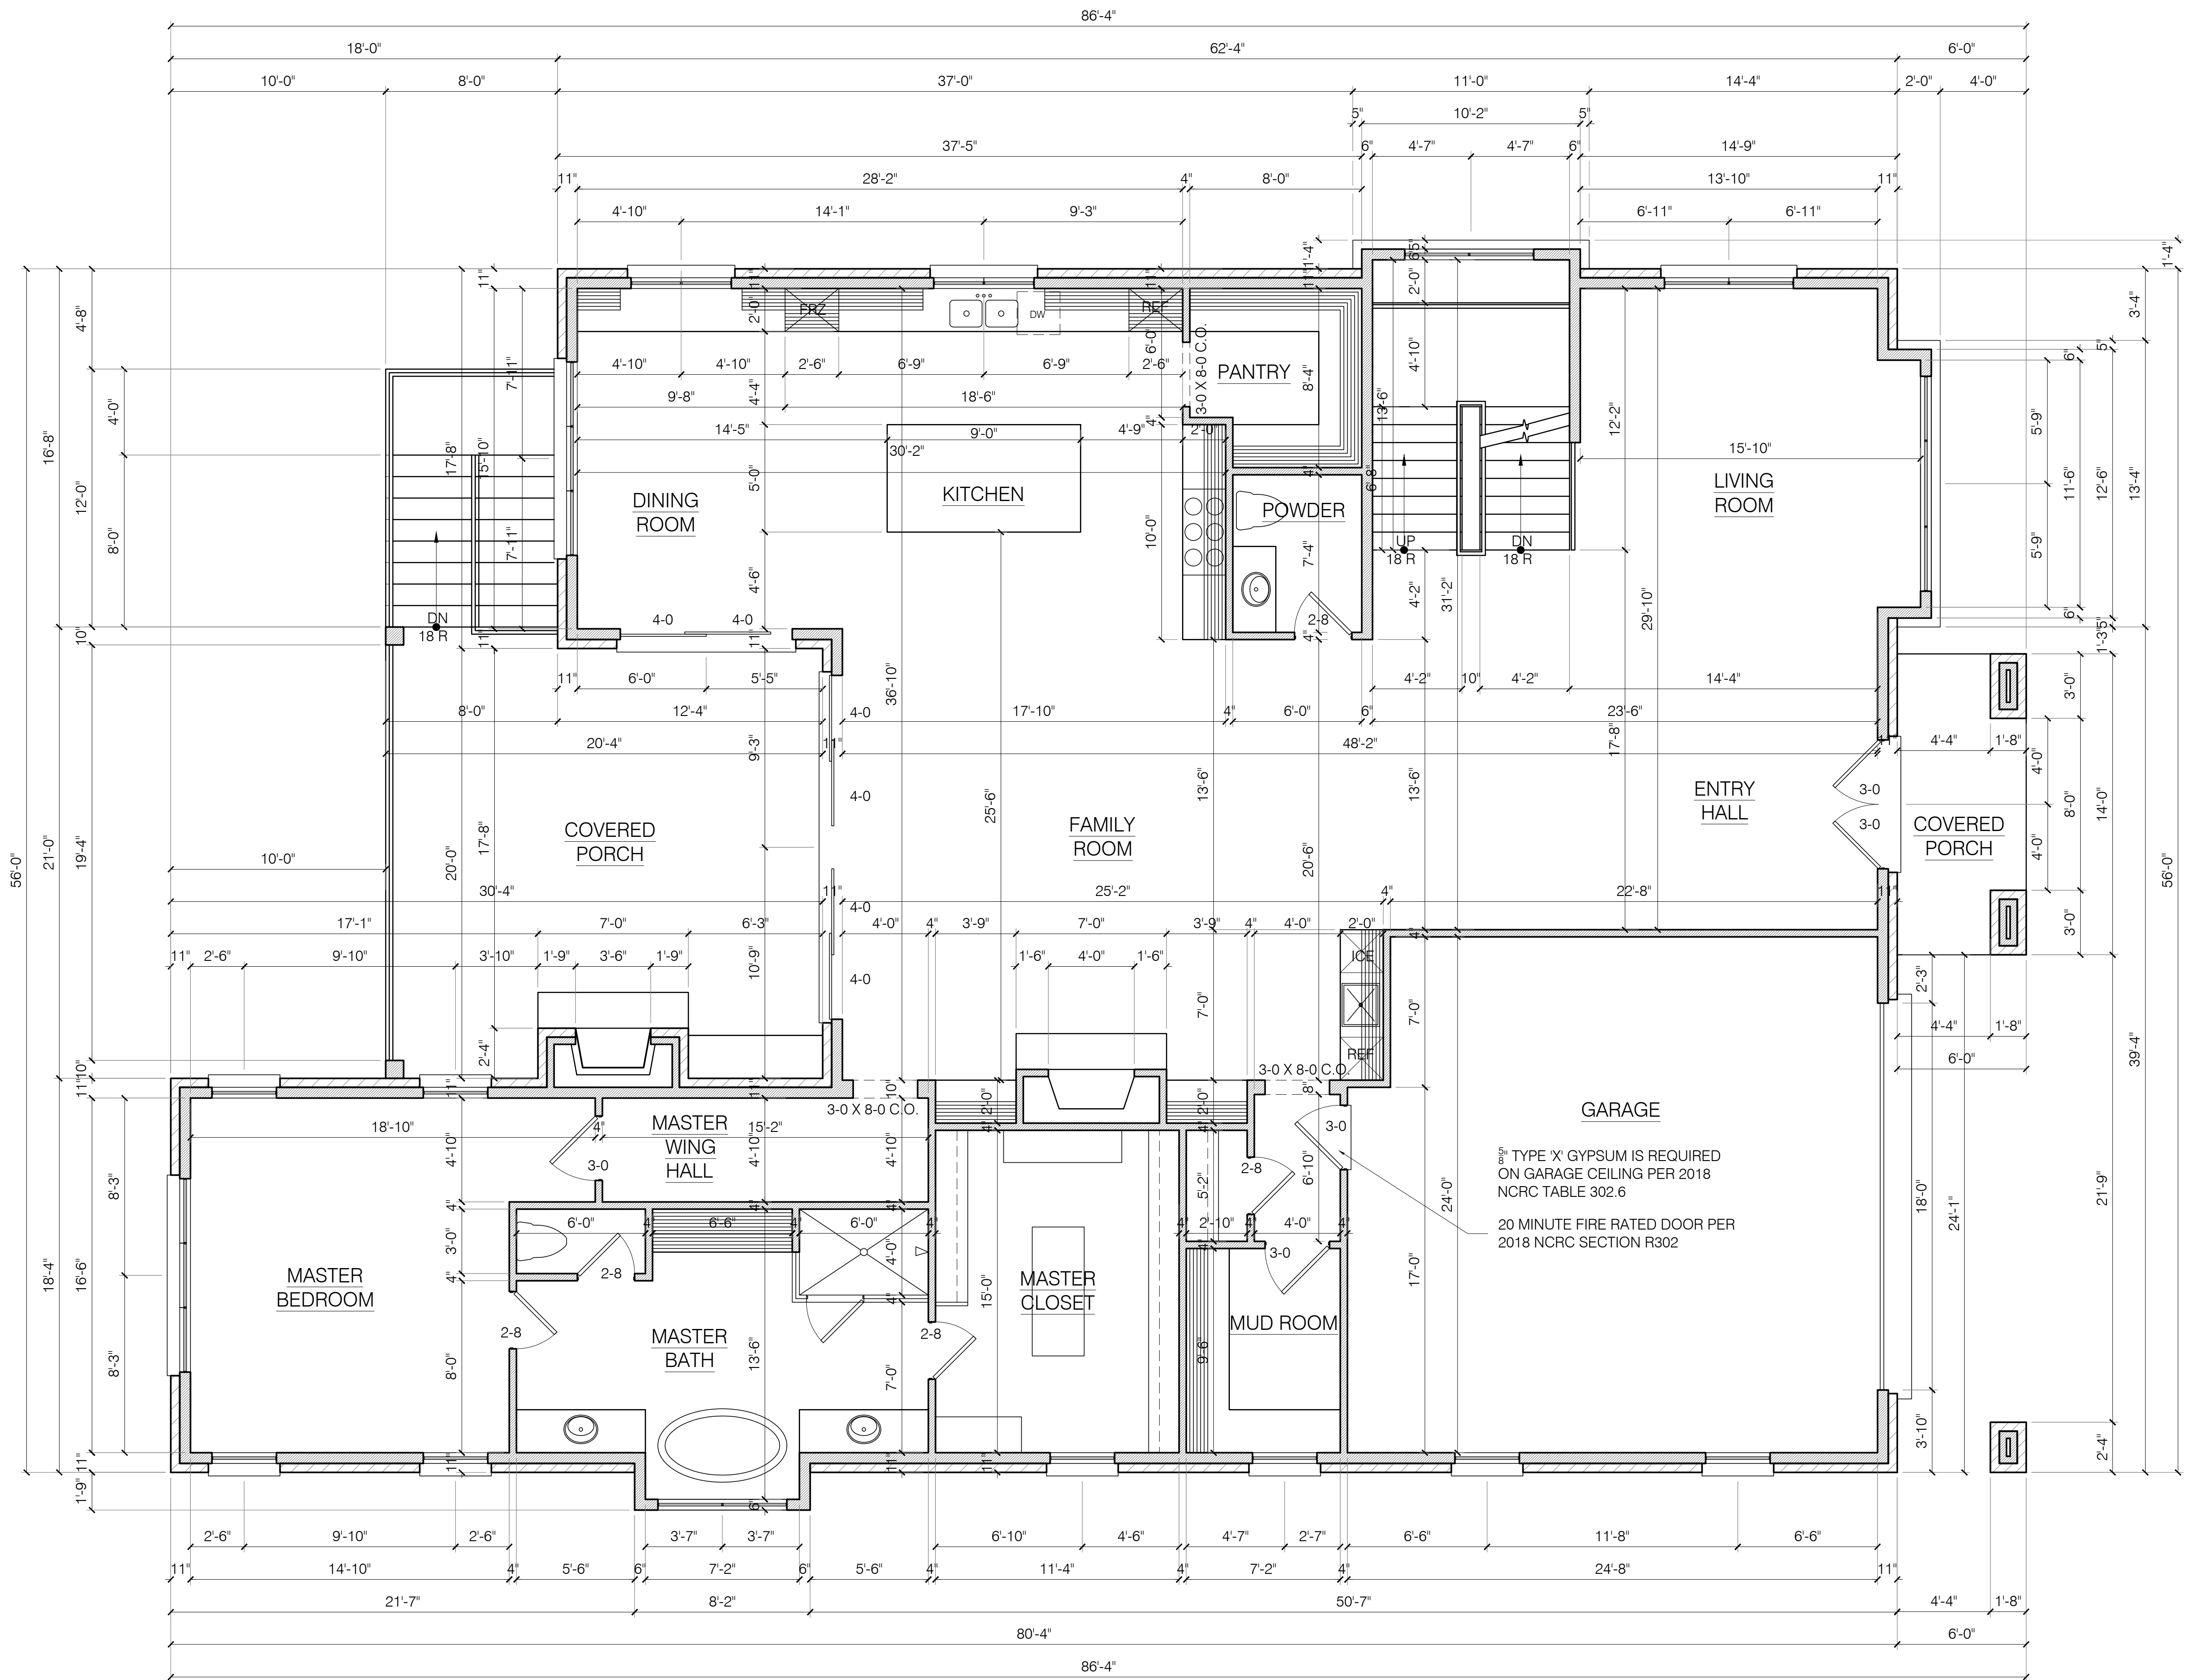

SECOND FLOOR PLAN

1/4" = 1'-0"

HEATED S.F. 2,012
ATTIC S.F. 58
PORCH S.F. 161

