


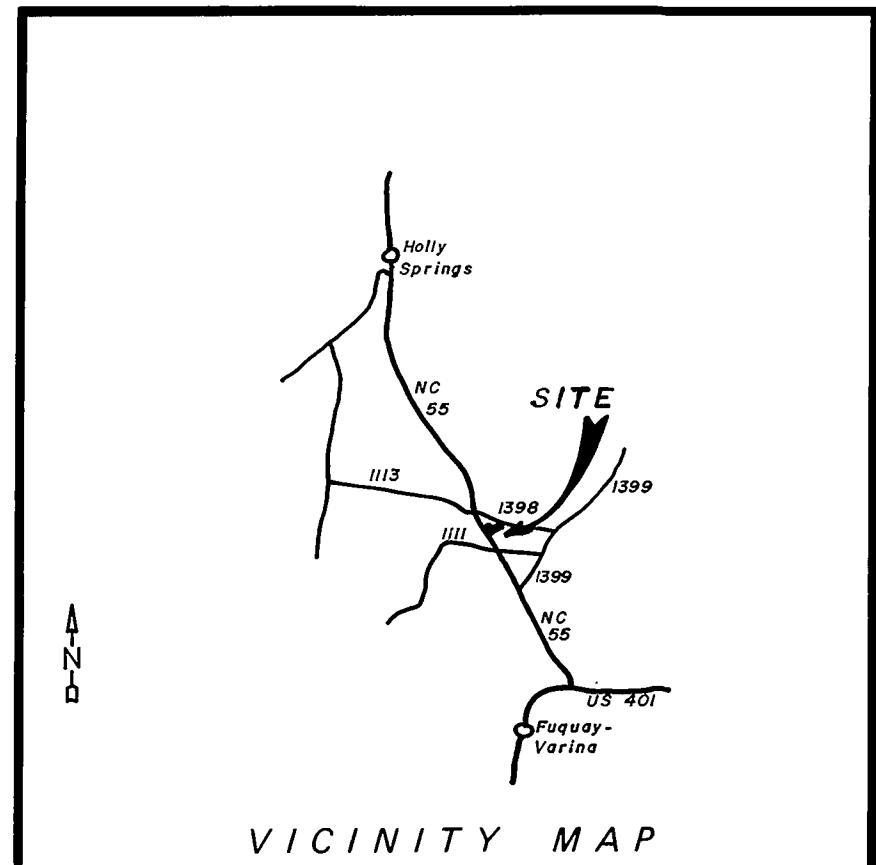

- LEGEND**
- Lines Surveyed
 - Lines Not Surveyed
 - EIP / ELS --- Existing Iron Pipe or Stake Control Corner
 - ECM --- Existing Concrete Monument
 - ISS --- Iron Stake set
 - PKN --- P K Nail
 - DMD --- Double Meridian Distance
 - R/W --- Right of Way
 - DB --- Deed Book
 - CM --- Concrete Monument
 - ELS --- Existing Lightwood Stake

NORTH CAROLINA
HARNETT COUNTY

I, Thomas Lester Stancil, certify that this plat was drawn under my supervision from (an actual survey made under my supervision) the description recorded in Book See, page Ref., etc.) (other), that the ratio of precision as calculated by latitude and departures is 1/ 10,000, that the boundaries not surveyed are shown as broken lines plotted from information found in Book See, page Ref., etc.) (other), that this plat was prepared in accordance with G. S. 47-30 as amended. Witness my original signature, registration number and seal this 16th day of February, A.D., 19 92.

Thomas Lester Stancil
Surveyor
L - 1512
Registration Number

Thereby certify that the survey is of another category, such as the recombination of existing parcels, a court-ordered survey, or other exception to the definition of subdivision.

Thomas Lester Stancil, R.L.S., P.A.
Date

I, a Notary Public of the County and State aforesaid, certify that Thomas Lester Stancil, a registered land surveyor, personally appeared before me this day and acknowledged the execution of the foregoing instrument. Witness my hand and official stamp or seal, this 16th day of February, 19 92.


Michelle G. Ennis
Notary Public
Commission expires April 12, 1993

NORTH CAROLINA
WAKE COUNTY

The foregoing certificate of MICHELLE G. ENNIS, Notary Public, is certified to be correct. This instrument was presented for registration and recorded in Plat Book 1992, page 187. This February 18, 19 92 at 3:19 P. M.

KENNETH C. WILKINS By Charles A. Wilkins
Register of Deeds Assistant Reg. of Deeds

Recorded in Book of Maps 1992 Pg. 187

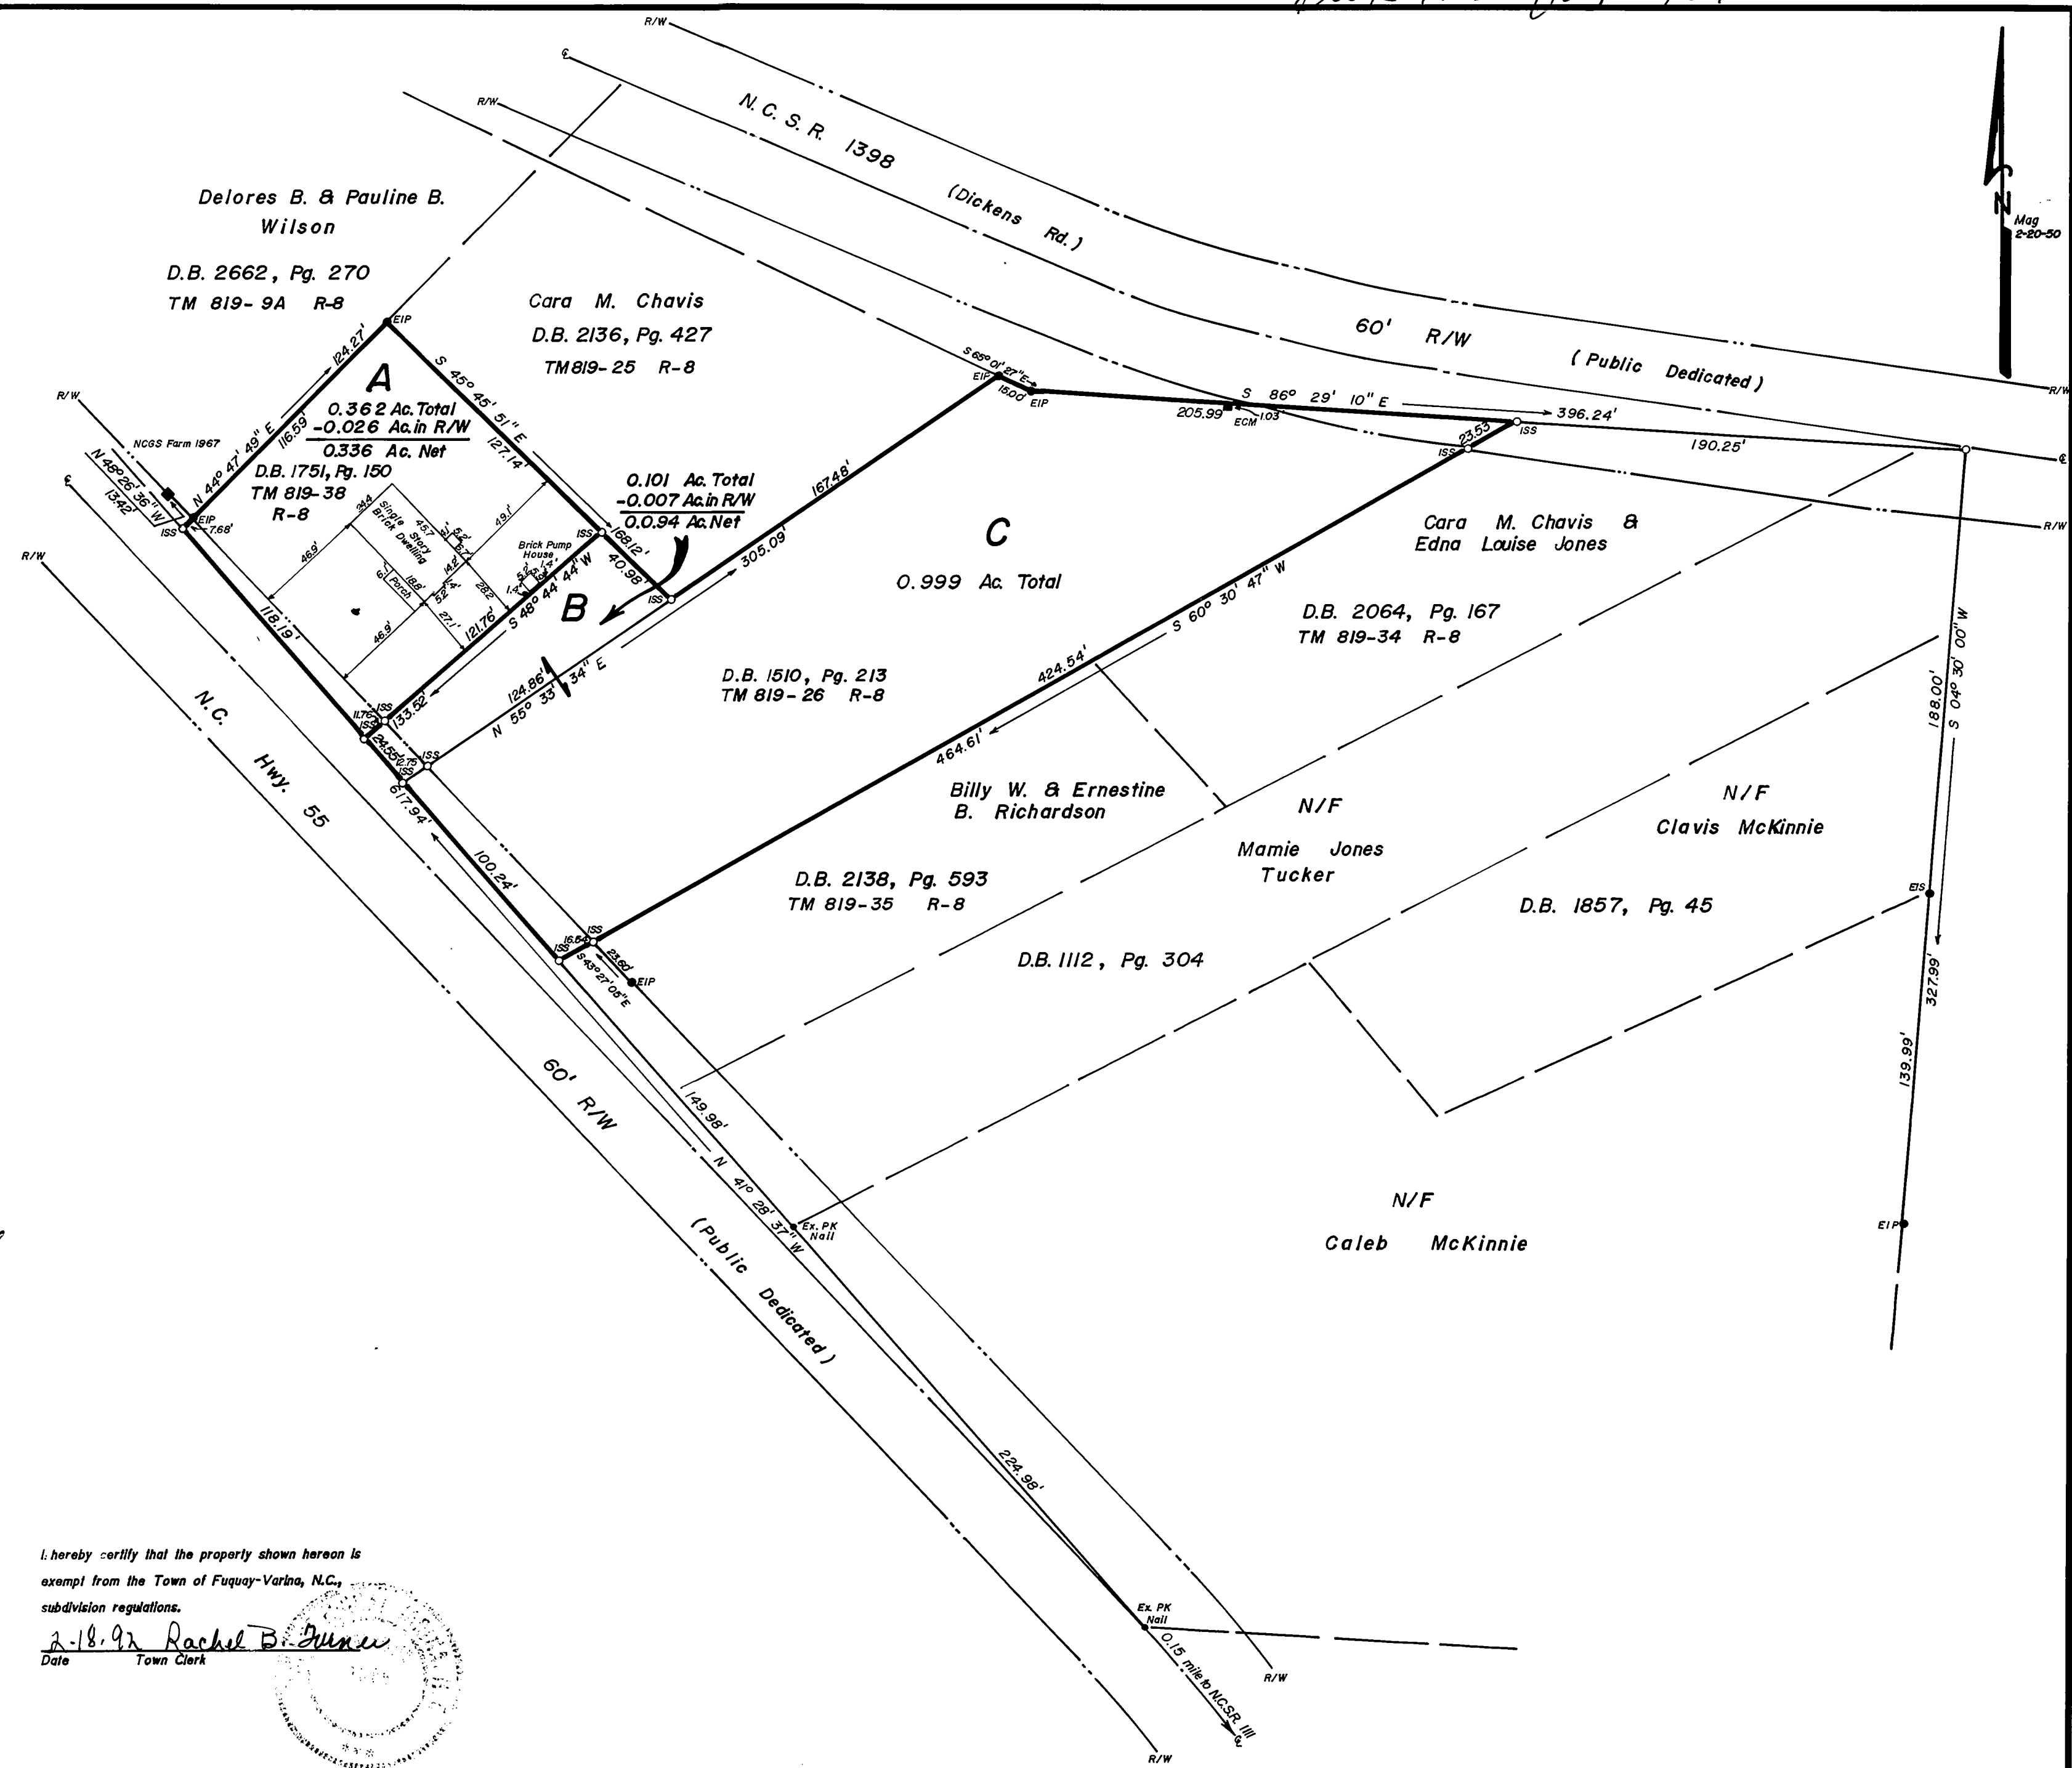

I hereby certify that the property shown hereon is exempt from the Town of Fuquay-Varina, N.C., subdivision regulations.
2-18-92 Rachel B. Dunbar
Date Town Clerk

REFERENCE: Map for Division of Vance Jones Estate dated Feb. 20, 1959 by E. C. Smith; Map for Andrew McKinnie, Jr. & wife Dorothy W. McKinnie dated Nov. 30, 1966; Map for Caleb McKinnie dated April 17, 1980; Deed Book 1510, Page 213; and Deed Book 1751, Page 150

REVISIONS	Map of Recombination ANDREW McKINNIE, JR. AND WIFE DOROTHY W. McKINNIE Rt. 2, Box 91, Holly Springs, N.C. 27540 919-552-9816	STANCIL & ASSOCIATES, Registered Land Surveyor, P.A. P. O. Box 730, Angler, N.C. 27501 919-639-2133
	TOWNSHIP: HOLLY SPRINGS	COUNTY: WAKE
	STATE: NORTH CAROLINA	DATE: Feb. 10, 1992
	ZONE: R-8	SURVEYED BY: M.S.S.
	TAX MAP: 819	DRAWN BY: M.G.E.
	PARCEL: 38 & 26	CHECKED & CLOSURE BY: T.L.S. & S.D.S.
		FIELD BOOK 25 A
		DRAWING NO. L-W-HS-1043