


Recorded in Map Book 13, Page 26, Granville County, N.C.

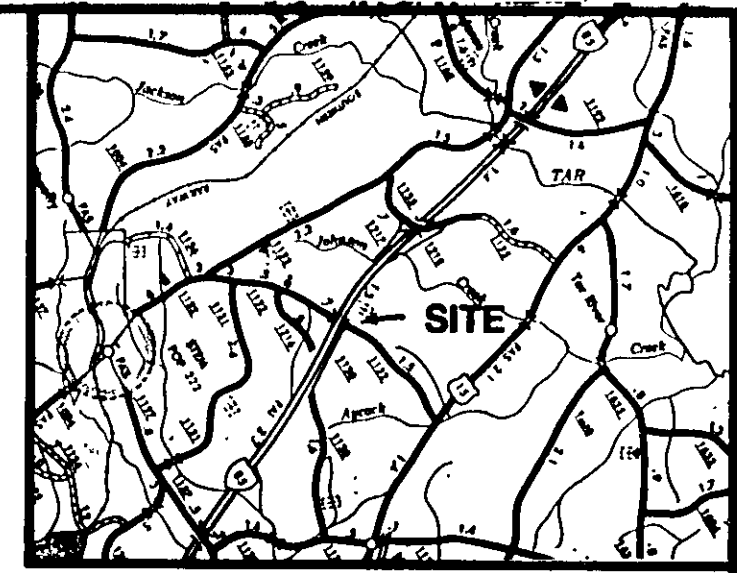


VICINITY MAP - not to scale

CERTIFICATION

I, James M. Smith, do hereby certify that this map was drawn by me or under my direction and supervision from an actual field survey made by me or under my direction and supervision, from references noted hereon: that the precision of closure as computed from latitudes and departures is 1 : 28,049; that the lines not actually surveyed are drawn as broken lines plotted from references noted hereon, that this map was prepared in accordance with G. S. 47-30 as amended. Witness my original signature, seal and registration number this 10th day of MARCH, A.D. 1989.

James M. Smith
Registered Land Surveyor L-2524

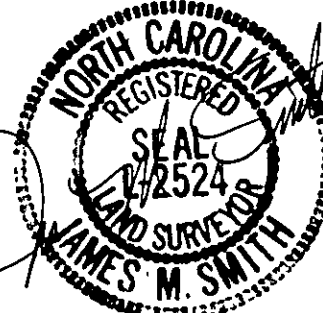

North Carolina, Granville County

I, *James M. Smith*, a Notary Public of the County and State aforesaid, certify that *James M. Smith*, a Registered Land Surveyor, personally appeared before me this day and acknowledged the execution of the foregoing instrument. Witness my hand and official seal this 12 day of June, A.D. 1993.

James M. Smith
Notary Public
My commission expires June 19, 1993

REFERENCES

Will Book 25, Page 249.

LEGEND

EIP Indicates existing iron pin or pipe.
IPS Indicates iron pin or pipe set by me this survey.
ECM Indicates existing concrete monument.
CMS Indicates concrete monument set by me this survey.
PK P. K. nail set or found as noted.

NOTES

1. All areas shown were computed by the coordinate method.
2. This plat is subject to all easements, agreements or rights-of-way of record prior to the date of this plat.
3. All interior property corners are iron pipes set.

REVISIONS

6-7-91 Division of Tract 6 into Tract 6-A and Tract 6-B


PRECISION SURVEYS, Inc.
127 Old Warehouse Square
Oxford, North Carolina 27565
(919) 693-1383

CERTIFICATE OF EXCEPTION

This plat qualifies as an exception to the Granville County Subdivision Ordinance under Section 14-2 (ii)

BRick Smith 6-7-91
Director of Planning - Granville County, N.C.

STATE OF NORTH CAROLINA, GRANVILLE COUNTY
The foregoing certificate of *Leslie H. Smith*, a Notary Public in and for Granville County, N.C., is certified to be correct.
This instrument was presented for registration and filed in this office in Book 13, Page 26.
This 12 day of June, 1993
at 3:00 o'clock P. M.
James O. Mann
Register of Deeds

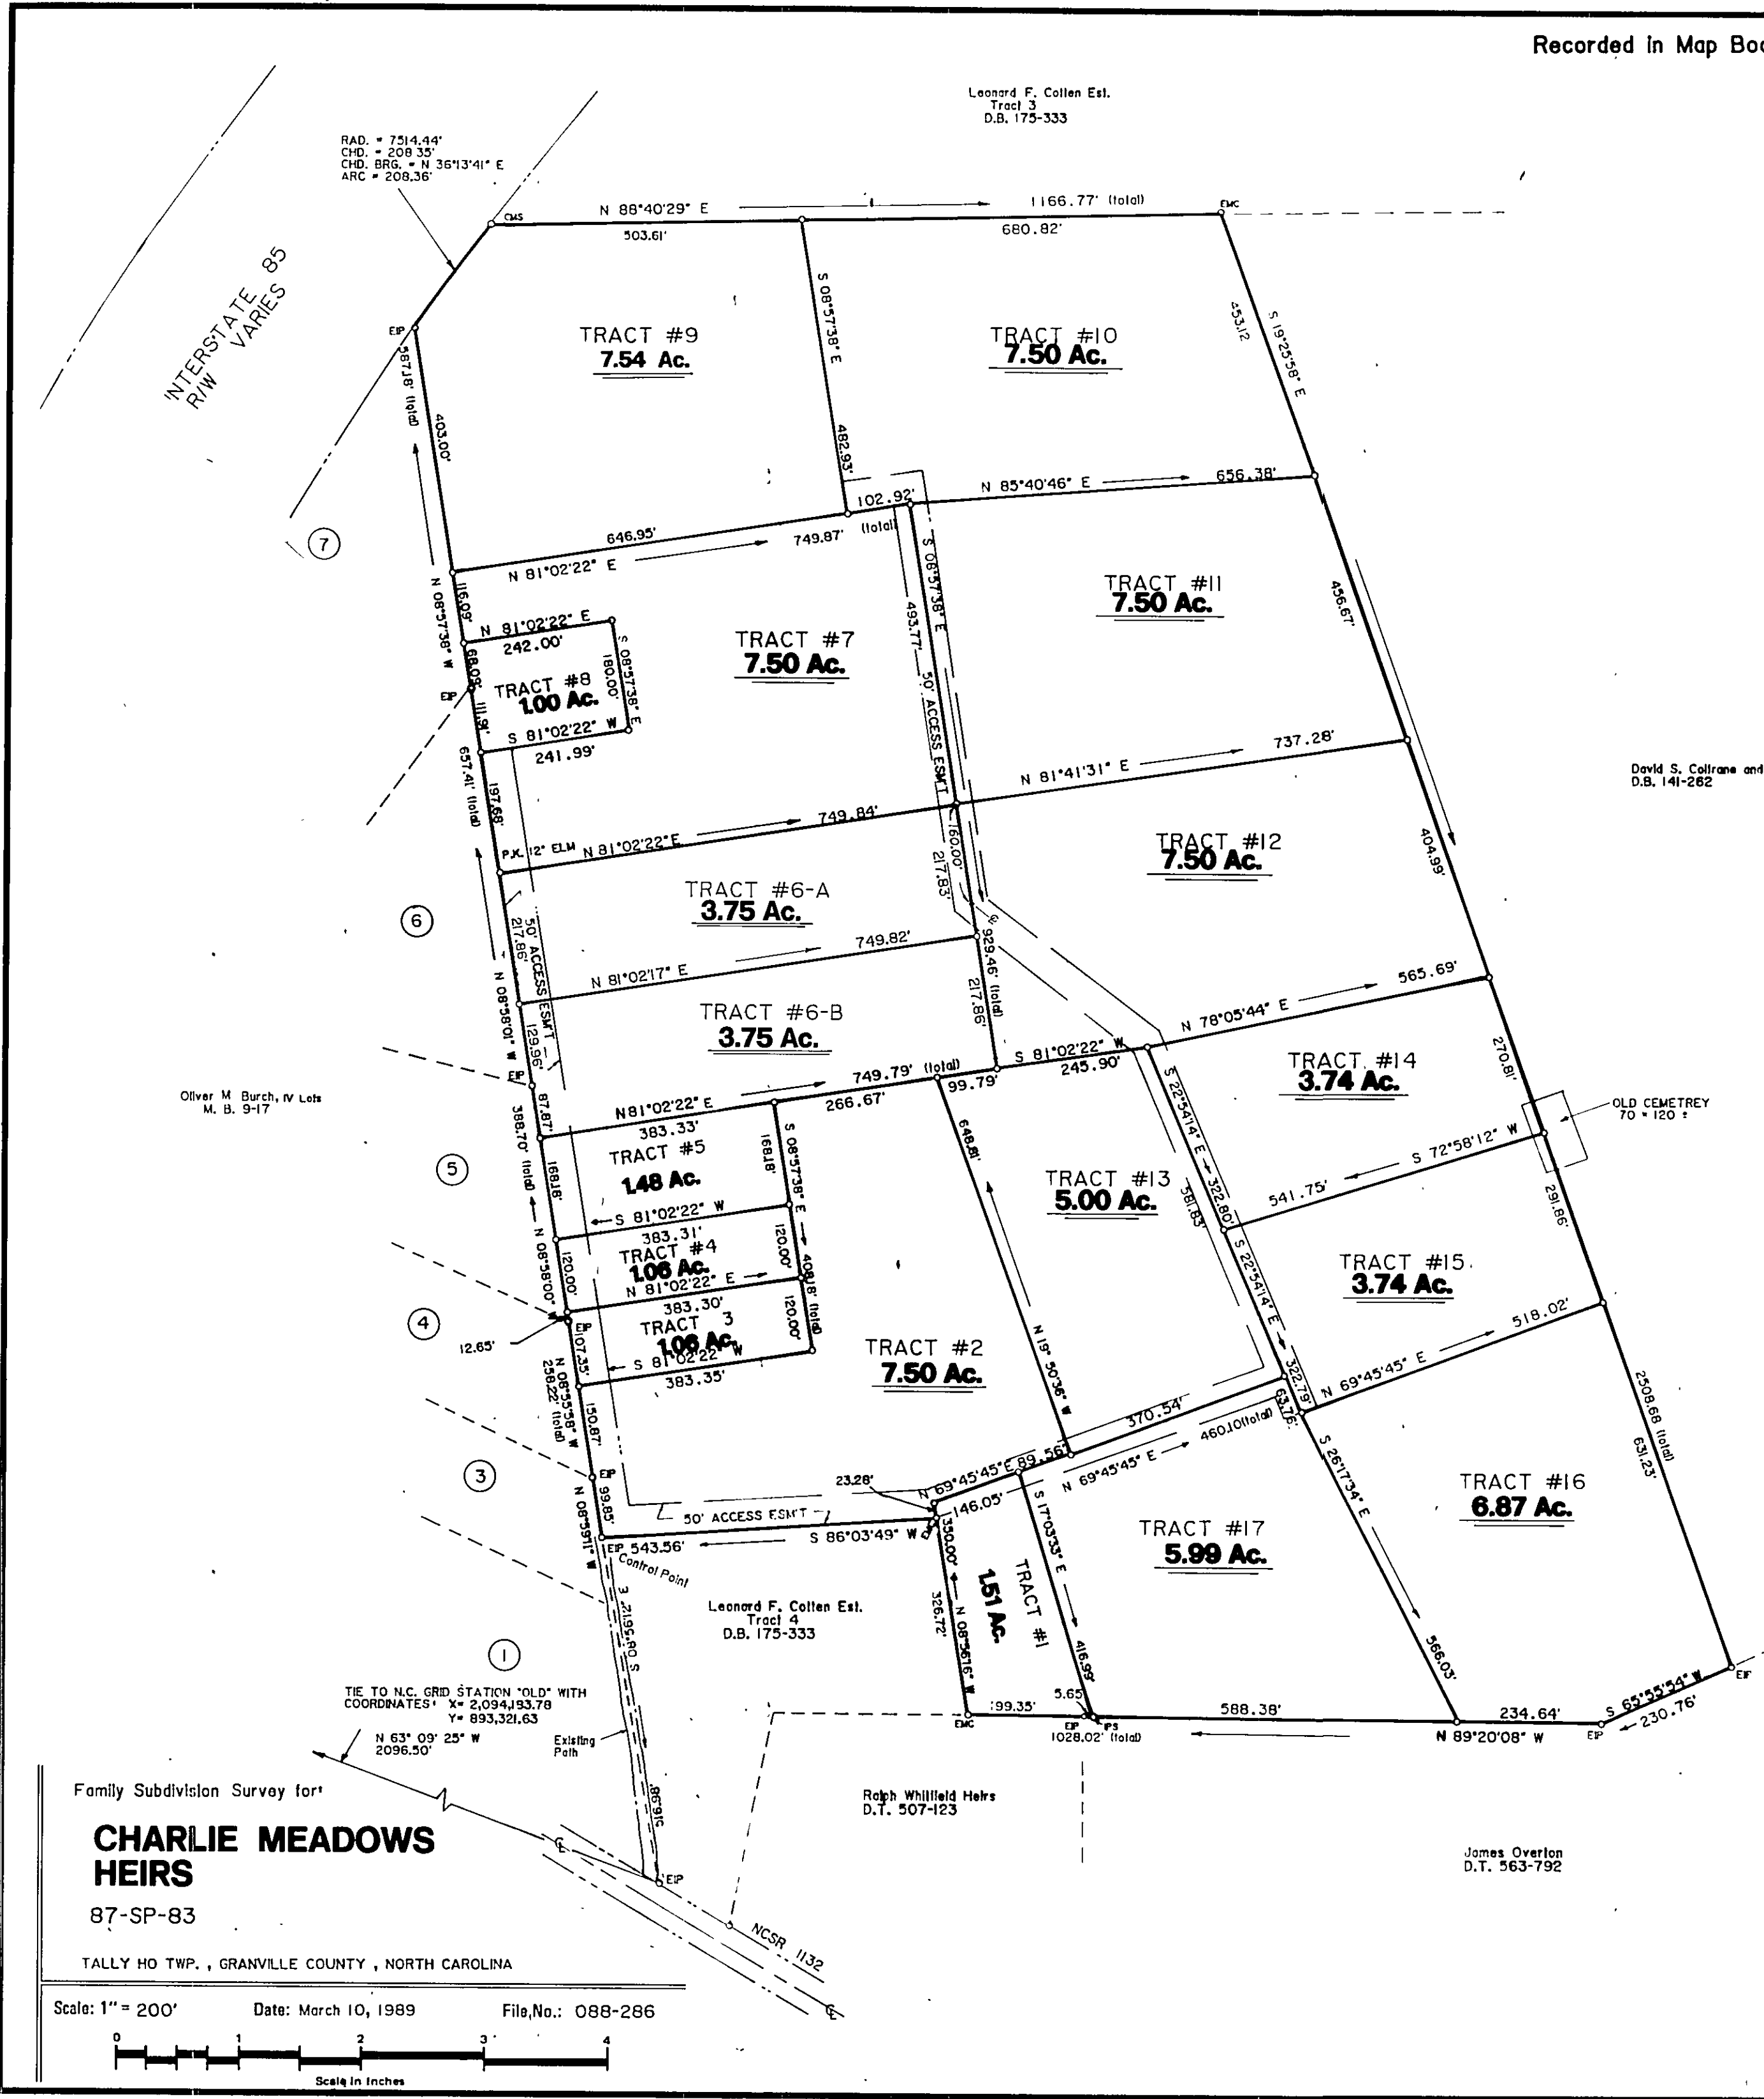

Family Subdivision Survey for
CHARLIE MEADOWS HEIRS
87-SP-83

TALLY HO TWP., GRANVILLE COUNTY, NORTH CAROLINA

Scale: 1" = 200' Date: March 10, 1989 File No.: 088-286

SOUTHERN PHOTO - GREENACRO - N-29143

088-286