




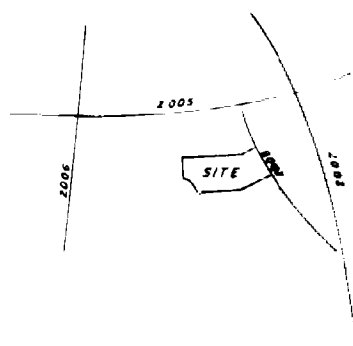

VICINITY MAP

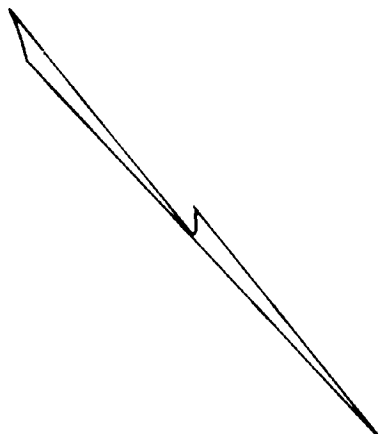

W. L. LUMPKIN & C. L. ADAMS

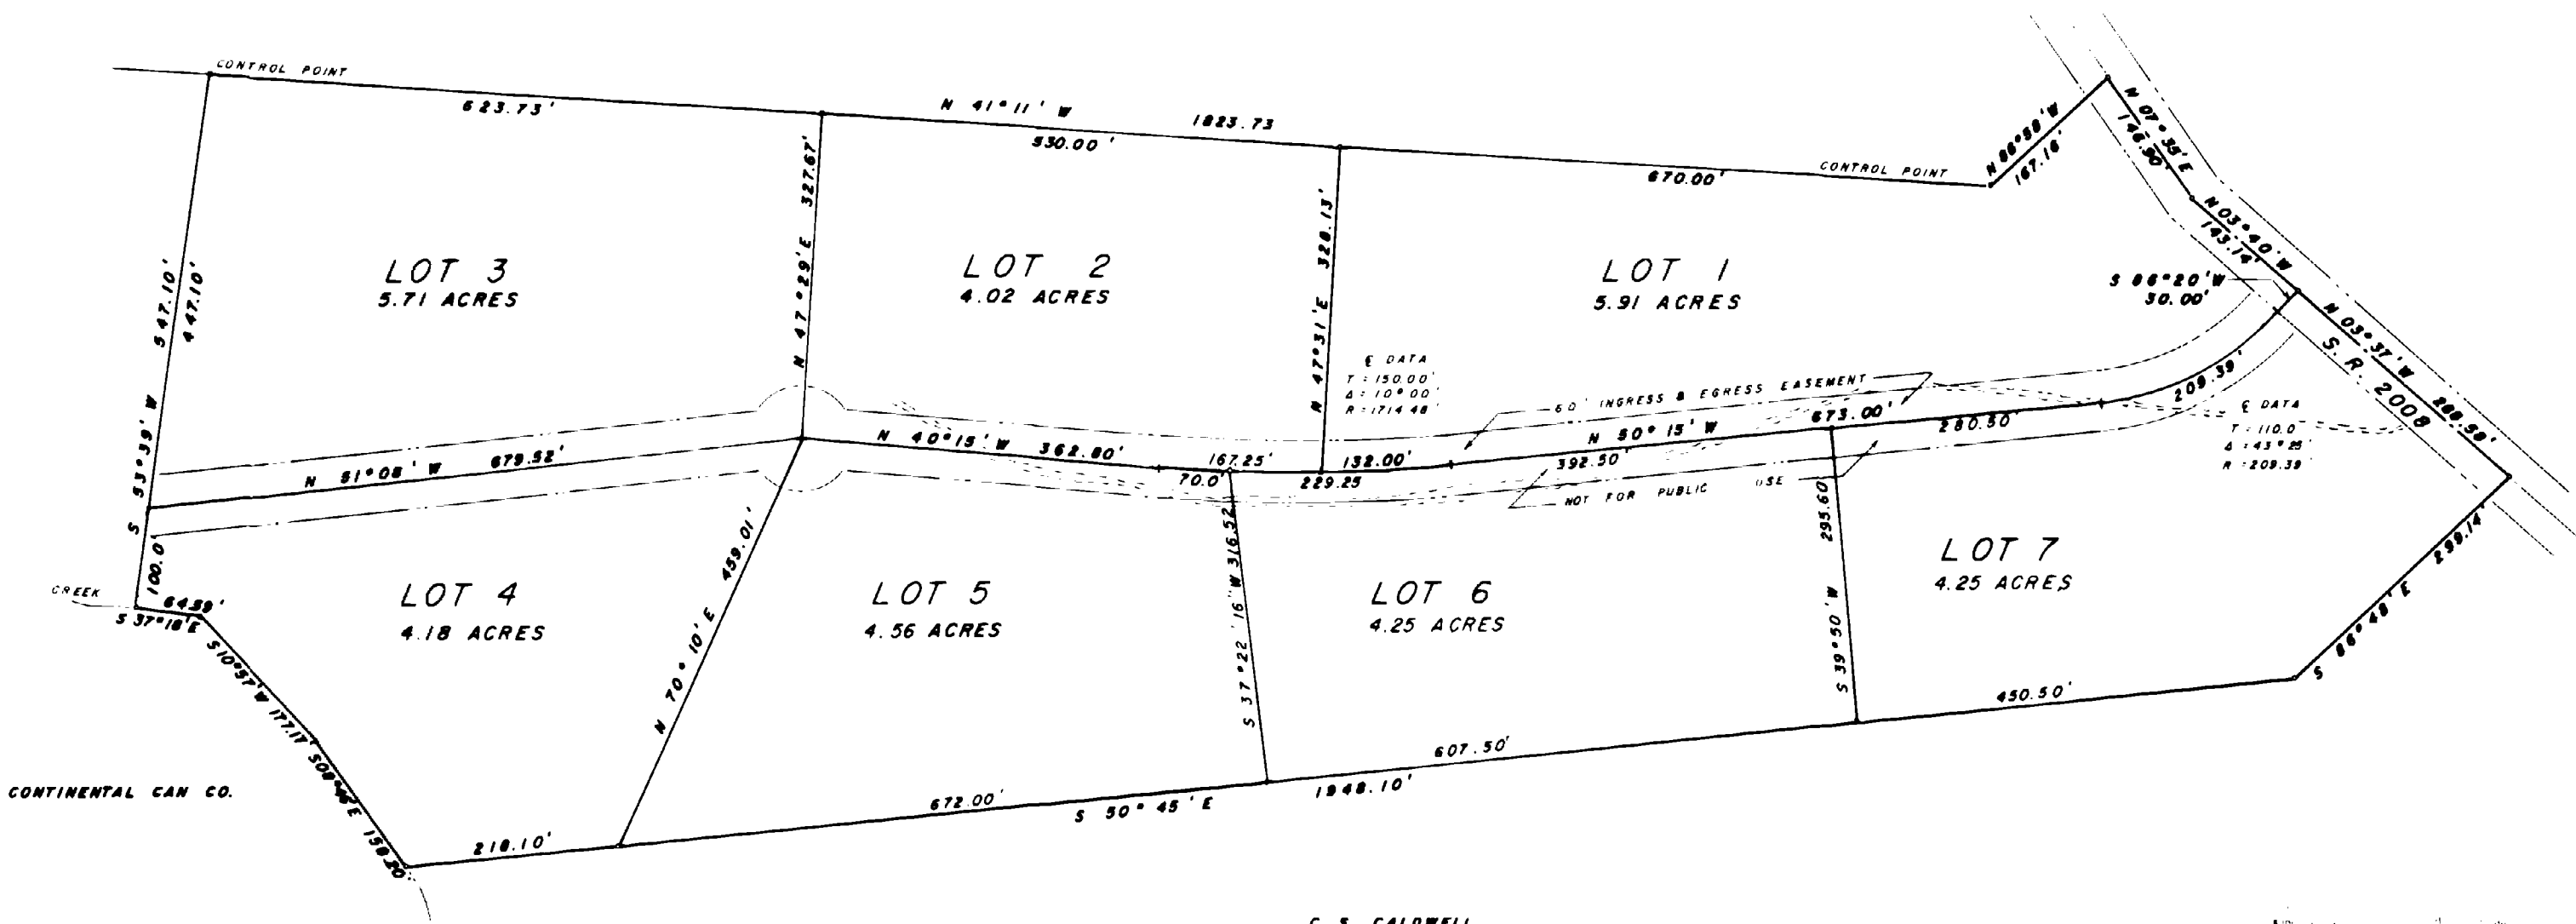

CONTINENTAL CAN CO.

C. S. CALDWELL

NOTE:
OWNERS RESERVE THE RIGHT
TO CHANGE DIVIDING LINES
BETWEEN LOTS 2 & 3 AND
BETWEEN LOTS 4 & 5

Witness my hand and seal
this 11th day of July 1975
at Raleigh, North Carolina
JOHN Y. PHELPS JR.
REGISTERED SURVEYOR



REVISED 07/18/75

SCALE	1"=100'
DATE	07/11/75
H.S. 8202	JOHNNY PHELPS JR. REGISTERED SURVEYOR
STONEFIELD SUBDIVISION SECTION ONE BARTONS CREEK TOWNSHIP, WAKE COUNTY, N. C.	