


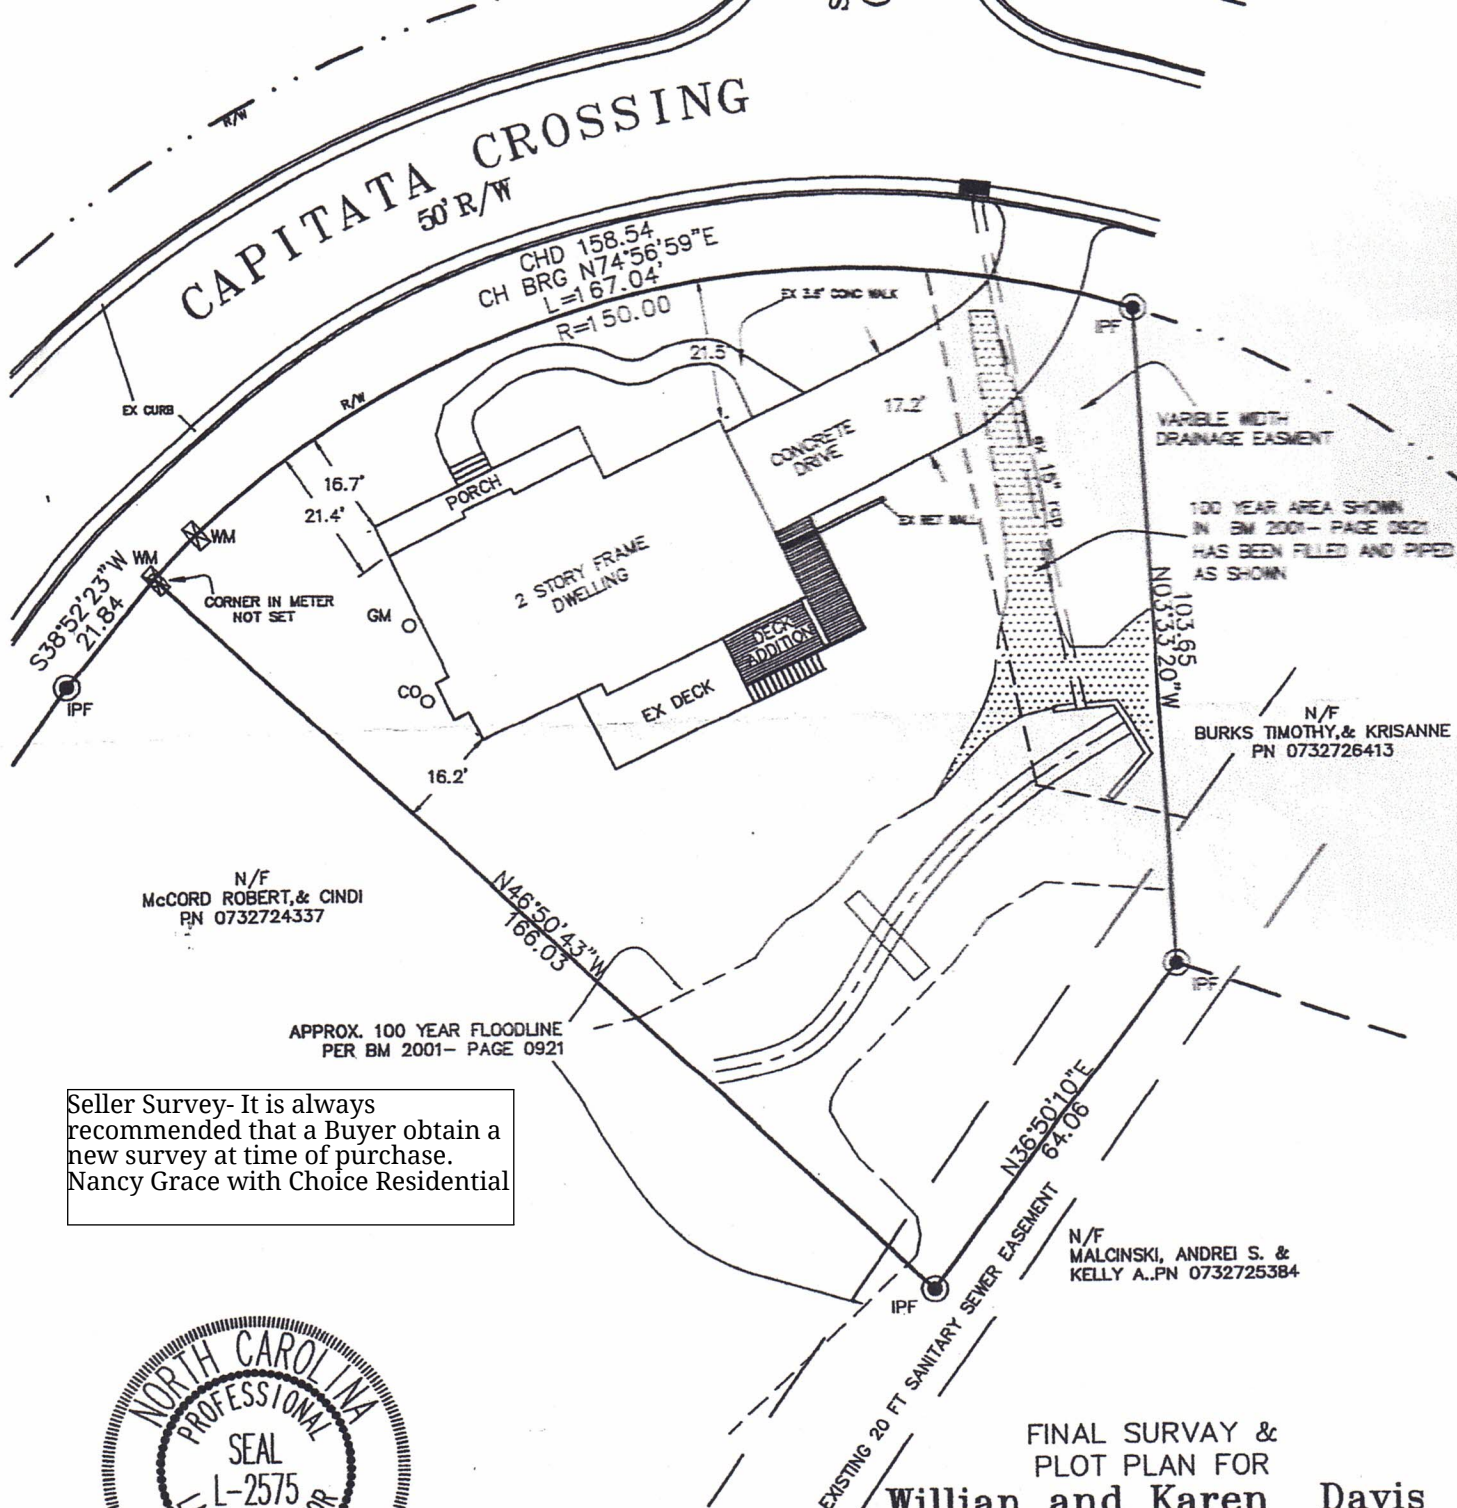

Seller Survey- It is always recommended that a Buyer obtain a new survey at time of purchase.
Nancy Grace with Choice Residential




I, Harold A. Yelle, PLS, L-2575, certify that this map was drawn from an actual field survey performed under my direction and supervision; that the ratio of precision, as calculated is 1:10,000+; that lines not surveyed are shown as dashed lines and drawn from information found in Book of Maps 2001, page 921;

Harold A. Yelle 6-29-11

FINAL SURVAY & PLOT PLAN FOR
Willian and Karen Davis
OF
1121 CAPITATA CROSSING
APEX, WHITE OAK TOWNSHIP
WAKE COUNTY, NC

June 29, 2011 SCALE 1" = 30'

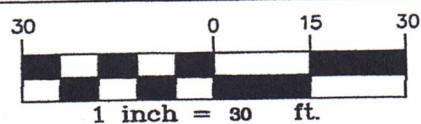

C-1024
Aiken & Yelle Associates, PA
Professional Engineers & Land Surveyors
3755 Benson Drive
Raleigh, North Carolina 27609
919-877-9992 phone 919-877-9979 fax
ayes@raleigh.twebc.com