


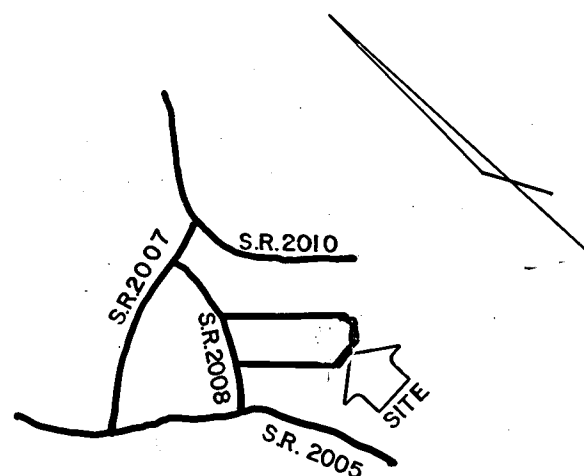


VICINITY MAP (N.T.S.)


WAKE COUNTY CERTIFICATION
I hereby certify that this record plat has been found to comply with the Subdivision Ordinance of Wake County, North Carolina, and that this plat has been approved for recording in the office of the Register of Deeds of Wake County. I also certify that copies of all necessary approvals from the Wake County Departments Health and Natural Resources, the North Carolina Department of Transportation, Division of Highways, and all other local and state agencies having jurisdiction over the streets, utilities and other improvements have been submitted to me and are on file.

13 Aug 84 T. Taylor
Date Director

NORTH CAROLINA
WAKE COUNTY
I, WALTER B. BUNN, certify that this map was drawn under my supervision from an actual survey made under my supervision, and that the ratio of precision as calculated by latitude and departures is 1/10,000, that the boundaries not surveyed are shown as broken lines plotted from information found in books referenced, that this map was prepared in accordance with G.S. 17-30 as amended. Witness my hand and seal this 10 day of AUGUST, A.D. 1984.
Walter B. Bunn, Land Surveyor
Registration No. L-1078

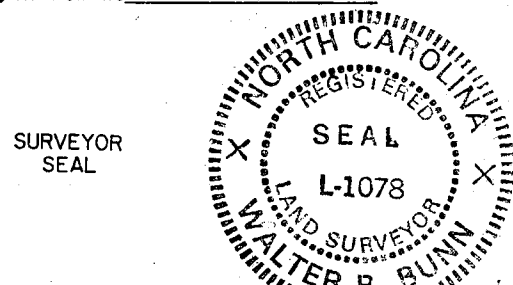

NORTH CAROLINA
WAKE COUNTY
I, S. Penton Cason, Notary Public for said county and state do hereby certify that Walter B. Bunn personally appeared before me this day and Witness my hand and official seal this 10 day of AUG 1984.
S. Penton Cason, Notary Public
My commission expires 11/30/1985

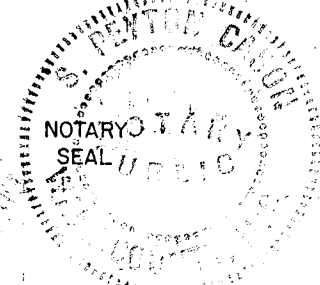


NORTH CAROLINA
WAKE COUNTY
The foregoing certificate of S. Penton Cason, Notary Public, is certified to be correct. This instrument was presented for registration and recorded in Plat Book 1984, Page 1117. This August 13, 1984 at 9:57 A.M.
KENNETH C. WILKINS, Register of Deeds
By Charles A. Kelly, Assistant Reg. of Deeds

Recorded in Book of Maps 1984 Vol. — Pg. 1117


C CURVE DATA			
CURVE NO. 4	CURVE NO. 8	CURVE NO. 12	CURVE NO. 16
R=516.473 Δ=30°20'00" T=140.00' L=273.43'	R=161.371 Δ=89°30'40" T=160.00' L=252.10'	R=497.742 Δ=29°16'30" T=130.00' L=254.32'	R=1301.512 Δ=06°32'30" T=74.38' L=148.60'
CURVE NO. 5	CURVE NO. 9	CURVE NO. 13	CURVE NO. 17
R=494.484 Δ=33°45'00" T=150.00' L=291.27'	R=727.568 Δ=20°15'40" T=130.00' L=257.26'	R=229.456 Δ=42°50'00" T=90.00' L=171.54'	R=929.898 Δ=12°05'00" T=98.42' L=196.11'
CURVE NO. 6	CURVE NO. 10	CURVE NO. 14	CURVE NO. 18
R=252.025 Δ=50°55'20" T=120.00' L=223.99'	R=230.022 Δ=72°56'00" T=170.00' L=292.80'	R=204.894 Δ=49°45'00" T=95.00' L=177.91'	R=1014.142 Δ=12°00'40" T=106.69' L=212.60'
CURVE NO. 7	CURVE NO. 11	CURVE NO. 15	
R=185.656 Δ=75°58'50" T=145.00' L=246.20'	R=333.454 Δ=45°33'00" T=140.00' L=265.10'	R=243.672 Δ=35°30'00" T=78.00' L=150.98'	

STONEFIELD SUBDIVISION, SECTION ONE
(M.B. 1975, VOL. 2, PG. 220)

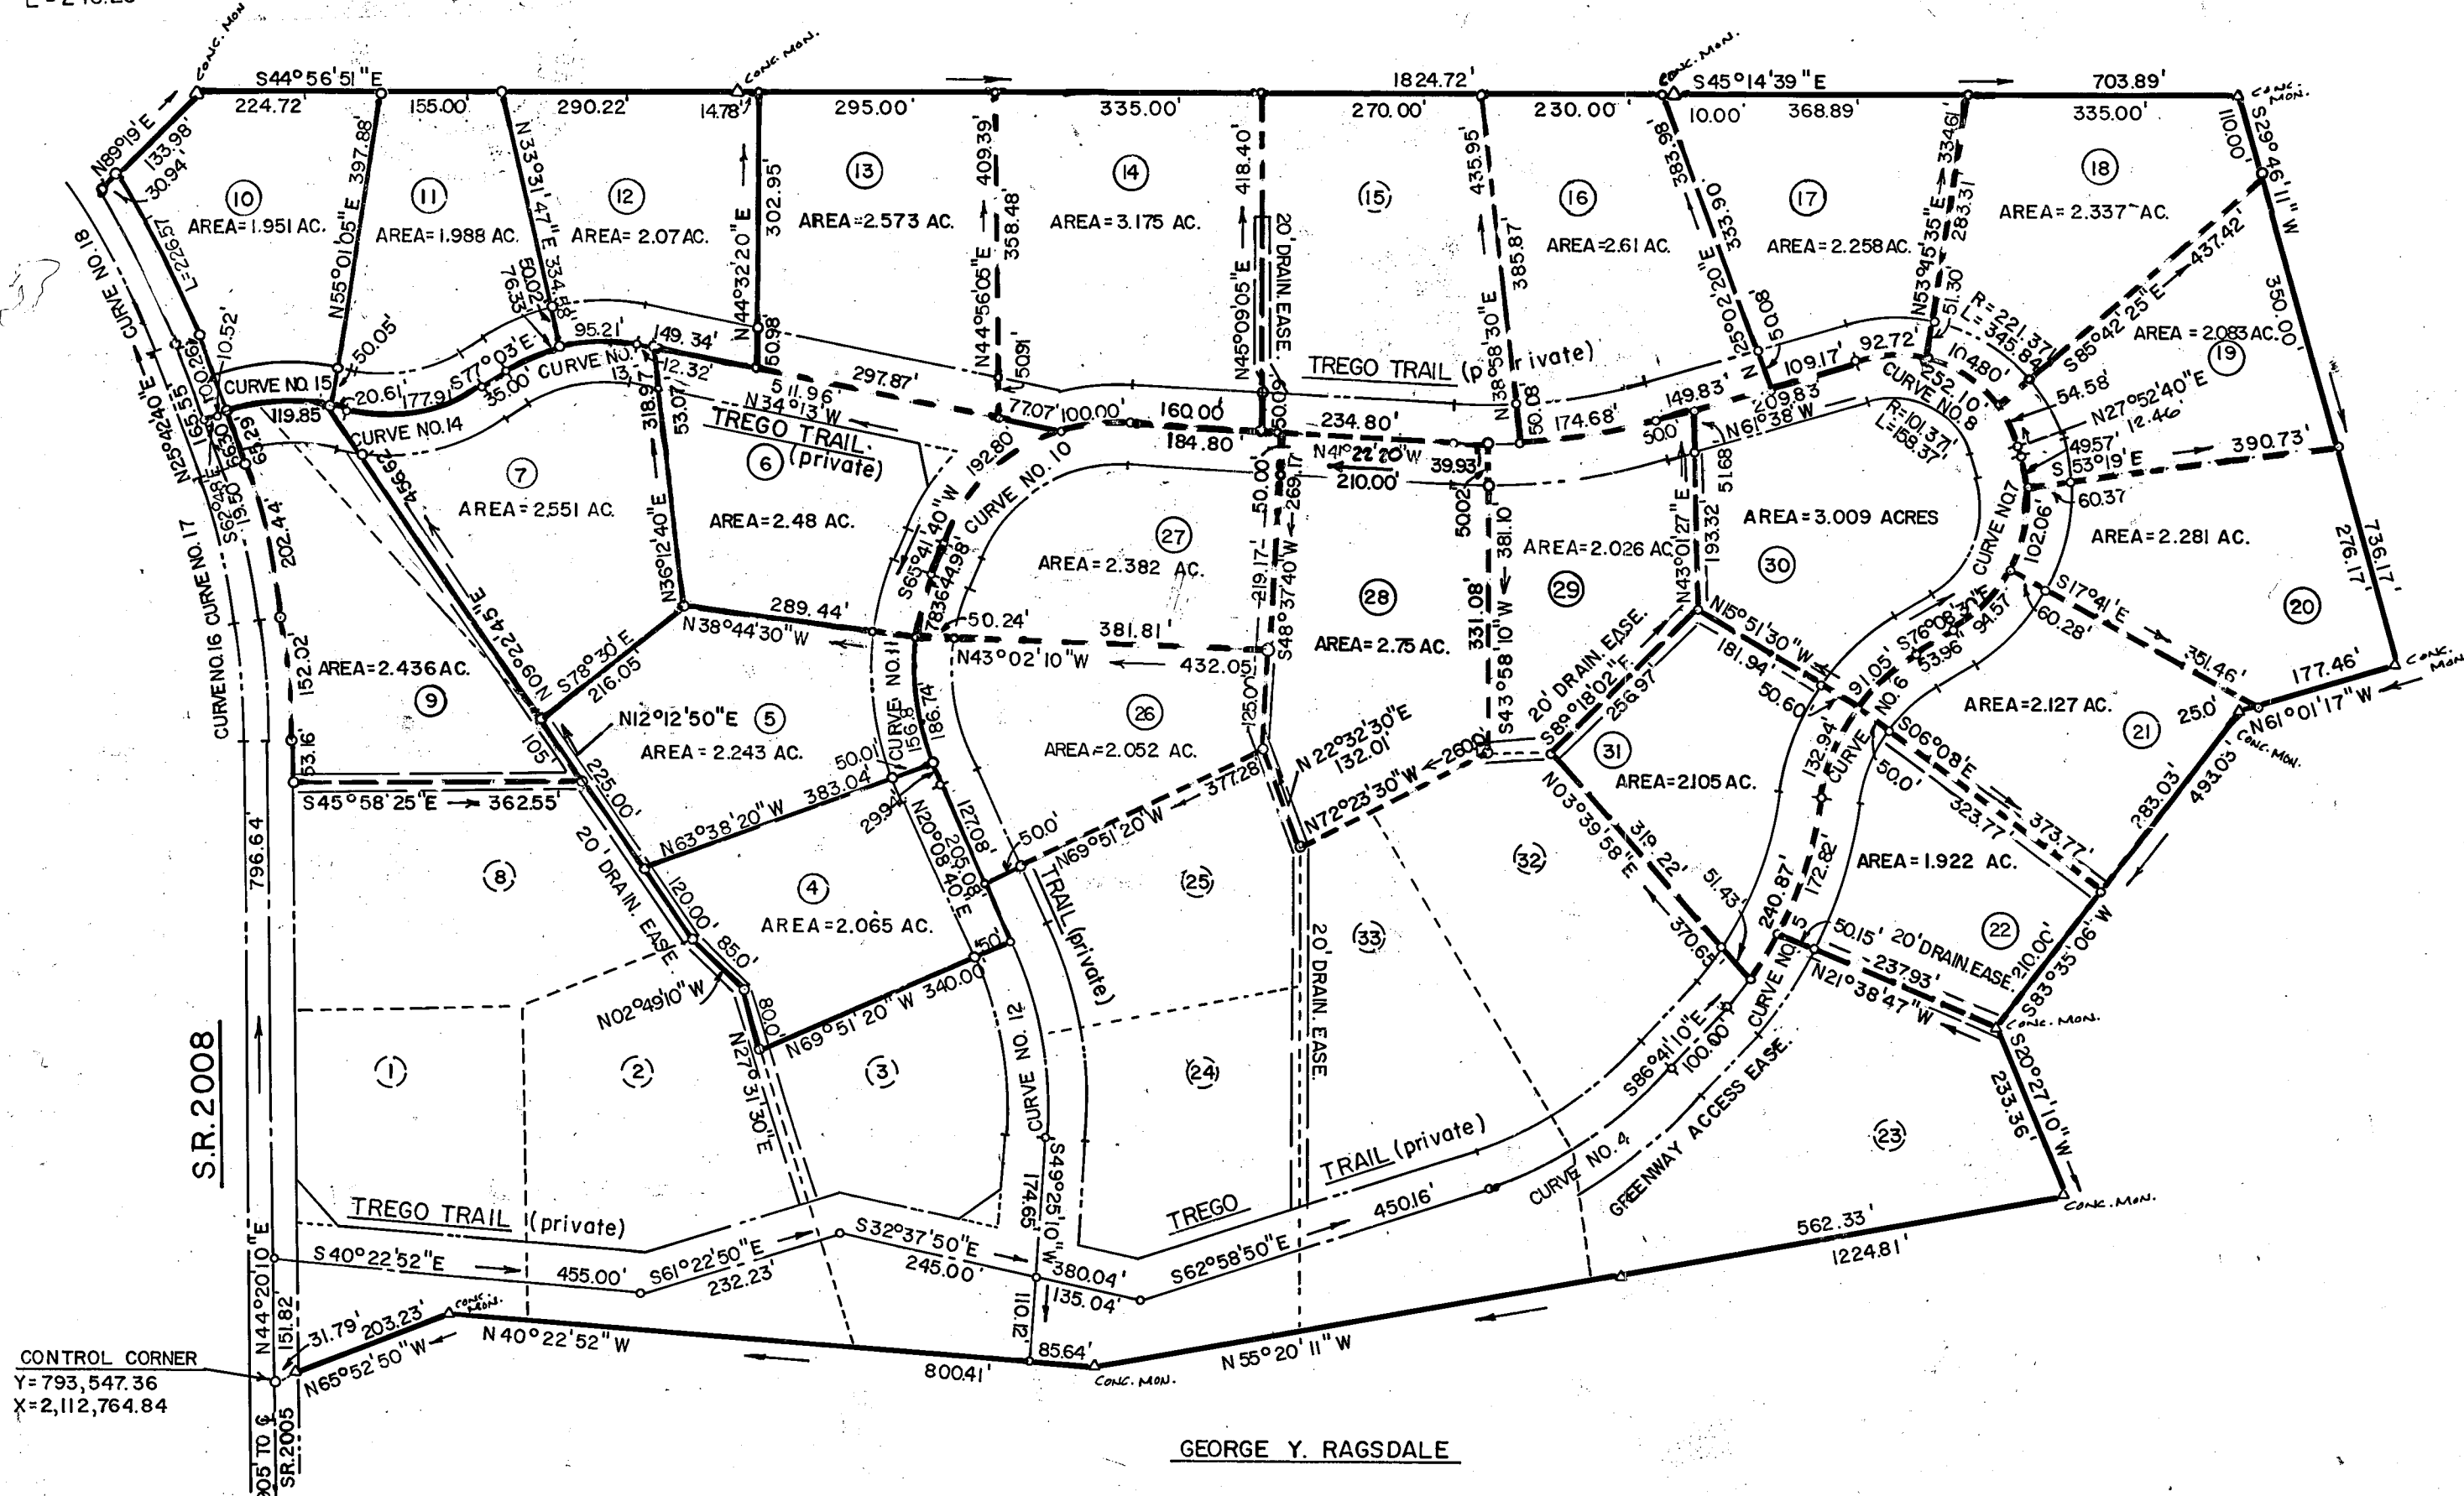

GEORGE Y. RAGSDALE

MAP REFERENCE: MAP BOOK 1982, PAGES 1001 & 1066
NOTES: (1) LOTS 20-22 & 30-31 RECORDED IN B.O.M. 1983, PG. 331
(2) LOTS 16 & 17 RECORDED IN B.O.M. 1983, PG. 750
(3) LOT 19 RECORDED IN B.O.M. 1983, PG. 1213
(4) LOT 18 & 27 RECORDED IN B.O.M. 1983, PG. 1336
(5) LOT 6 & RECOMBINATION OF LOT 9 RECORDED IN B.O.M. 1983, PG. 1427
(6) LOTS 13 & 14 RECORDED IN B.O.M. 1983, PG. 1557
(7) LOT 26 RECORDED IN B.O.M. 1984, PG. 271
(8) LOT 28 RECORDED IN B.O.M. 1984, PG. 565
(9) LOT 29 RECORDED IN B.O.M. 1984, PG. 990

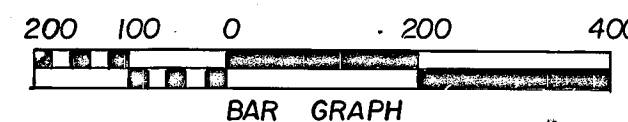

S-29-81

REVISIONS		PHASE - TWO		WALTER B. BUNN Land Surveying - L-1078 Zebulon, N. C.		
LOTS 4, 5, 7, 10, 11, & 12		TREGO		DATE: 8/10/84	SURVEYED BY: W.B.B.	FIELD BOOK
TOWNSHIP: BARTONS CREEK		COUNTY: WAKE		SCALE: 1"=200'	DRAWN BY: H.A.S.	DRAWING NO.
STATE: NORTH CAROLINA		ZONE: R-30 W TAX MAP: 262 PARCEL: 3		CHECKED & CLOSURE BY: W.B.B.		