


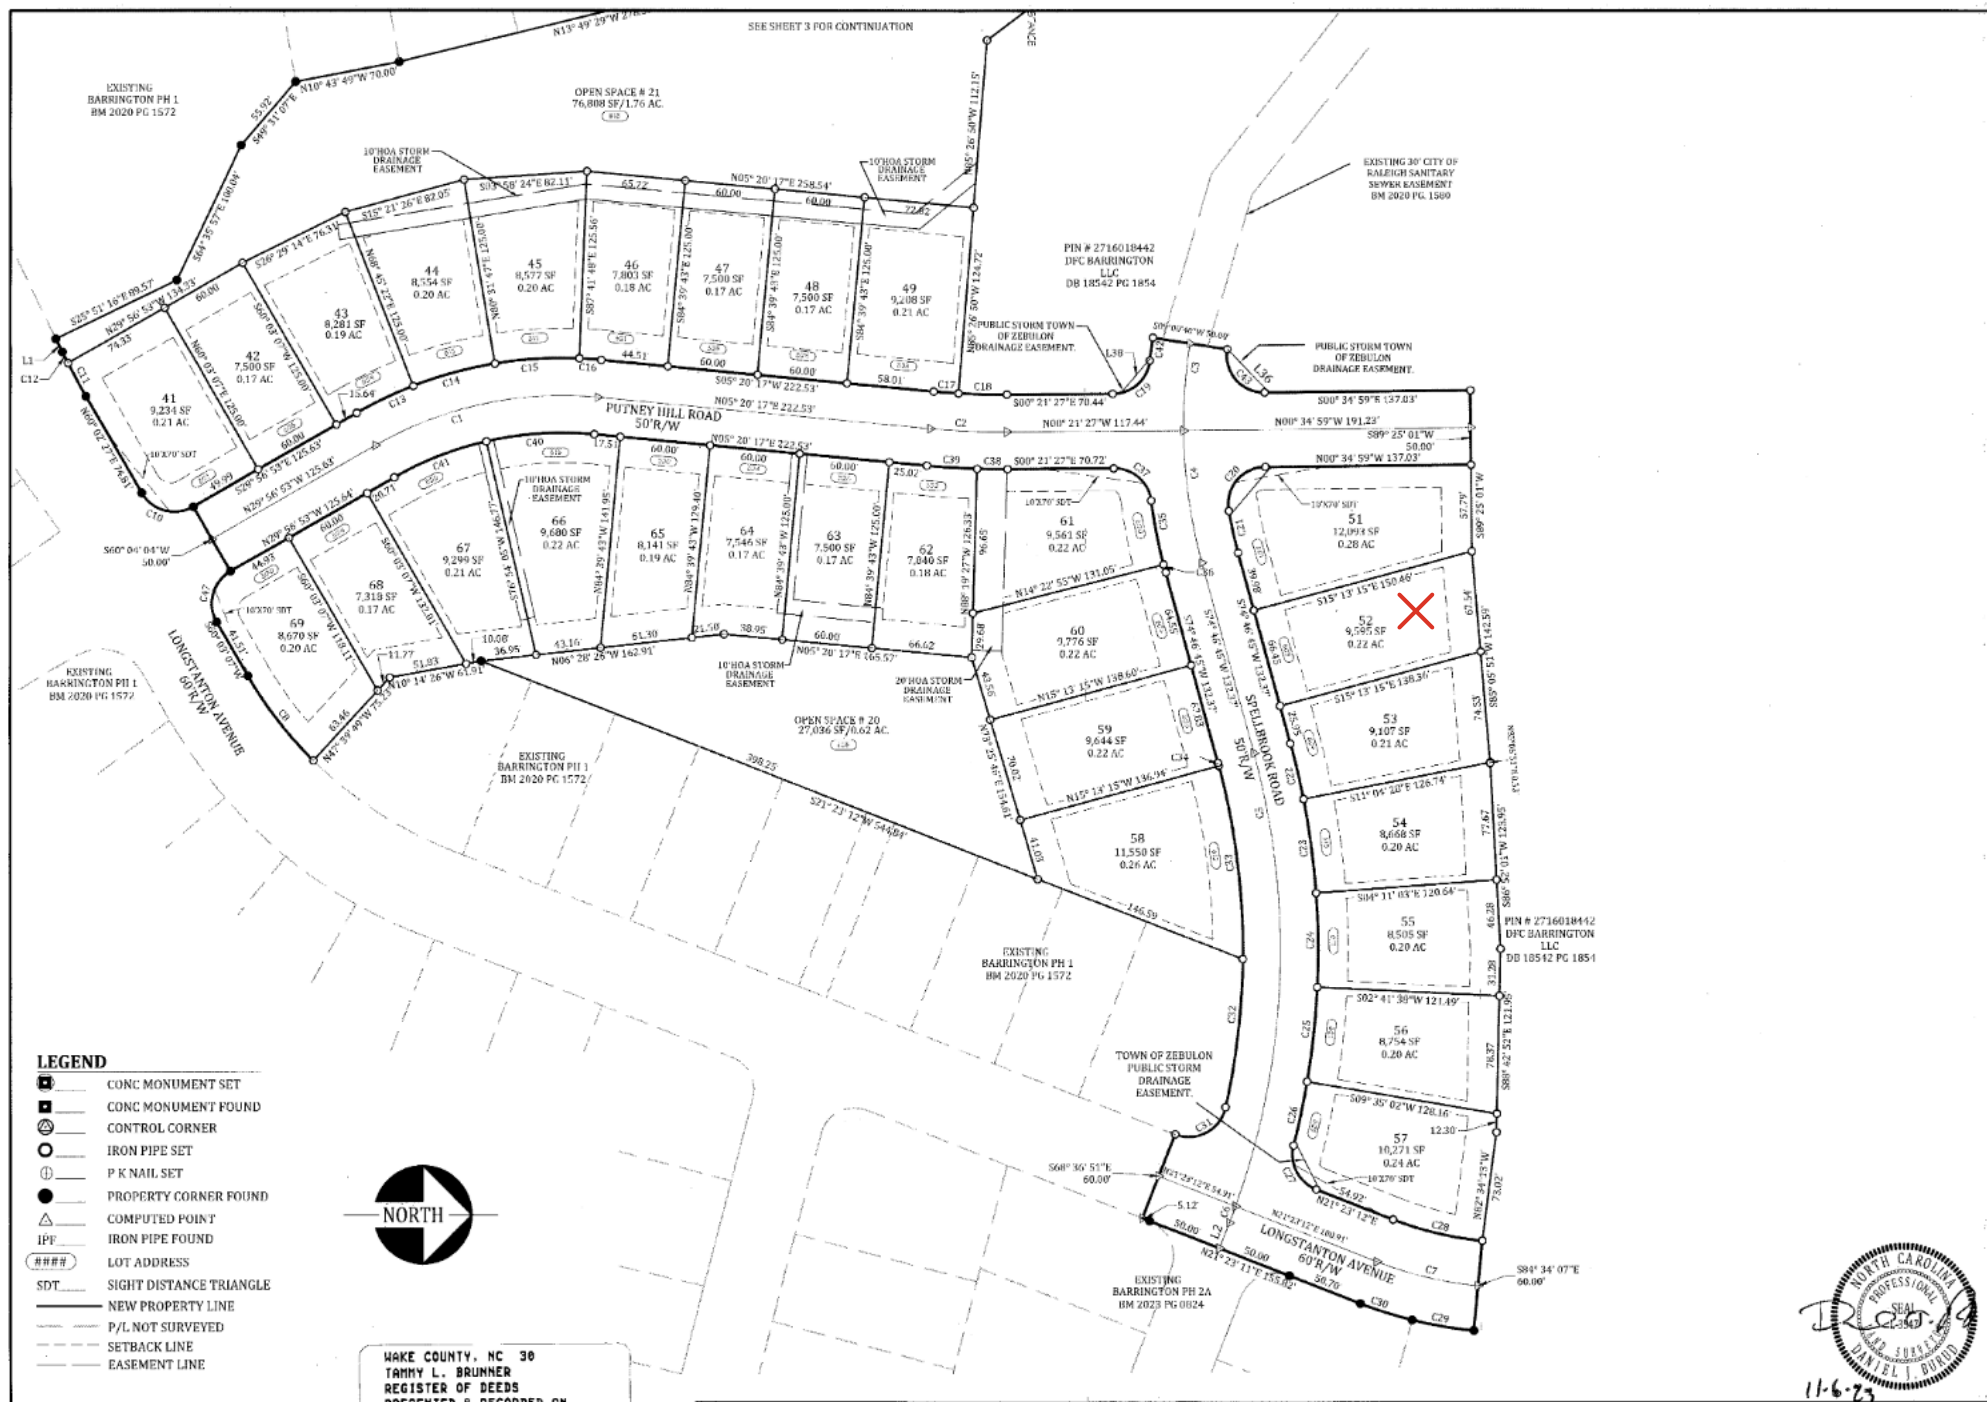

- LEGEND**
- CONC MONUMENT SET
 - CONC MONUMENT FOUND
 - CONTROL CORNER
 - IRON PIPE SET
 - P K NAIL SET
 - PROPERTY CORNER FOUND
 - COMPUTED POINT
 - IPF IRON PIPE FOUND
 - LOT ADDRESS
 - SDT SIGHT DISTANCE TRIANGLE
 - NEW PROPERTY LINE
 - P/L NOT SURVEYED
 - SETBACK LINE
 - EASEMENT LINE

HATCH LEGEND

DRAINAGE EASEMENTS
PDE = PUBLIC PRDE = PRIVATE

WAKE COUNTY, NC 30
TAMMY L. BRUNNER
REGISTER OF DEEDS
PRESENTED & RECORDED ON
11/30/2023 10:58:35
BOOK: BH2023 PAGE: 02123

REVISIONS:	
TOWN REVIEW	7-03-2023

BARRINGTON SUBDIVISION PHASE 2G			
COUNTY:	WAKE	STATE:	NORTH CAROLINA
OWNER:	DPC BARRINGTON, LLC	GRID:	NC PIPS 3200 (FT)
TOWNSHIP:	LITTLE RIVER	DATUM:	NAD 83, NAVD 88
DATE:	1/26/2022	SHOWN ON PLAT:	1"=50'
COUNTY P.I.N.(S)			
DATA SOURCE:			

PRIEST, CRAVEN & ASSOCIATES, INC.			
LAND USE CONSULTANTS / PLANNERS / LANDSCAPE DESIGNERS / SURVEYORS / ENGINEERS			
3800 W. Gungahlin Drive Suite 104 Raleigh, NC 27609 Phone 919/790-4200 Fax 919/790-1200 Email P.Craven@priestcraven.com / P.Craven@P.Craven.com			
SURVEYED BY:	PCA	DRAWN BY:	JS
CHECK & CLOSURE BY:	DJB	DATE:	1/26/2022
DRAWING NO.	2023-2-2	DRAWING NAME	PHASE 2 G PLAT 02123
DATA SOURCE:			

RECORDED IN BOOK OF MAPS 2023 PAGE

SHEET 2 OF 4

