


- *Keep tanks and drain lines 10' from property lines.
- *Not a survey.
- *Not a guarantee of a septic permit.
- *Keep supply lines >5' from property lines.
- *Some lines are flagged longer in the field than lengths indicate.
- *No grading septic area.

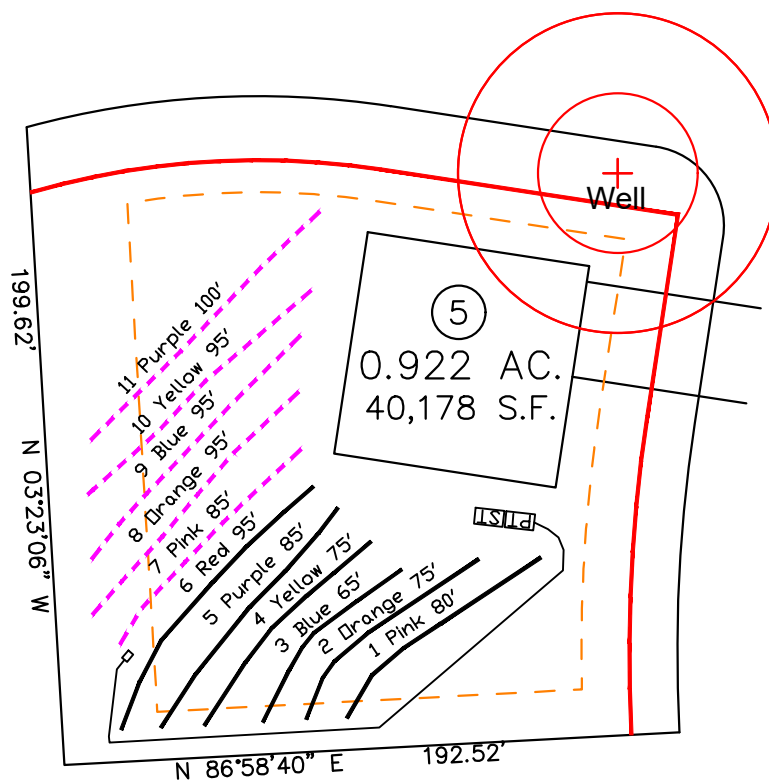

System: ---
 Repair: ---
 Soil Line: ---

System: Pressure Manifold
 Lines: 7-11, (470')
 Accepted Status System
 0.3 Soil LTAR

Repair: Pressure Manifold
 Lines: 1-6, (475')
 Accepted Status System
 0.3 Soil LTAR

GRAPHIC SCALE
 1" = 60'



Central Carolina Soil Consulting, PLLC
 1900 South Main Street, Suite 110
 Wake Forest, North Carolina 27587
 Phone (919)569-6704 Fax (919)569-6703

4-Bedroom Septic Layout
 Lot 5, Grand Highland Estates Subdivision
 Wake County, North Carolina

Job# : 3681
 Drawn By : AH
 Date : 12/1/2022
 Revision: