


THIS IS TO CERTIFY THAT ON THE 24th DAY OF MARCH 2018 AN ACTUAL SURVEY WAS DONE UNDER MY SUPERVISION OF THE PROPERTY SHOWN HEREON, THIS MAP IS NOT INTENDED TO MEET GS 47-30 RECORDING REQUIREMENTS.

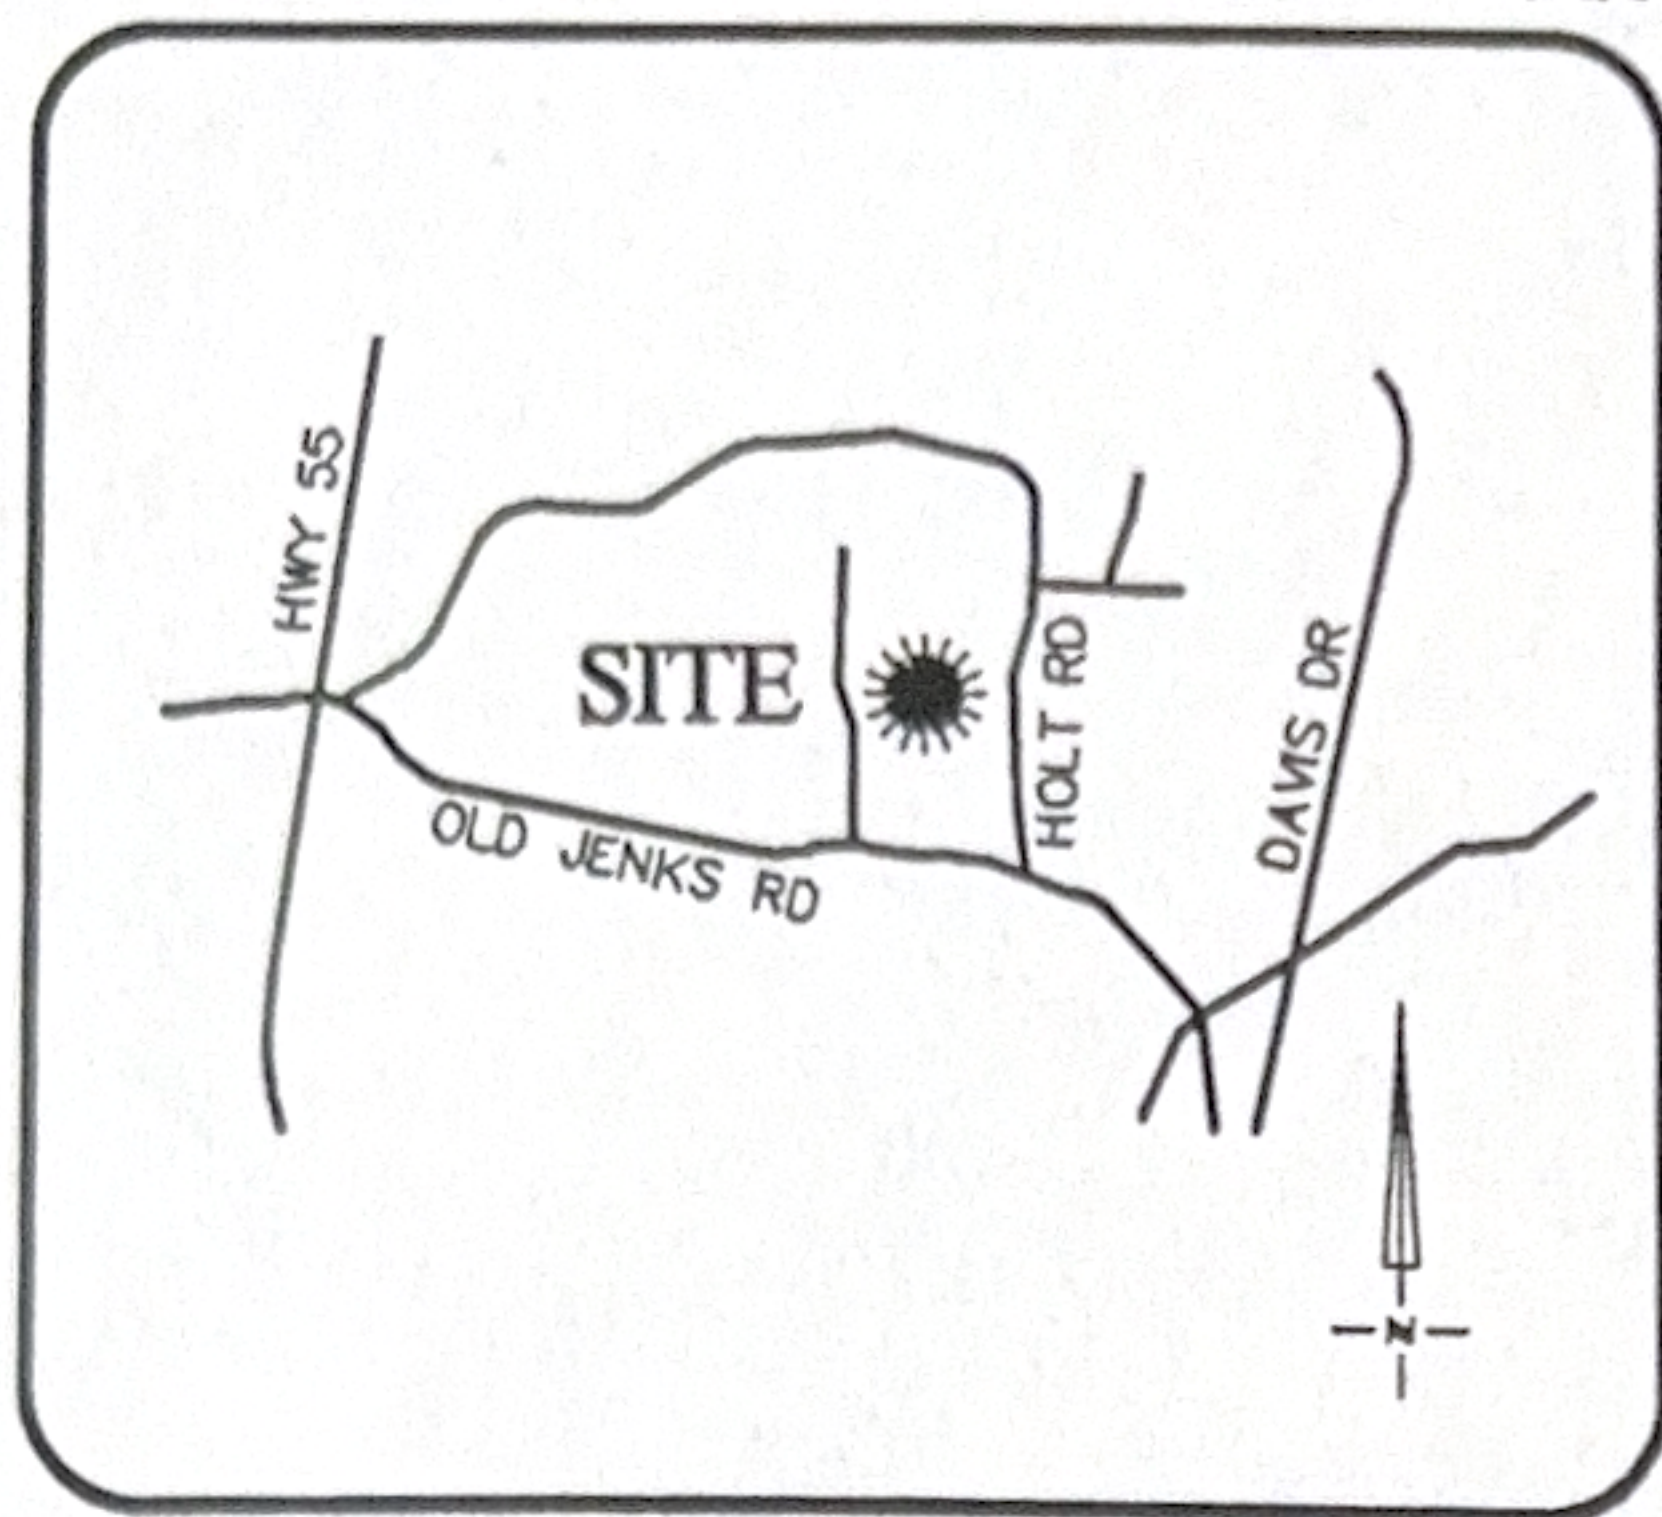


VICINITY MAP
Not To Scale

SIGNED

DEAN M. RHOADS, PLS (L-4679)


LEGEND

E.I.P. EXISTING IRON PIN
E.C.M. EXISTING CONCRETE MONUMENT
S.I.P. SET IRON PIN
P.D.E. PUBLIC DRAINAGE EASEMENT
S.D.E. STORM DRAINAGE EASEMENT
P.U.E. PUBLIC UTILITY EASEMENT
S.S.E. SANITARY SEWER EASEMENT
F.P.E. FLOOD PROTECTION ELEVATION
CLOSURE EXCEEDS 1 INCH IN 10,000'
--- SETBACK LINE
--- PROPERTY LINE
--- ADJOINER PROPERTY LINE BY DEED OR PLAT

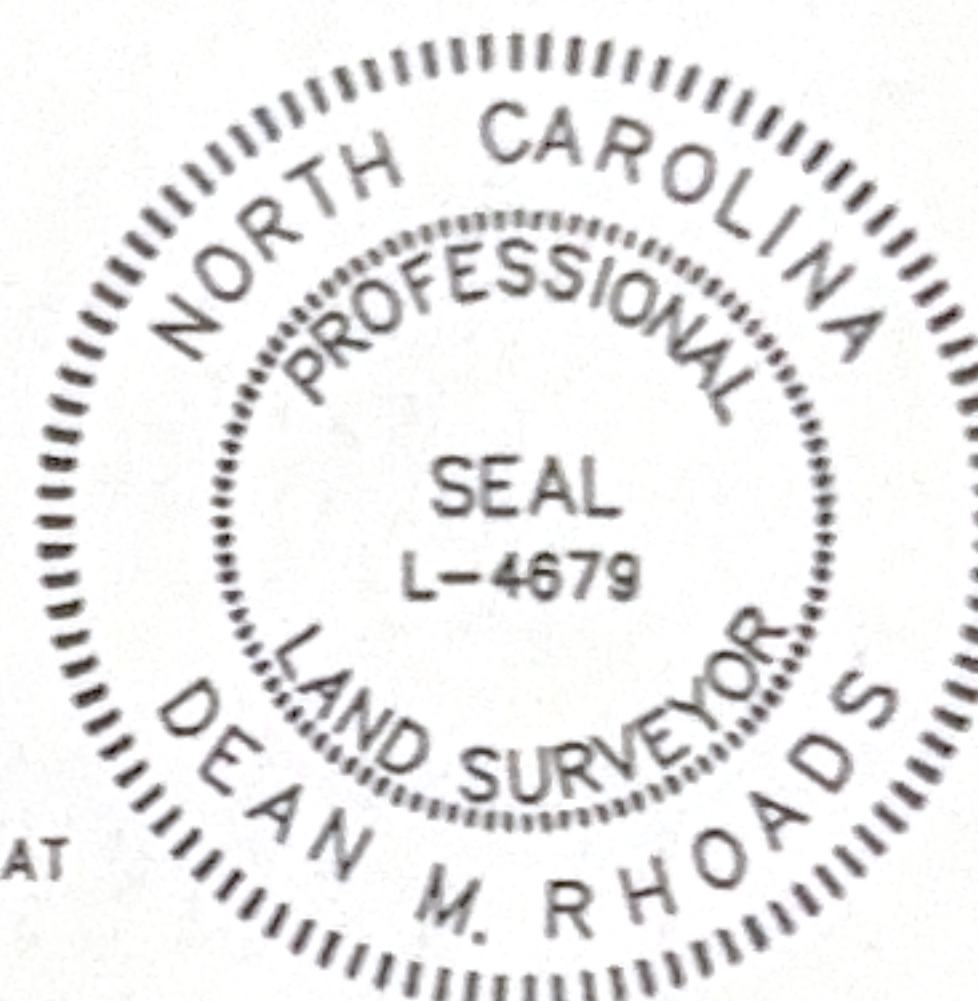

SETBACKS:

FRONT - 20'
SIDE - 5'
REAR - 20'
CORNER SIDE - 10'

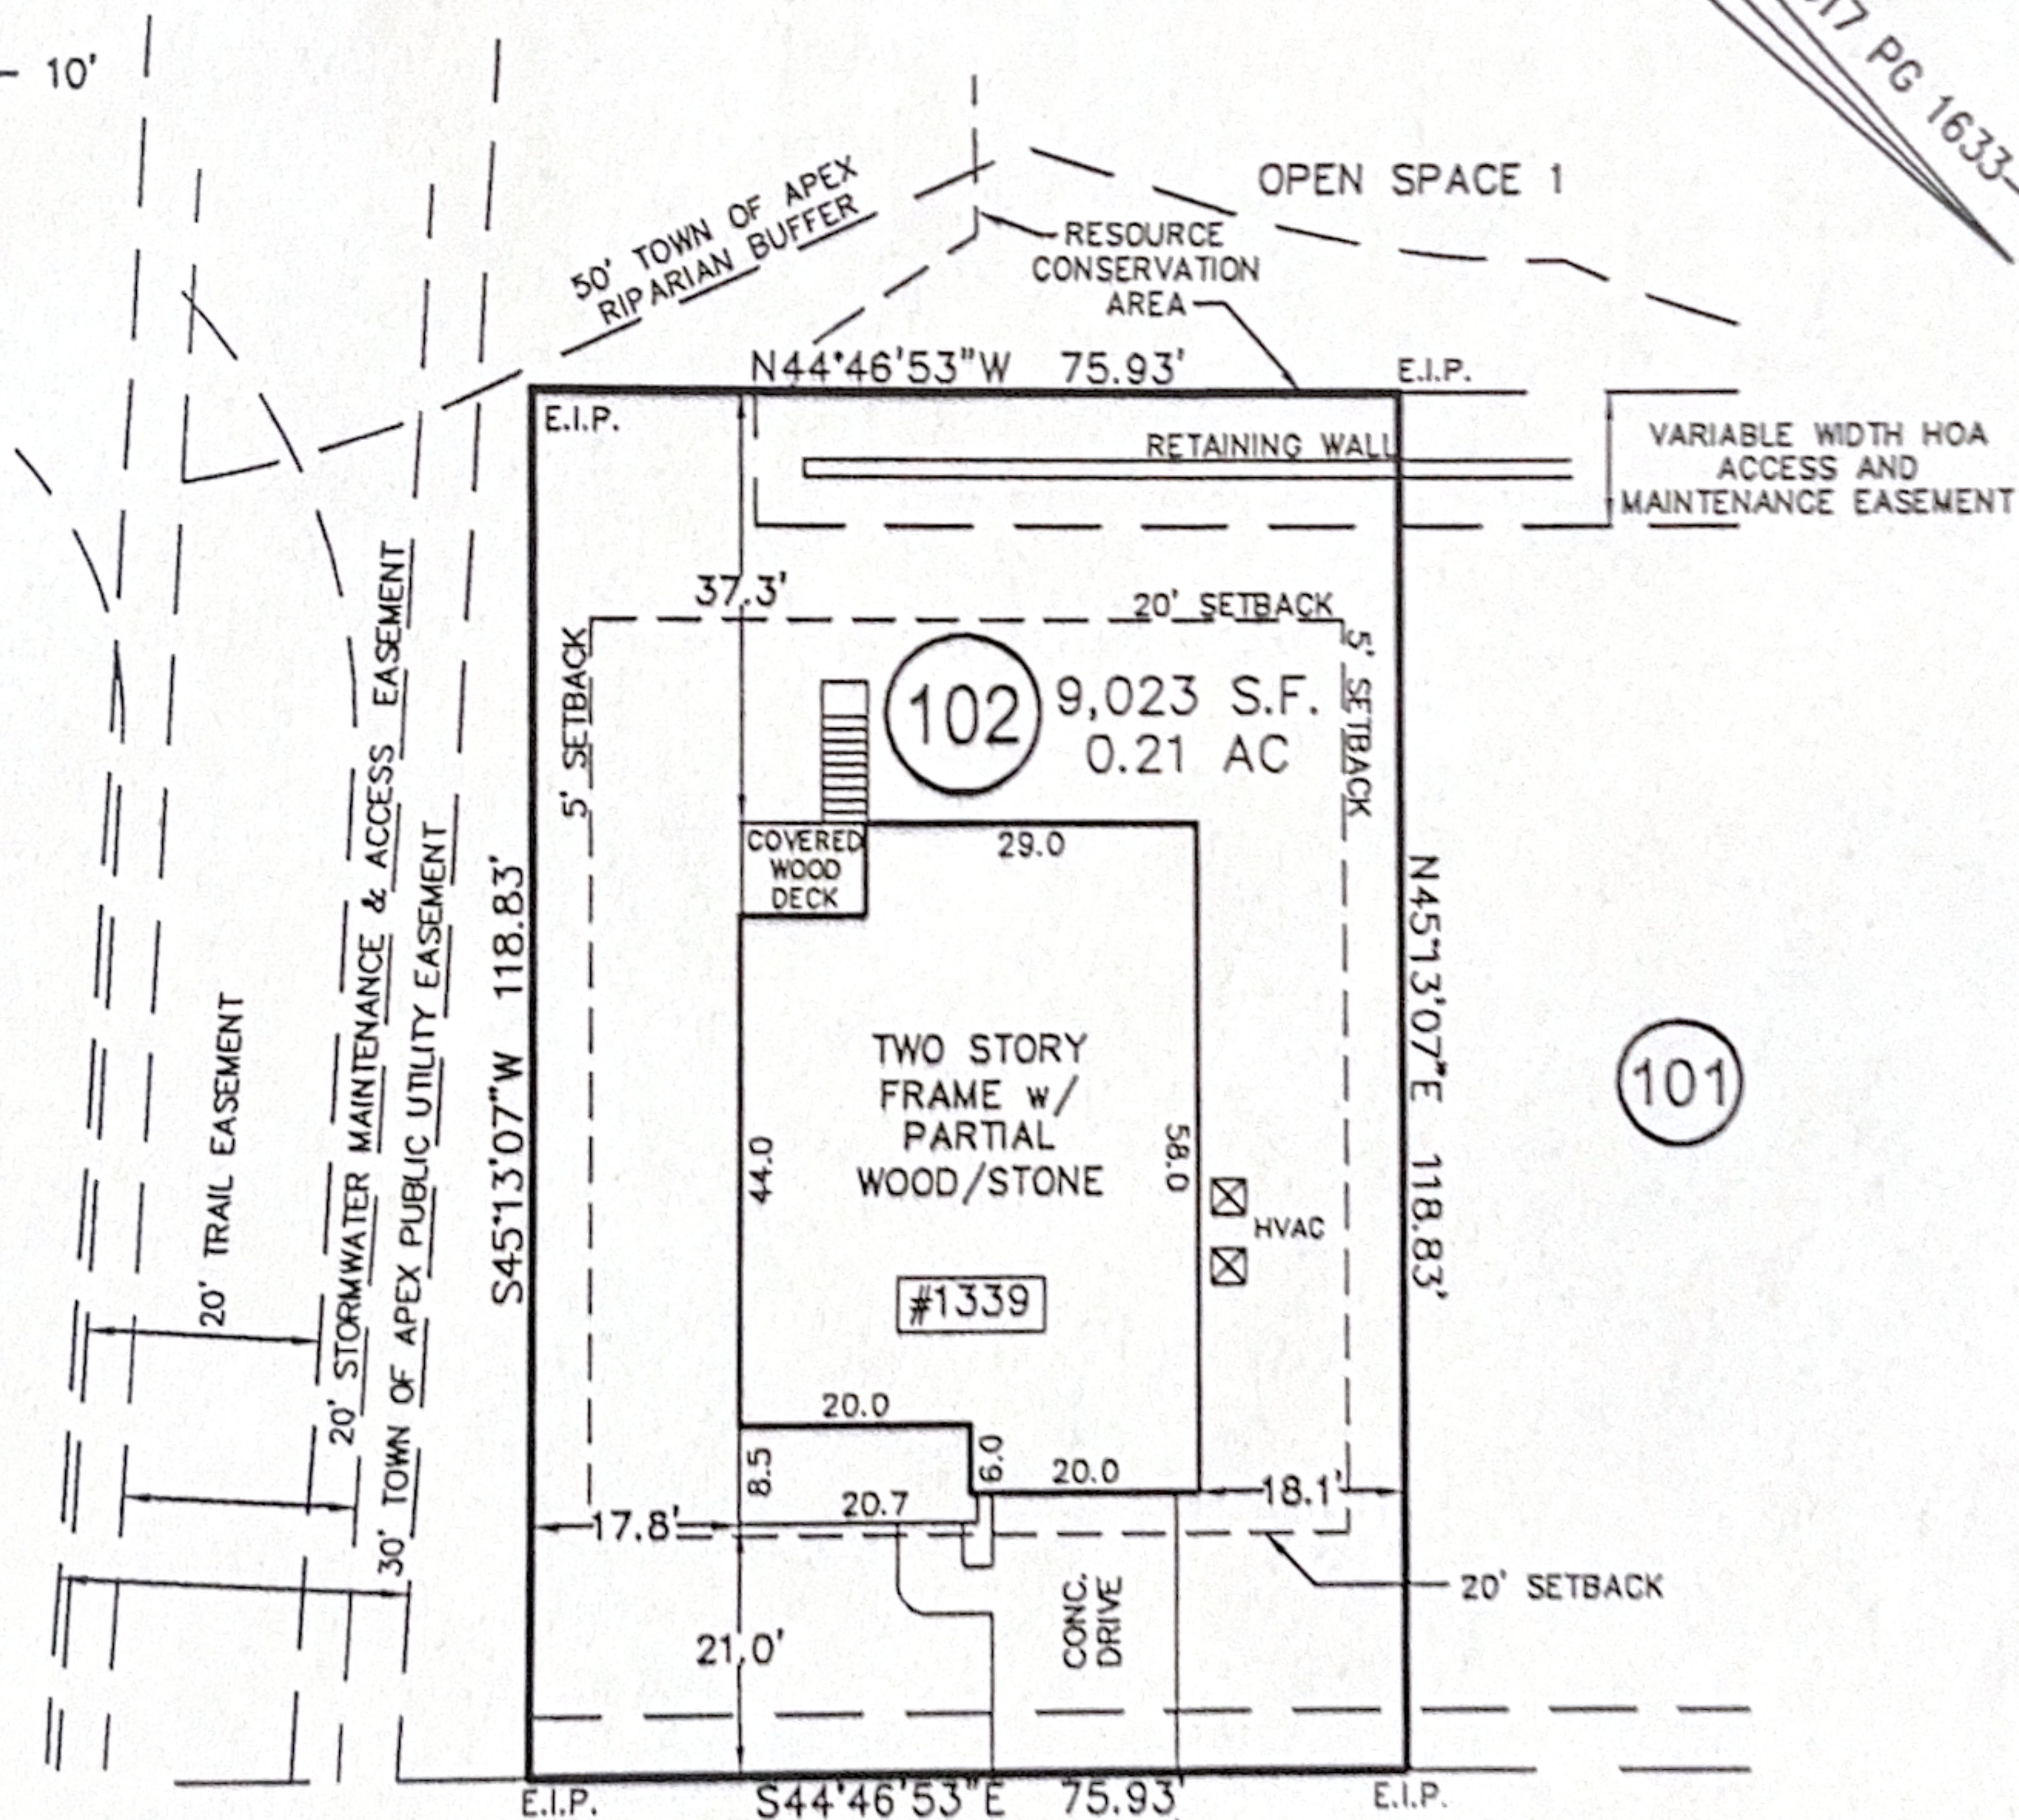


GILWOOD DRIVE

50' PUBLIC R/W

IMPERVIOUS SURFACE AREA	
DESCRIPTION	AREA
HOUSE w/ PORCH	2,284 S.F.
DECK/HVAC/MISC.	106 S.F.
DRIVEWAY & WALKS	432 S.F.
TOTAL =	2,822 S.F.
LOT AREA =	9,023 S.F.
% IMPERVIOUS AREA	32.0%

THIS PROPERTY MAY BE SUBJECT TO ANY AND ALL APPLICABLE DEED RESTRICTIONS, EASEMENTS, RIGHT-OF-WAY, UTILITIES AND RESTRICTIVE COVENANTS WHICH MAY BE OF RECORD OR IMPLIED

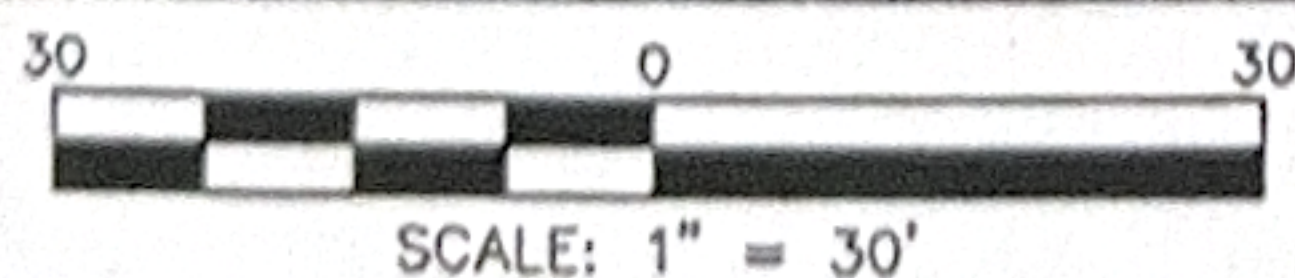

**RESIDENTIAL
LAND SERVICES, PLLC.**

1500 Piney Plains Road, Suite 102
Cary, North Carolina 27518
Phone (919) 977-1554
Firm License # P-0873

PHYSICAL SURVEY

FOR

#1339 GILWOOD DRIVE

LOT 102, MIDDLETON, PHASE 1B

White Oak Township, Wake County, North Carolina

PROPERTY OF: LIWEI QU

MAP BOOK 2017 PAGE 1633-1636 DEED REFERENCE

DRAWN BY: S.M.

DATE: MARCH 24, 2018