



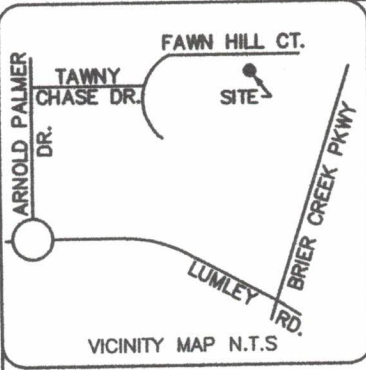


CURVE DATA					
NUMBER	RADIUS	ARC DIST.	CHORD BEARING	DIST.	DELTA
C-1	400.00	12.38	S 75°52'41" E	12.38	01°46'24"

LEGEND

- IPS—Iron Pin Set
- EIP—Existing Iron Pin
- PKS—Parker—Kalon Nail Set
- EPK—Existing Parker—Kalon Nail
- PP—Power Pole
- OHP—Over Head Power
- C—Center Line
- R/W—Right of Way
- R—Property Line
- Lines Not Surveyed
- ECM—Existing Concrete Monument

IPS-EIP LINE DATA		
NUMBER	BEARING	DIST.
L-1	N 02°07'48" E	0.65'

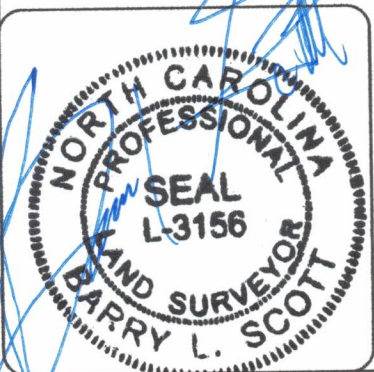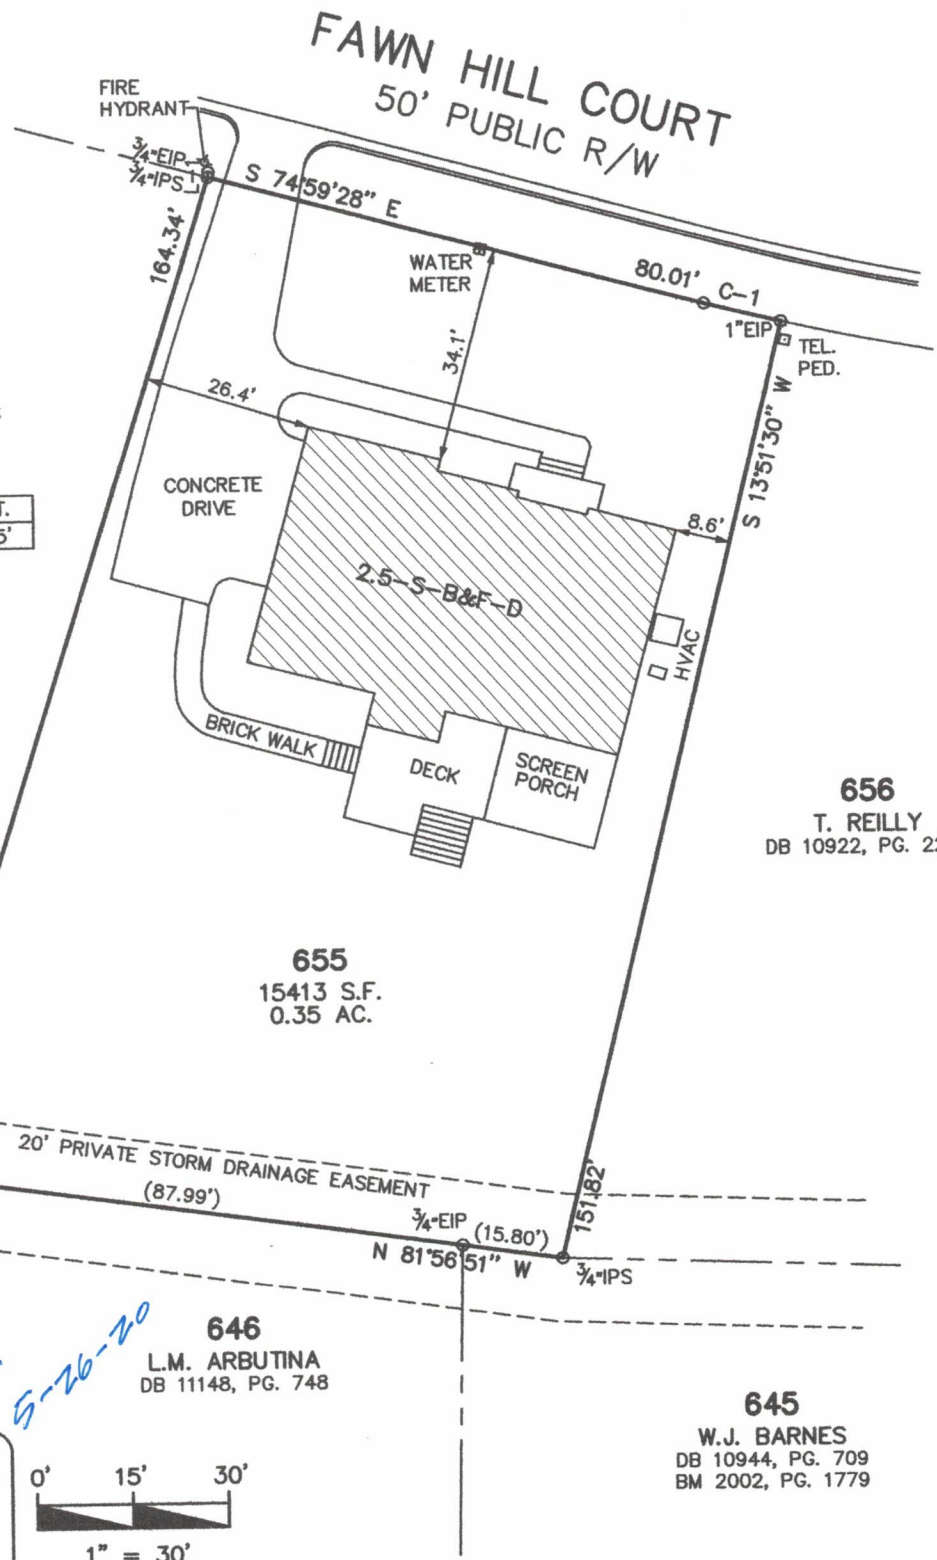

PIN#: 0768146632 TOWNSHIP: CEDAR FORK ZONE: R-4
LOT 655, BRIER CREEK COUNTRY CLUB, TRACT 13
AS RECORDED IN BOM 2002, PAGE 1778 W.C.R.

I, Barry L. Scott, certify that this plat was drawn under my supervision from (an actual survey made under my supervision) (deed description recorded in Book 16503, page 410 etc.) (other), that the ratio of precision as calculated by latitude and departures is 1/10,000, that the boundaries not surveyed are shown as broken lines plotted from information found in (SEE REFERENCE).
Witness my original signature, registration number and seal this 26th day of May, A.D. 2020

PROPERTY OF
LAUREN ZAPPIA
MARK ZAPPIA

9121 FAWN HILL CT. WAKE COUNTY RALEIGH, N.C.

SCALE: 1" = 30'

DATE: 05-26-20

BOOK: M715/3

B. L. SCOTT
LAND SURVEYING

PROFESSIONAL LAND SURVEYORS
P. O. BOX 12485 - RALEIGH, NORTH CAROLINA 27605
TEL: 919/855-0454 FAX: 919/855-1050