


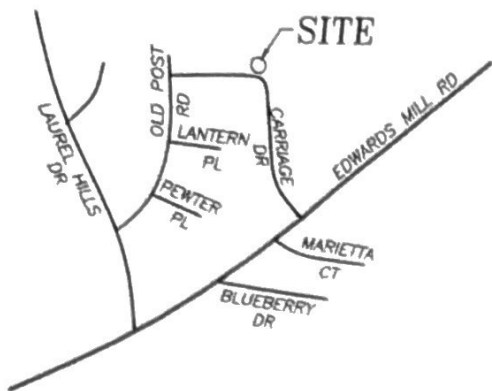

VICINITY MAP
(N.T.S.)

FLOOD CERTIFICATION

THIS WILL CERTIFY THAT THE SUBJECT PROPERTY
() IS or (X) IS NOT located in a SPECIAL FLOOD HAZARD AREA
as determined by the Department of Housing and Urban
Development, or as shown on the FLOOD INSURANCE RATE MAP.

370243 0785 J
COMMUNITY # PANEL SUFFIX

Jeffrey H. Davis, PLS
PROFESSIONAL LAND SURVEYOR


N/F LAUREL WOODS
TOWNHOME ASSOCIATION
DB 8761, PG 2473

S 84°54'00" E 182.00'
TIE POINT CONTROL CORNER
NORTHEAST CORNER OF LOT 14

NOTE:
THIS PROPERTY DOES NOT LIE WITHIN
2000' OF A N.C.G.S. MONUMENT.
THIS SURVEY IS OF AN EXISTING PARCEL
OR PARCELS OF LAND.
UTILITIES SHOWN ARE FOR REPRESENTATION
ONLY AND NOT TO BE USED FOR
PROPERTY LINE LOCATION
ALL CREEKS, EASEMENTS, BUFFERS,
FLOOD LIMITS & SETBACKS TAKEN
FROM BOM 1965, PG 272.

LEGEND

- EXISTING IRON PIPE
- NEW IRON PIPE
- × COMPUTED CORNER

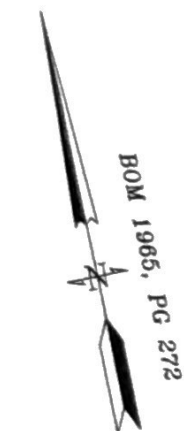

LOT 16
T1 N 84°54'00" W
100.00'

SCALE




(IN FEET)
1 inch = 30 ft.

CURVE TABLE

CURVE	LENGTH	RADIUS	DELTA
C1	46.34'	50.00'	53°06'06"
C2	18.74'	25.00'	42°56'28"

LINE TABLE

LINE	LENGTH	BEARING
L1	34.40'	N84°54'00"W
L2	146.74'	S11°36'00"W

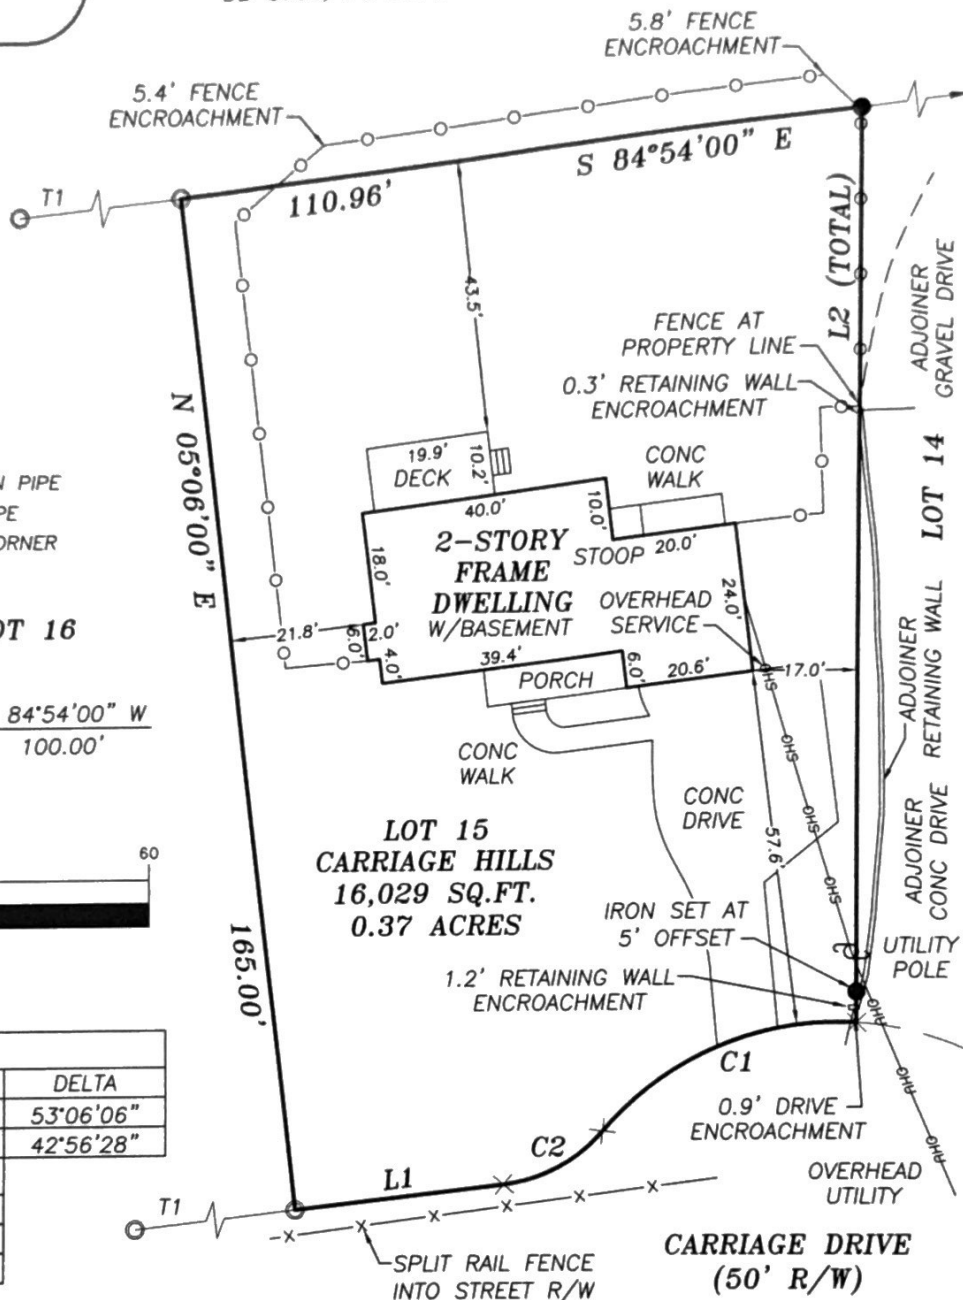

I, Jeffrey H. Davis, PLS, certify this map was drawn under my supervision from an actual survey made under my supervision;
and that the error of closure as calculated by latitudes and departures is 1/ 10,000+; that the boundaries not surveyed
are shown as broken lines plotted from information found in Book ; Page ; that this map was prepared in
accordance with G.S. 47-30 amended.

Witness my original signature, registration number and seal this
14TH day of JULY 2015.

Signed

Jeffrey H. Davis

Seal



JULIE BAUCHMAN ELMO
MARC A. ELMO

LOT 15
CARRIAGE HILLS
3600 CARRIAGE DRIVE
RALEIGH NORTH CAROLINA

DATE: 07-14-20156
SCALE: 1" = 30'

DWG. NO.
A-19355



TURNING POINT
SURVEYING PLLC

4113 JOHN S. RABOTEAU WYND
RALEIGH, NORTH CAROLINA 27612
FAX (800)948-0213 PH (919)781-0234
License No: P-0121

C.N. = 22902
B.O.M. 1965
PAGE 272
WAKE CO. REG.