

I, MICHAEL A. MOSS CERTIFY THAT THIS PLAN WAS DRAWN UNDER MY SUPERVISION FROM AN ACTUAL SURVEY PERFORMED UNDER MY SUPERVISION FROM REFERENCES NOTED HEREON; THAT THE BOUNDARIES NOT SURVEYED ARE CLEARLY INDICATED AS DRAWN FROM INFORMATION SHOWN IN THE REFERENCES; THAT THE RATIO OF PRECISION OR POSITIONAL ACCURACY AS CALCULATED IS GREATER THAN 1:10000; THAT THIS PLAN WAS PREPARED IN ACCORDANCE WITH G.S. 47-30 AS AMENDED; WITNESS MY ORIGINAL SIGNATURE, LICENSE NUMBER AND SEAL


THIS 11th DAY OF MARCH A.D. 2022

—DocuSigned by:
Michael A. Moss

PROFESSIONAL LAND SURVEYOR LICENSE NUMBER L-3794
ISSD 100171000411

THAT THE SURVEY CREATES A SUBDIVISION OF LAND WITHIN THE AREA OF A COUNTY OR MUNICIPALITY THAT HAS AN ORDINANCE THAT REGULATES PARCELS OF LAND.

Michael A. Moss
 PROFESSIONAL LAND SURVEYOR
 L-3794
 LICENSE NUMBER

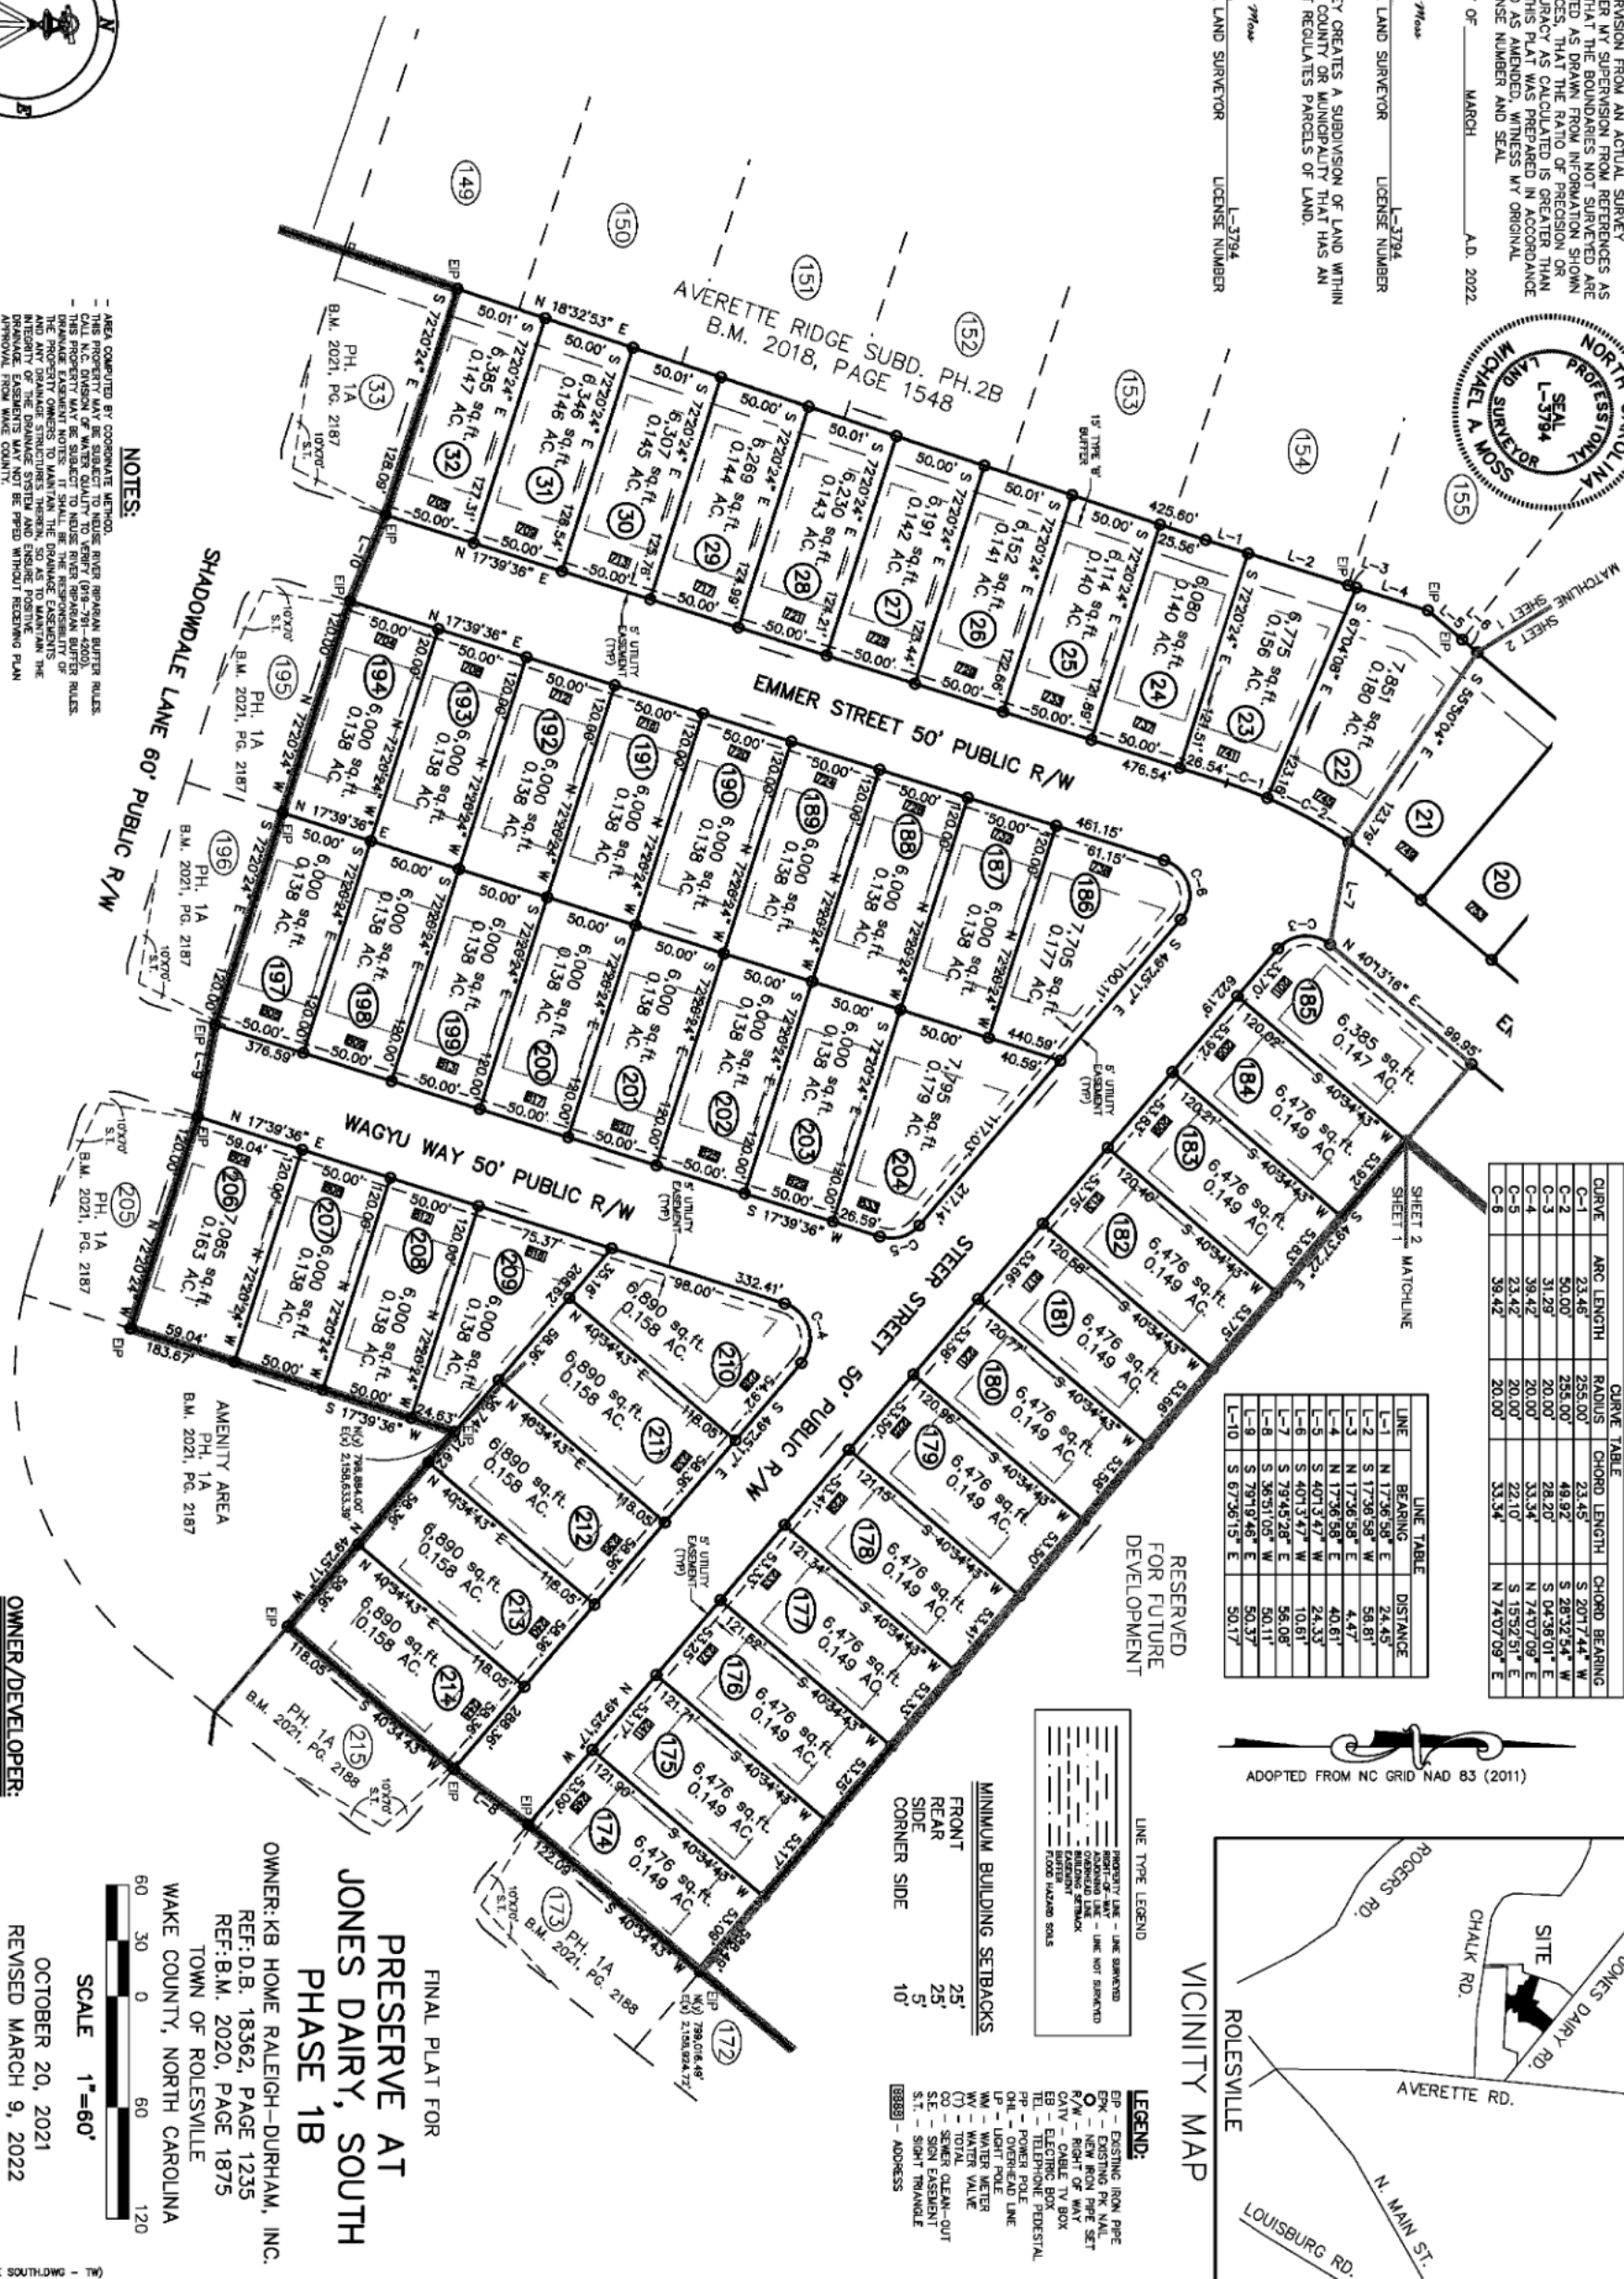

NOTES:

- ALL CERTIFICATIONS AND SIGNATURES ON SHEET 1 OF 3.

3.

OWNER/DEVELOPER:

KB HOME RALEIGH-DURHAM, INC.
4506 S. MIAMI BLVD STE 100A
DURHAM, N.C. 27703
(919) 768-7960

SHEET 2 OF 3

FP 21-06

FINAL PLAT FOR
PRESERVE AT
JONES DAIRY, SOUTH
PHASE 1B
OWNER: KB HOME RALEIGH-DURHAM, INC.

REF:D.B. 18362, PAGE 1235
REF:B.M. 2020, PAGE 1875

TOWN OF ROLESVILLE

WAKE COUNTY, NORTH CAROLINA

60	30	0	60	12
----	----	---	----	----

SCALE 1"=60'

3

OCTOBER 20, 2021


PIN # 1759-98-3

ZONED R & PU

SHEET 2 OF 2

2000

FP 21-06

T N.C., 27588, (919)

CAMTHORNE, MOSS & PANCIERA, P.C. PROFESSIONAL LAND SURVEYORS, C-1525, 333 S. WHITE STREET, P.O. BOX 1253, WAKE FOREST N.C., 27588, (919) 556-3148

(JONES DAIRY PRESERVE SOUTH.DWG - TW)

I, MICHAEL A. MOSS CERTIFY THAT THIS PLAT WAS DRAWN UNDER MY SUPERVISION FROM AN ACTUAL SURVEY PERFORMED UNDER MY SUPERVISION FROM REFERENCES NOTED HEREON; THAT THE BOUNDARIES NOT SURVEYED ARE CLEARLY INDICATED AS DRAWN FROM INFORMATION SHOWN IN THE REFERENCES; THAT THE RATIO OF PRECISION OR POSITIONAL ACCURACY AS CALCULATED IS GREATER THAN 1:10000; THAT THIS PLAT WAS PREPARED IN ACCORDANCE WITH G.S. 47-30 AS AMENDED; WITNESS MY ORIGINAL SIGNATURE, LICENSE NUMBER AND SEAL

THIS 11th DAY OF MARCH 2022 A.D.

Decausigned by:
Michael A. Moss

PROFESSIONAL LAND SURVEYOR LICENSE NUMBER L-3794


THAT THE SURVEY CREATES A SUBDIVISION OF LAND WITHIN THE AREA OF A COUNTY OR MUNICIPALITY THAT HAS AN ORDINANCE THAT REGULATES PARCELS OF LAND.

DocuSigned by:
Michael A. Moss

PROFESSIONAL LAND SURVEYOR LICENSE NUMBER L-3794

LINE TABLE	
LINE	DISTANCE
L-7	S 79°45'28" E 56.08'
L-11	N 49°40'36" W 4.74'
L-12	S 17°20'11" W 54.31'
L-13	N 49°40'56" W 34.49'
L-14	S 49°37'22" E 54.32'
L-15	N 40°19'04" E 15.31'

CURVE TABLE			
CURVE	ARC LENGTH	RADIUS	CHORD LENGTH
C-7	26.95	255.00	26.94

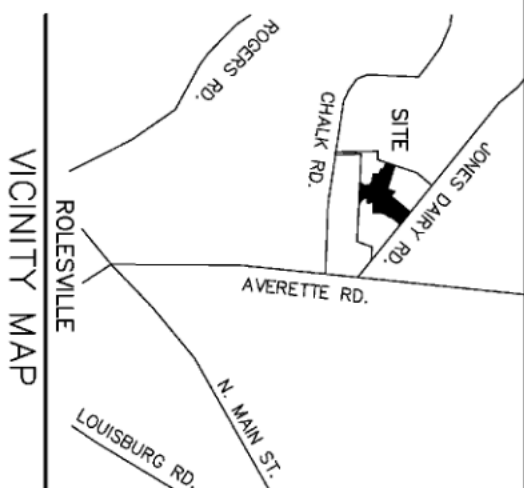

VICINITY MAP

LINE TYPE LEGEND

PROPERTY LINE - LINE SURVEYED
RIGHT-OF-WAY
ADJOINING LINE - LINE NOT SURVEYED
OVERHEAD LINE
BUILDING SETBACK
EASEMENT
BARRIER
FLOOD HAZARD SOILS

LEGEND:

EP - EXISTING IRON PIPE
 EPK - EXISTING PK VAL
 O - NEW IRON PIPE SET
 R/W - RIGHT OF WAY
 CATV - CABLE TV BOX
 EB - ELECTRIC BOX
 TEL - TELEPHONE PEDESTAL
 PP - POWER POLE
 DHL - OVERHEAD LINE
 LP - LIGHT POLE
 WM - WATER METER
 WV - WATER VALVE
 (T) - TOTAL
 CO - SEWER CLEAN-OUT
 S.E. - SIGN EASEMENT
 S.I. - SIGN TRIANGLE
 [0000] - ADDRESS

MINIMUM BUILDING SETBACKS

FRONT	25'
REAR	25'
SIDE	5'
CORNER SIDE	10'

FINAL PLAT FOR

PRESERVE AT
JONES DAIRY, SOUTH
PHASE 1B

OWNER: KB HOME RALEIGH-DURHAM, INC.

REF:D.B. 18362, PAGE 1235
REF:B.M. 2020, PAGE 1875

TOWN OF ROLESVILLE

WAKE COUNTY, NORTH CAROLINA

60	30	0	60	12

SCALE 1"=60'


SCALE 1"=60'

OCTOBER 20, 2021
REVISED MARCH 9, 2022

IN # 1759-98-3369
ZONED R & PUD

SHEET 3 OF 3

FP 21-06

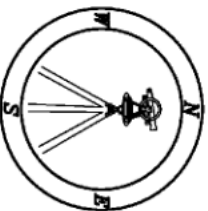

NOTES:

- AREA COVERED BY COORDINATE METHOD.
- ALL CERTIFICATIONS AND SIGNATURES ON SHEET 1 OF 3.

OWNER/DEVELOPER:

KB HOME RALEIGH-DURHAM, INC.
4506 S. MIAMI BLVD STE 100A
DURHAM, N.C. 27703
(919) 768-7960

QWIP

CAWTHORNE, MOSS & PANCIERA, P.C. PROFESSIONAL LAND SURVEYORS, C-1525, 333 S. WHITE STREET, P.O. BOX 1253, WAKE FOREST N.C., 27588, (919) 556-3148