
BKBM2020PG01750

WAKE COUNTY, NC 102
CHARLES P. GILLIAM
REGISTER OF DEEDS
PRESENTED & RECORDED ON
10/23/2020 14:15:11
BOOK:BM2020 PAGE:01750

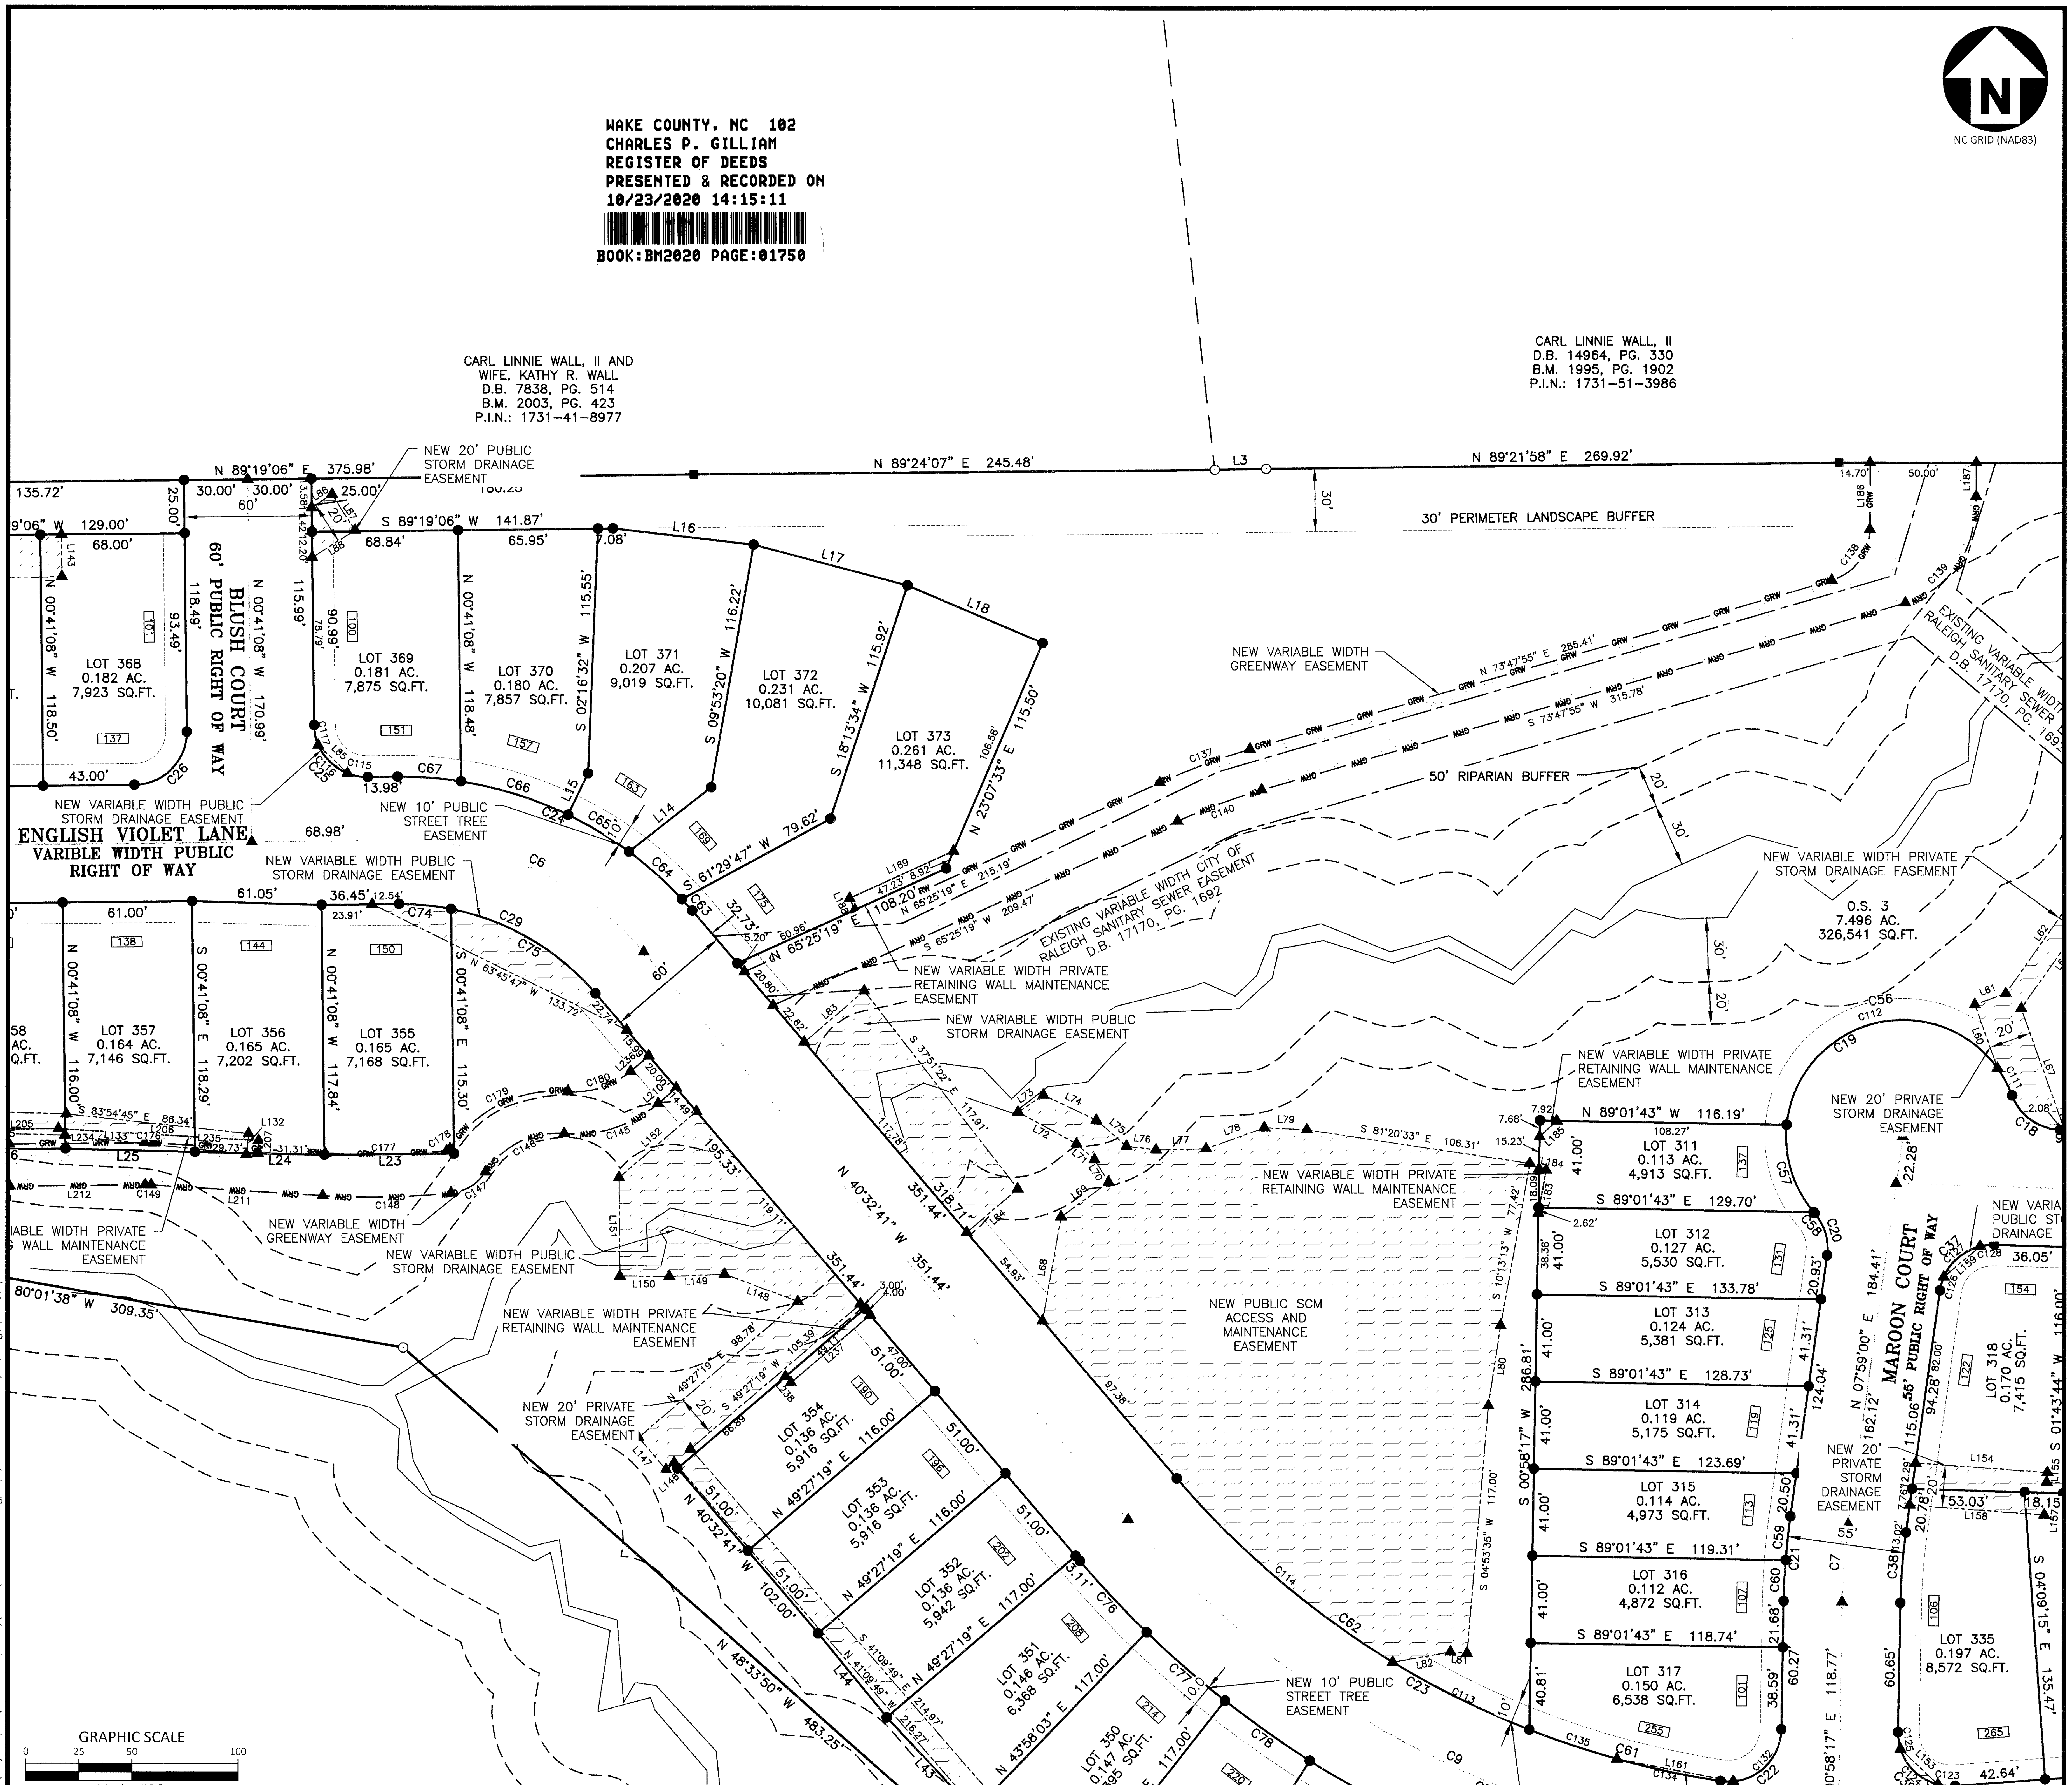

MCADAMS

The John R. McAdams Company, Inc.
2905 Meridian Parkway
Durham, NC 27713

phone 919. 361. 5000
fax 919. 361. 2269
license number: C-0293, C-187

www.mcadamsco.com

CLIENT

CALATLANTIC GROUP, INC
1100 PERIMETER PARK DRIVE
SUITE 112
MORRISVILLE, NC 27560

AUBURN VILLAGE
PHASE 4
FINAL PLAT
WAKE COUNTY, NC

NORTH CAROLINA PROFESSIONAL SEAL L-4411 LAND SURVEYOR JAMES S. ARMSTRONG
10.8.20

REVISIONS

NO. DATE

PLAN INFORMATION

PROJECT NO.	SDP-16030
FILENAME	SDP16030-F9
CHECKED BY	JSA
DRAWN BY	TAM
SCALE	1"=50'
DATE	02-12-2020

SHEET

SHEET TITLE