

REFERENCE:
THESE LOTS ARE A PART OF THAT
PROPERTY DESCRIBED IN DEED BOOK
263 PAGE 441 VANCE COUNTY REGISTRY.

NORTH CAROLINA
Vance COUNTY

John D. Reese, BEING DULY SWORN SAYS THAT THIS
PLAT OR MAP HEREON IS IN ALL RESPECTS CORRECT TO THE
BEST OF HIS KNOWLEDGE AND BELIEF AND WAS PREPARED
FROM an actual survey MADE BY HIM AND COM-
PLETED BY him, THAT THE PRECISION OF
CLOSURE IS

THIS THE 15th DAY OF May 1968
REG. NO. 4-1064

SUBSCRIBED AND SWORN BEFORE ME THIS 15th DAY OF May 1968

W. M. Satterwhite
NOTARY PUBLIC

MY COMMISSION EXPIRES July 18, 1968

STATE OF NORTH CAROLINA,
VANCE COUNTY.

THE FOREGOING CERTIFICATE OF Survey...

M. Satterwhite

IS (ARE) CERTIFIED TO BE CORRECT. THIS INSTRUMENT WAS PRESENTED FOR REGISTRATION AND

RECORDED IN THIS OFFICE IN BOOK


PAGE 38

THIS 1 DAY OF May 1968

AT 3:30 O'CLOCK P. M.

H. M. ROBINSON
REGISTER OF DEEDS

BY W. M. Satterwhite
DEPUTY OR ASSISTANT
REGISTER OF DEEDS

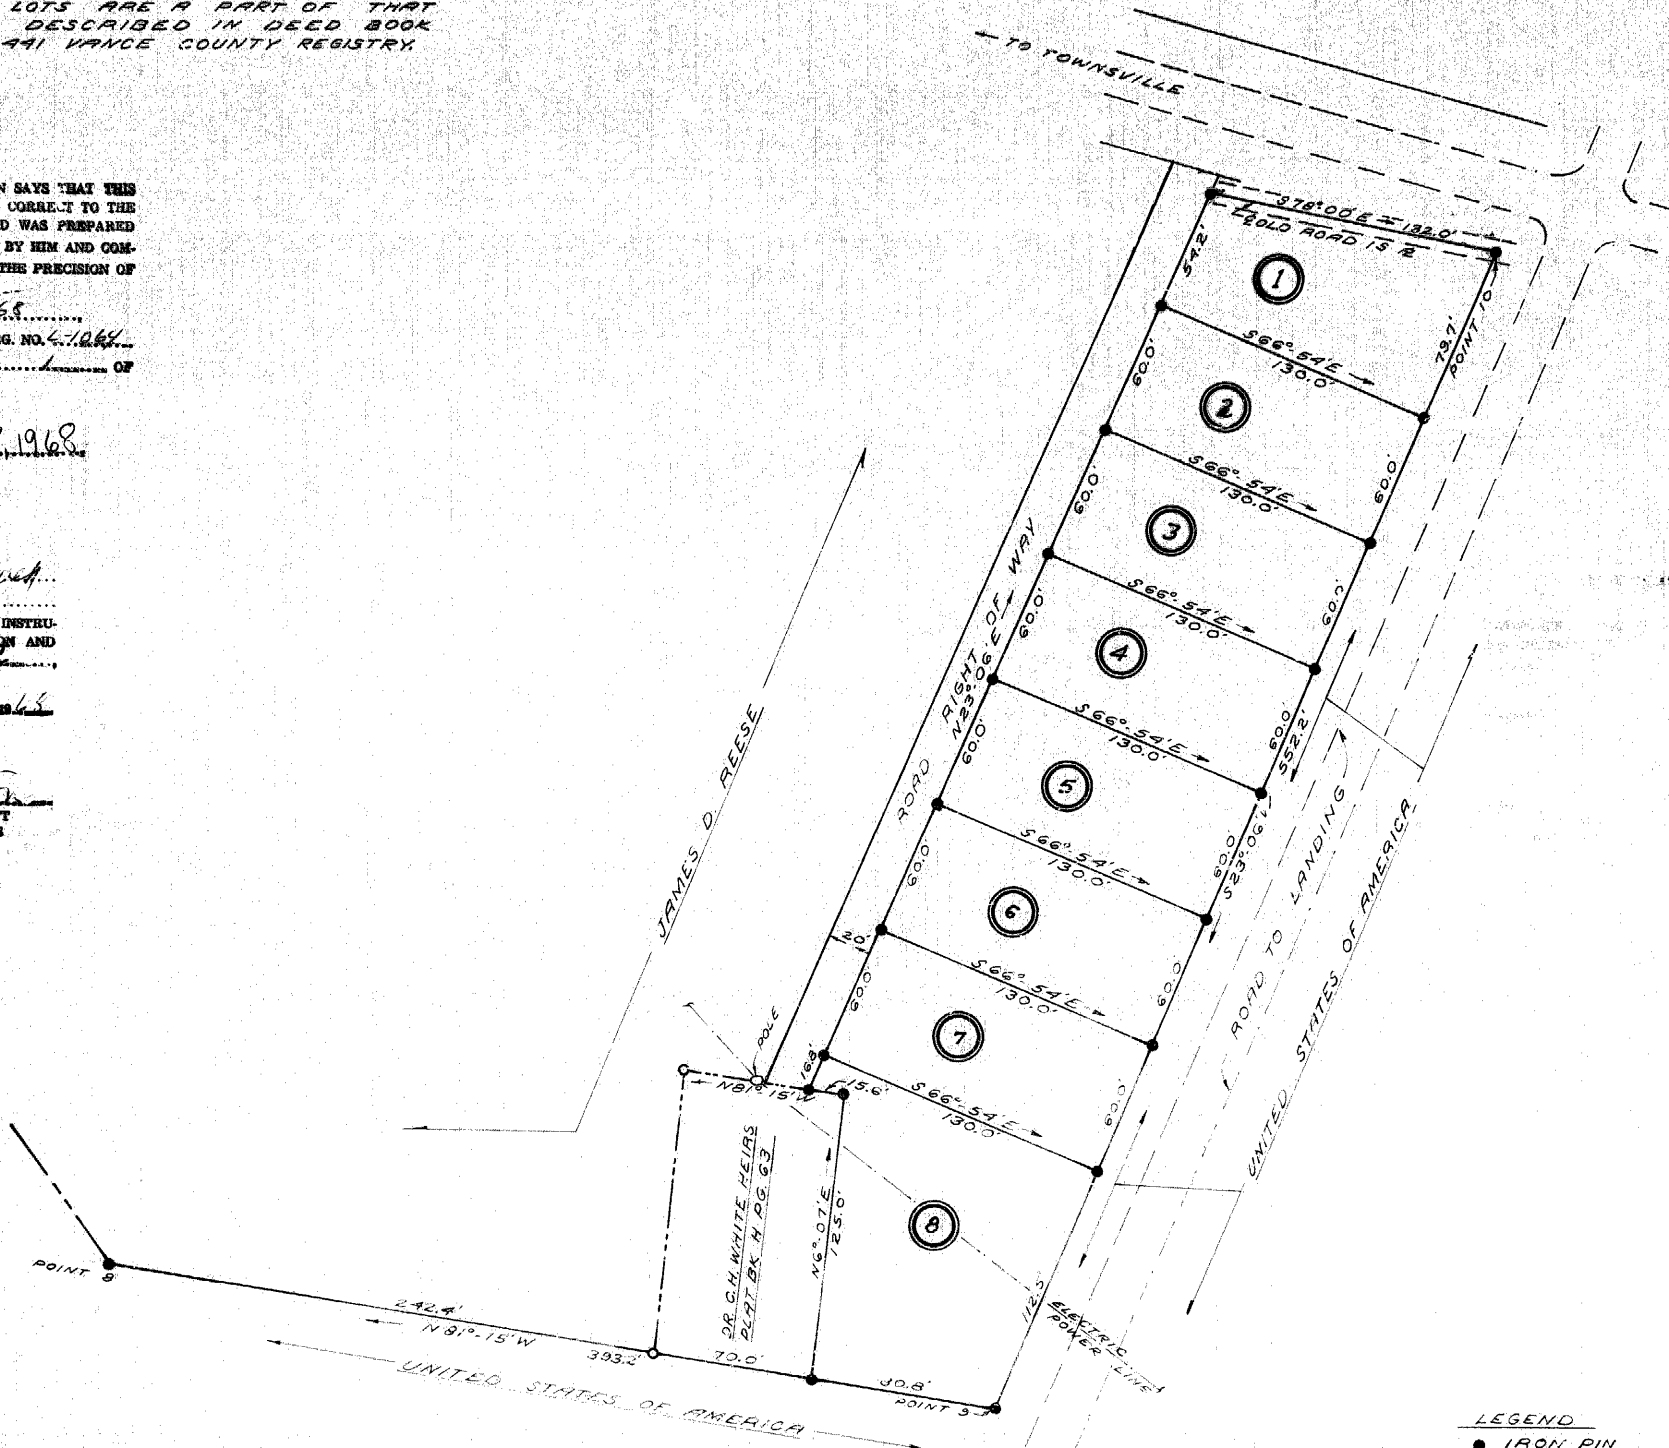

PROPERTY OF
JAMES D. REESE
VANCE COUNTY, N.C.

WILLIAMS AND HAMME
CIVIL ENGINEERS
HENDERSON, N. C.

PREPARED BY:
J. L. H.
DATE:
7/23/68
SCALE:
1" = 50'

82 M 143