
Paper Inv.

SUBJECT PROPERTY IS___ IS NOT ___ LOCATED IN A SPECIAL FLOOD HAZARD AREA AS DESIGNATED ON FEDERAL EMERGENCY MANAGEMENT AGENCY (F.E.M.A.) FLOOD INSURANCE RATE MAP NUMBER 37183C0361 E ZONE SEE NOTE

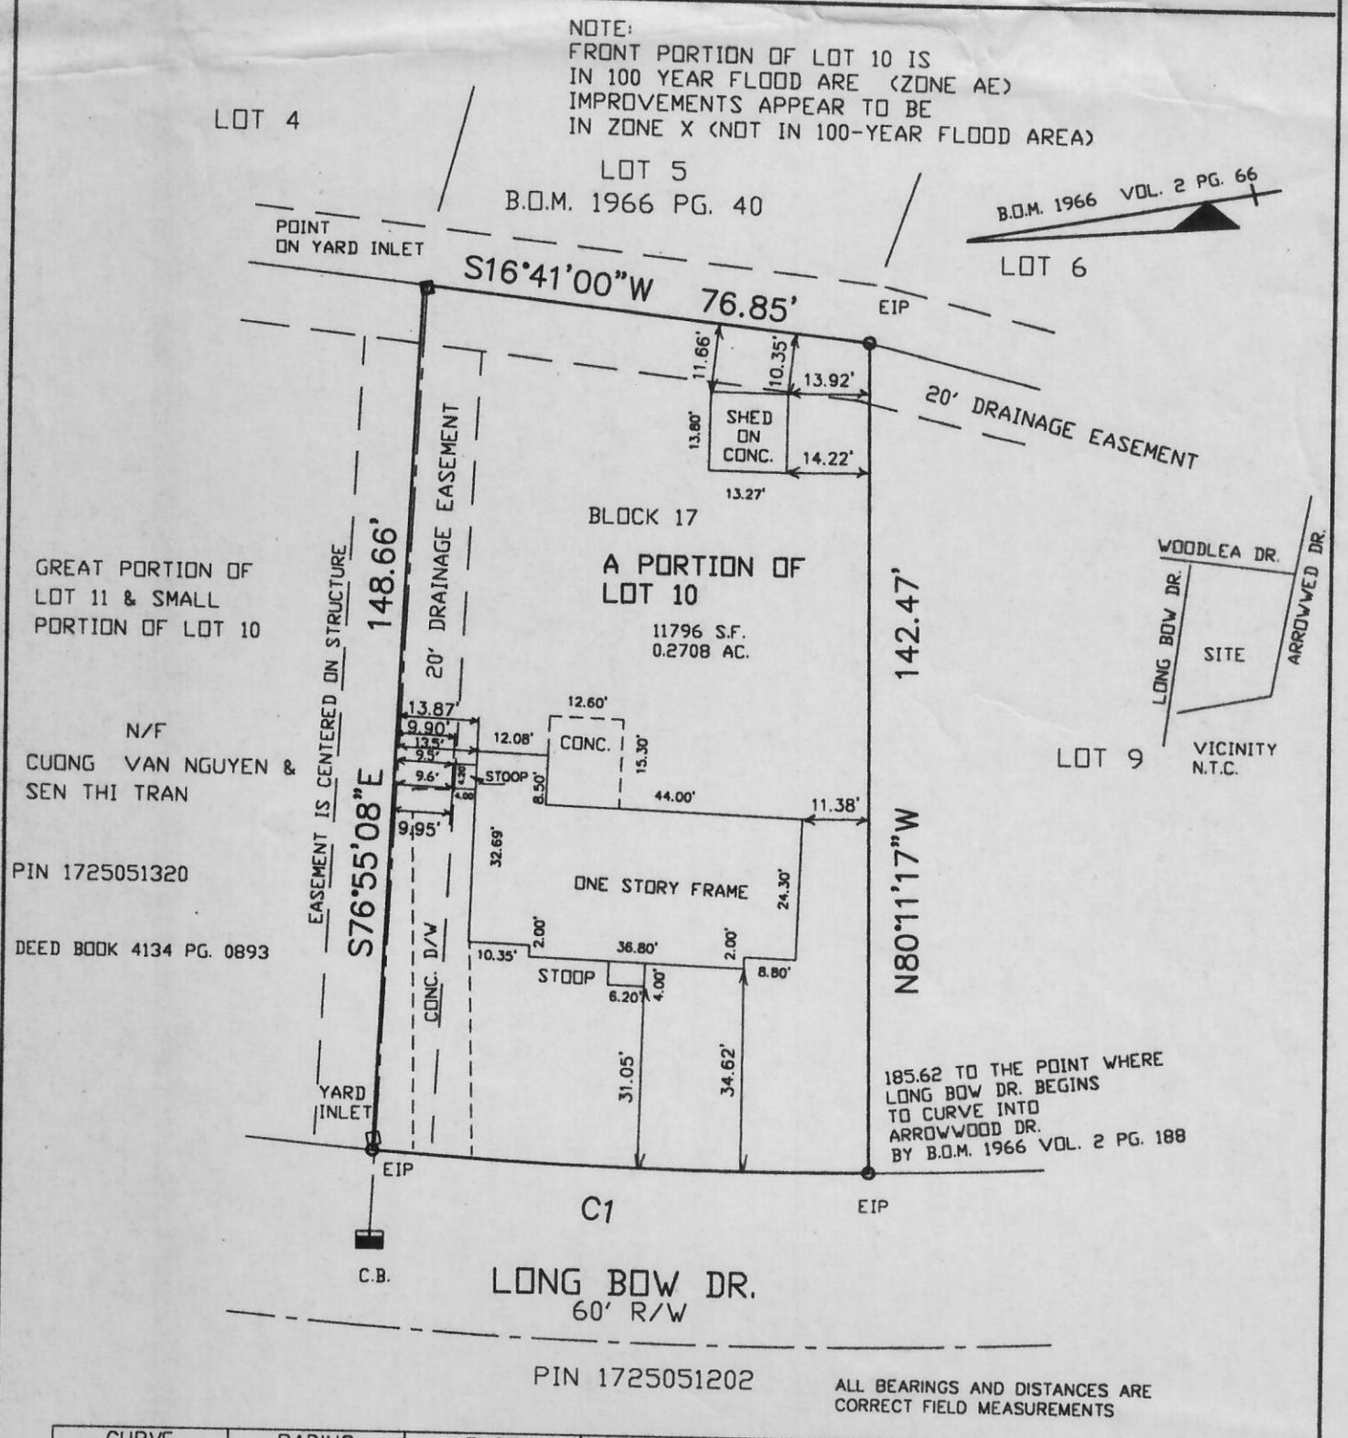

CURVE	RADIUS	LENGTH	CHORD	BEARING
C1	898.65'	84.87'	84.84'	S12°00'24"W

DEED BOOK 5408 PG. 586
DEED BOOK 5408 PG. 587
DEED BOOK 5408 PG. 588

NOT WITHIN 2000' OF GEODETIC MON. FIELD CLOSURE 1: 10,309

LEGEND

EIP	EXISTING IRON PIPE	MH	MANHOLE
NIP	NEW IRON PIPE	PP	POWER POLE
MON	MONUMENT	R/W	RIGHT OF WAY
PK	PARKER KALON NAIL	C	CENTER LINE

SECTION NINE PART "D" BRENTWOOD ESTATES

A PORTION OF

LOT 10 BLOCK 17

NOT FOR RECORDING, INFORMATION FOUND

RECORDED IN BOOK OF MAPS 1966 VOL. II PAGE 188 WAKE COUNTY, N.C.

I, JOHN Y. PHELPS, JR. HEREBY CERTIFY THAT THIS MAP IS CORRECT AND THAT THE BUILDINGS LIE WHOLLY ON THE LOT AND THAT THERE ARE NO ENCROACHMENTS OF OTHER BUILDINGS ON SAID LOT UNLESS SHOWN OTHERWISE. THIS MAP IS NOT FOR RECORDING.

L-1319 LAND SURVEYOR JOHN Y. PHELPS, JR.

JOHN Y. PHELPS, JR. RLS # 1319

PROPERTY OF
ANN WYCHE JONES

3208 LONG BOW DR.
RALEIGH, N.C.

SCALE 1"=30'
DATE 07/20/98
827 18803

JOHN Y. PHELPS, JR.
REGISTERED LAND SURVEYOR
5110 BUR OAK CIRCLE
RALEIGH, NORTH CAROLINA, 27612 (919) 787-3658