


NUMBER	RADIUS	ARC
G1	830.00	14.32

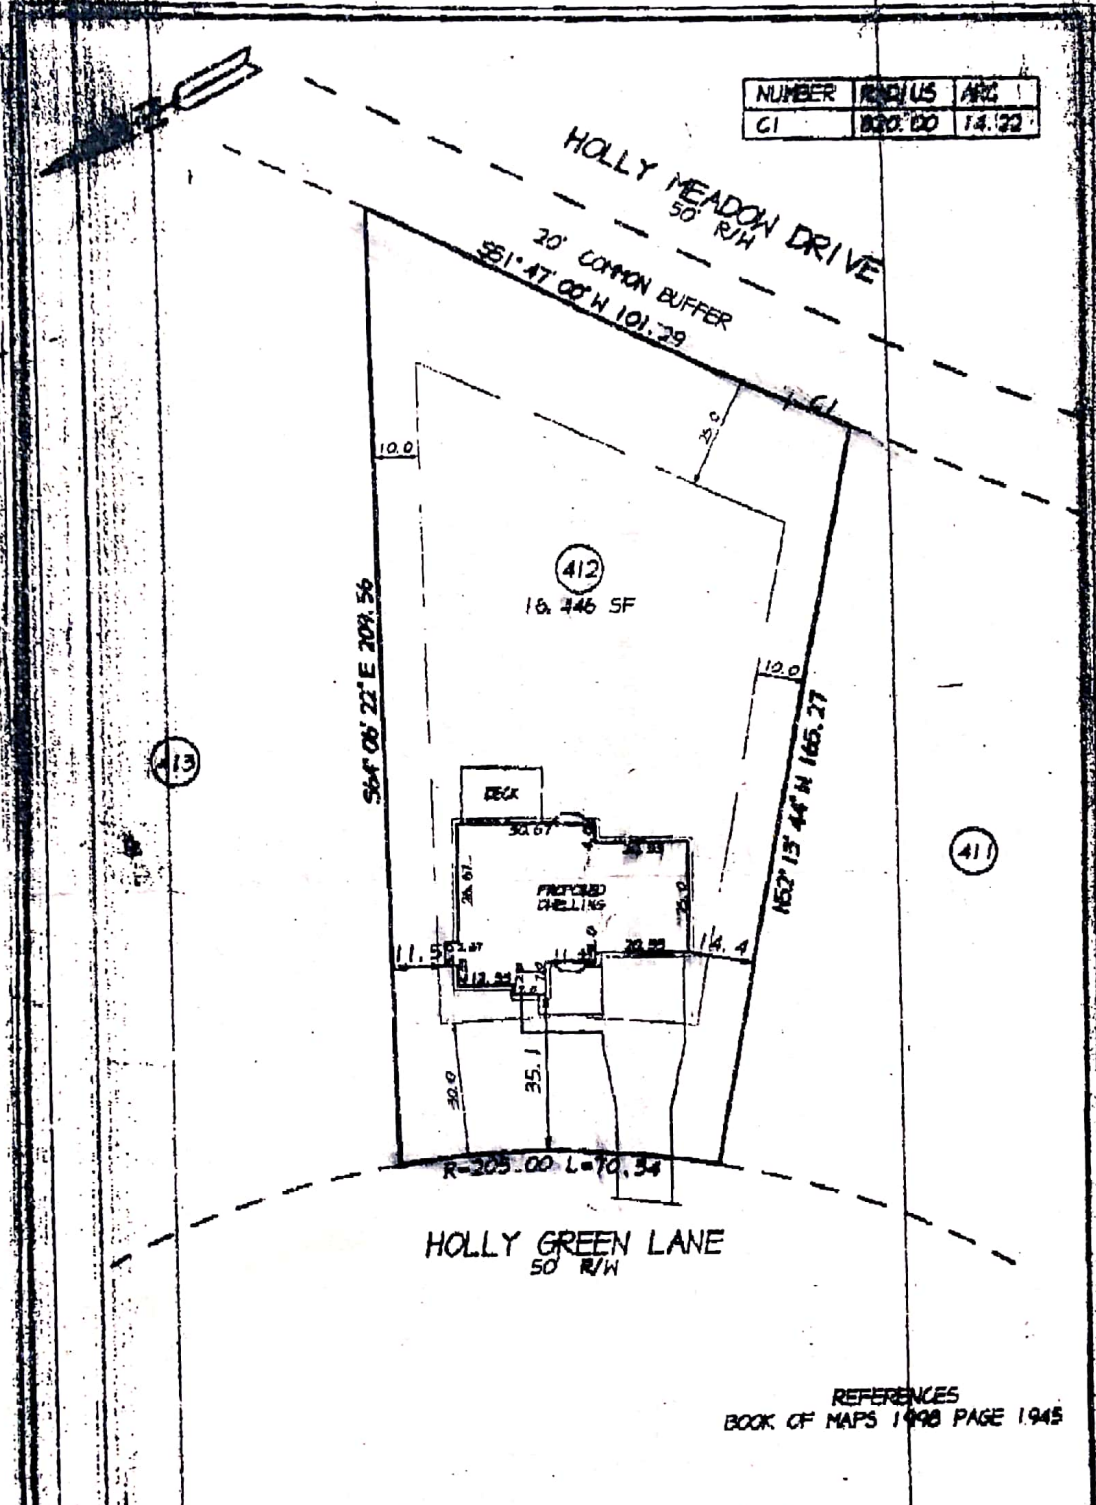

REFERENCES
BOOK OF MAPS 1998 PAGE 1945

NOT FOR RECORDATION IN MAP BOOKS

PLOT PLAN

PRELIMINARY PLAT
NOT FOR RECORDATION,
CONVEYANCES OR SALES
NOTE:
REVIEW PLAN PRIOR
TO CONSTRUCTION

LANDS OF
ZENITH HOMES, INC.

109 HOLLY GREEN LAKE
HOLLY GLEN PHASE IV

WAKE COUNTY	HOLLY SPRINGS	NORTH CAROLINA
DATE: 3-9-99	COMBINED SURVEYING RESOURCES	
SCALE: 1"=50'	REGISTERED LAND SURVEYORS	
H05412	3701 NATIONAL DRIVE SUITE 110	
EAGLE	RALEIGH, NORTH CAROLINA 27612	
	(919) 707 - 0900	