
BOOK 1983 PAGE 1122

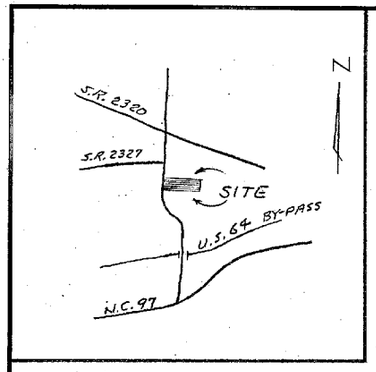

VICINITY MAP

I, Robert L. Talley, Certify that this map was drawn under my supervision from an Actual Survey made under my supervision, that the ratio of precision, as calculated by Latitudes and Departures, is 1/10,000 That this map was prepared in accordance with G.S. 47-30 as amended, Witness my hand and Seal this 11 th Day of SEPT. A.D. 19 83

Signed Robert L Talley Land Surveyor
Registration No. L-1706

JANIS KNOTT THOMPSON NOTARY PUBLIC WAKE COUNTY, N.C.

NORTH CAROLINA REGISTERED SEAL L-1706 LAND SURVEYOR ROBERT L. TALLEY

NORTH CAROLINA
WAKE COUNTY

I, Janis Knott Thompson, a Notary Public for said County and State, do hereby certify that ROBERT L. TALLEY personally appeared before me this day and acknowledged the due execution of the foregoing instrument.

Witness my hand and official seal, this the 11th day of SEPTEMBER, 1983.

Janis Knott Thompson
Notary Public
My Commission Expires February 14, 1988


NORTH CAROLINA - WAKE COUNTY

The foregoing certificate of Janis Knott Thompson Notar(y) (ies) (are) certified to be correct. This instrument was presented for registration and recorded in this office.

This 13 day of September 1983 at 9:20 o'clock, A M.
R. B. McKenzie, Jr. Register of Deeds
By Faye B. Johnson Deputy Register of Deeds

WAKE COUNTY CERTIFICATION
I hereby certify that this record plat has been found to comply with the Subdivision Ordinance of Wake County, North Carolina, and that this plat has been approved for recording in the office of the Register of Deeds of Wake County.

12 SEPT 83 Date T. Turnage Director

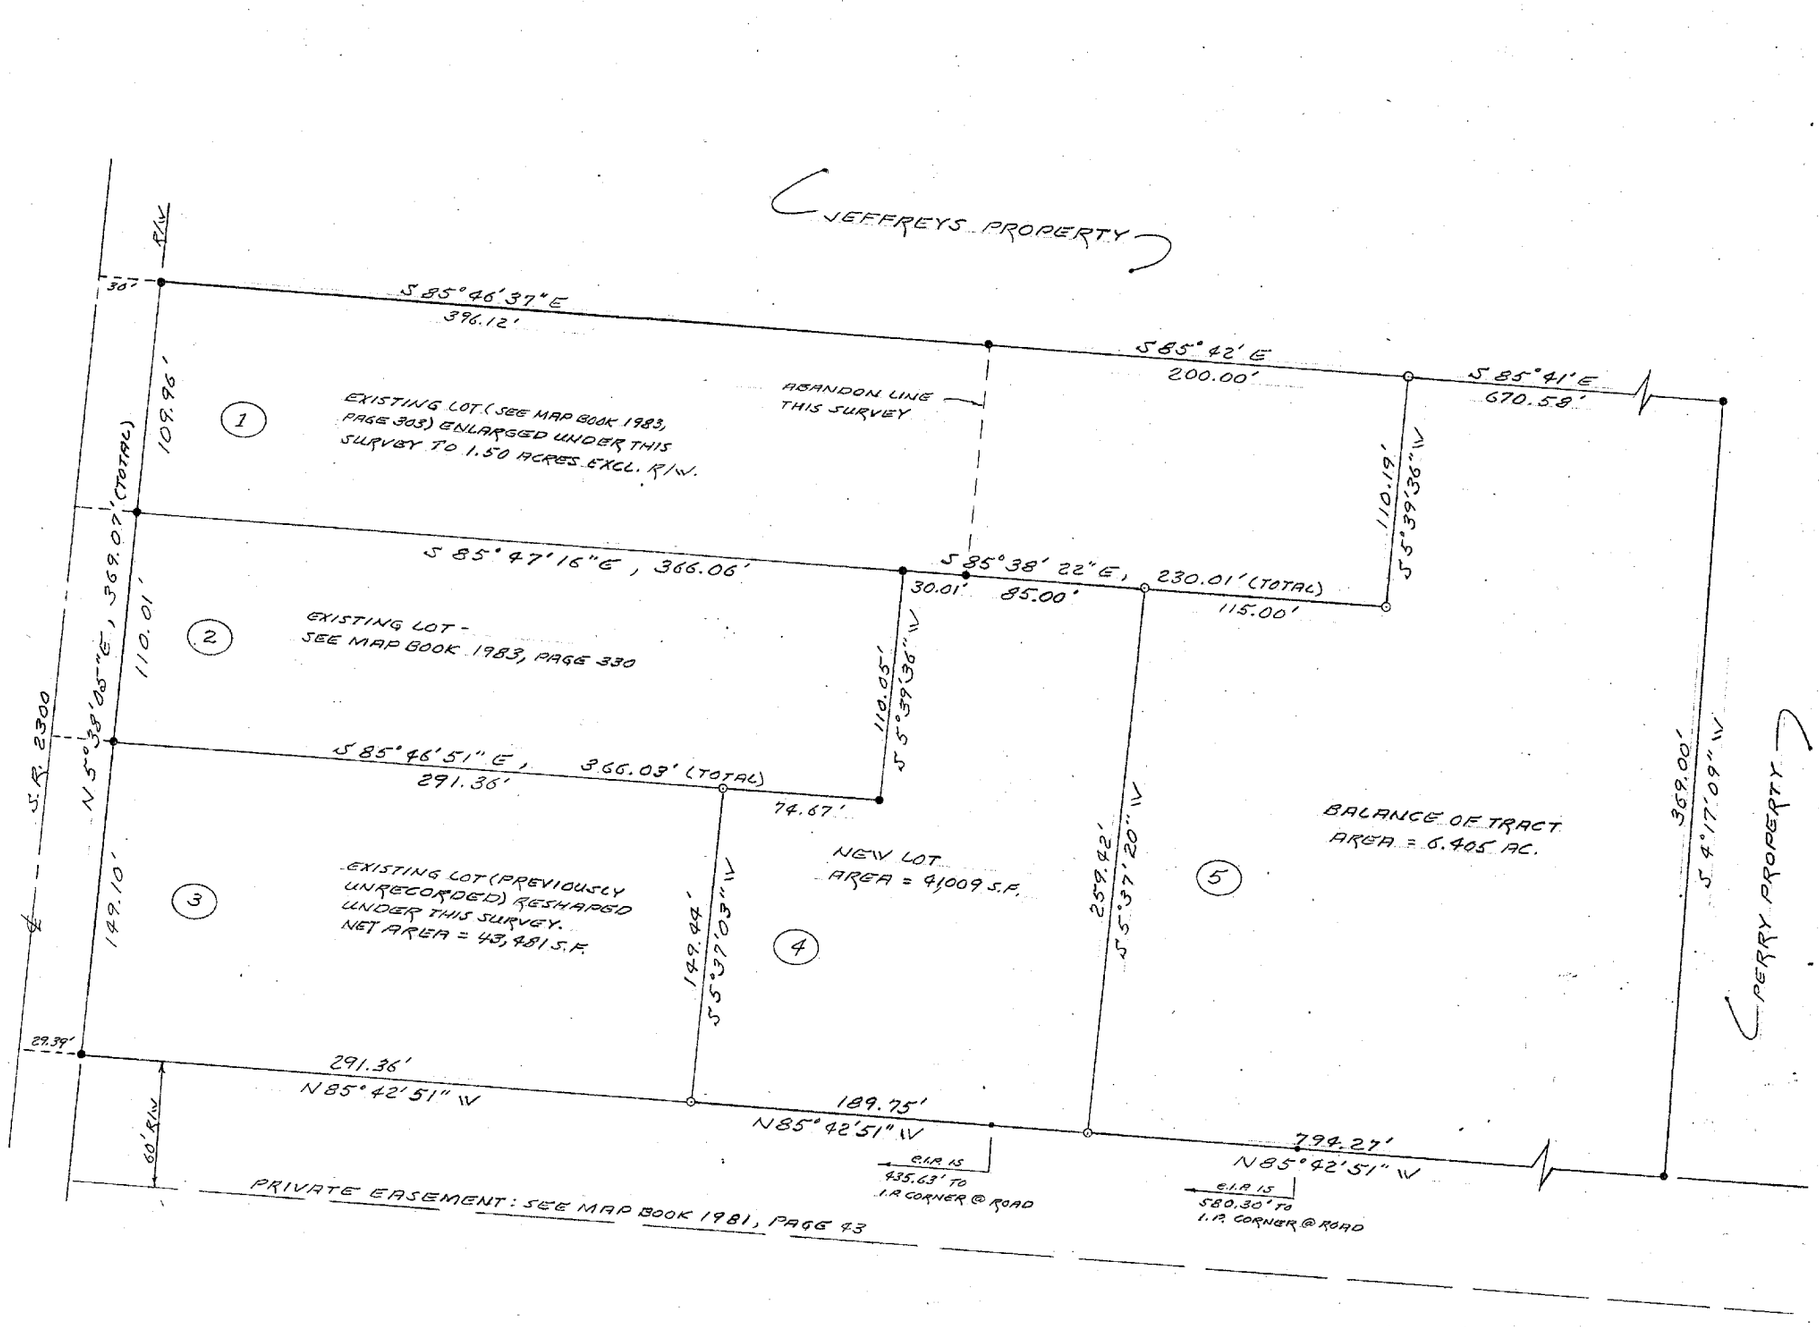

NOTE: REFERENCE MADE TO DEED BOOK 1303, PAGE 451, WAKE COUNTY REGISTER OF DEED OFFICE.

KEY:
⊙ IRON SET
● EXISTING IRON

417-11 R-40

LOT DIVISIONS IN THE MARGARET MONTAGUE FARM

SCALE: 1" = 50'	APPROVED BY RLT	DRAWN BY RLT
DATE: 9-10-83	TALLEY & ASSOCIATES, RT. 2,	KNIGHTDALE, N.C.

LITTLE RIVER TOWNSHIP
WAKE COUNTY, N.C.

0' 20' 40' 60' 100' BAR GRAPH

DRAWING NUMBER

RECORDED IN MAP BOOK 1983, PAGE 1122

NATIONAL NO. 185A-18X24