


Bk. 10, Pg. 6

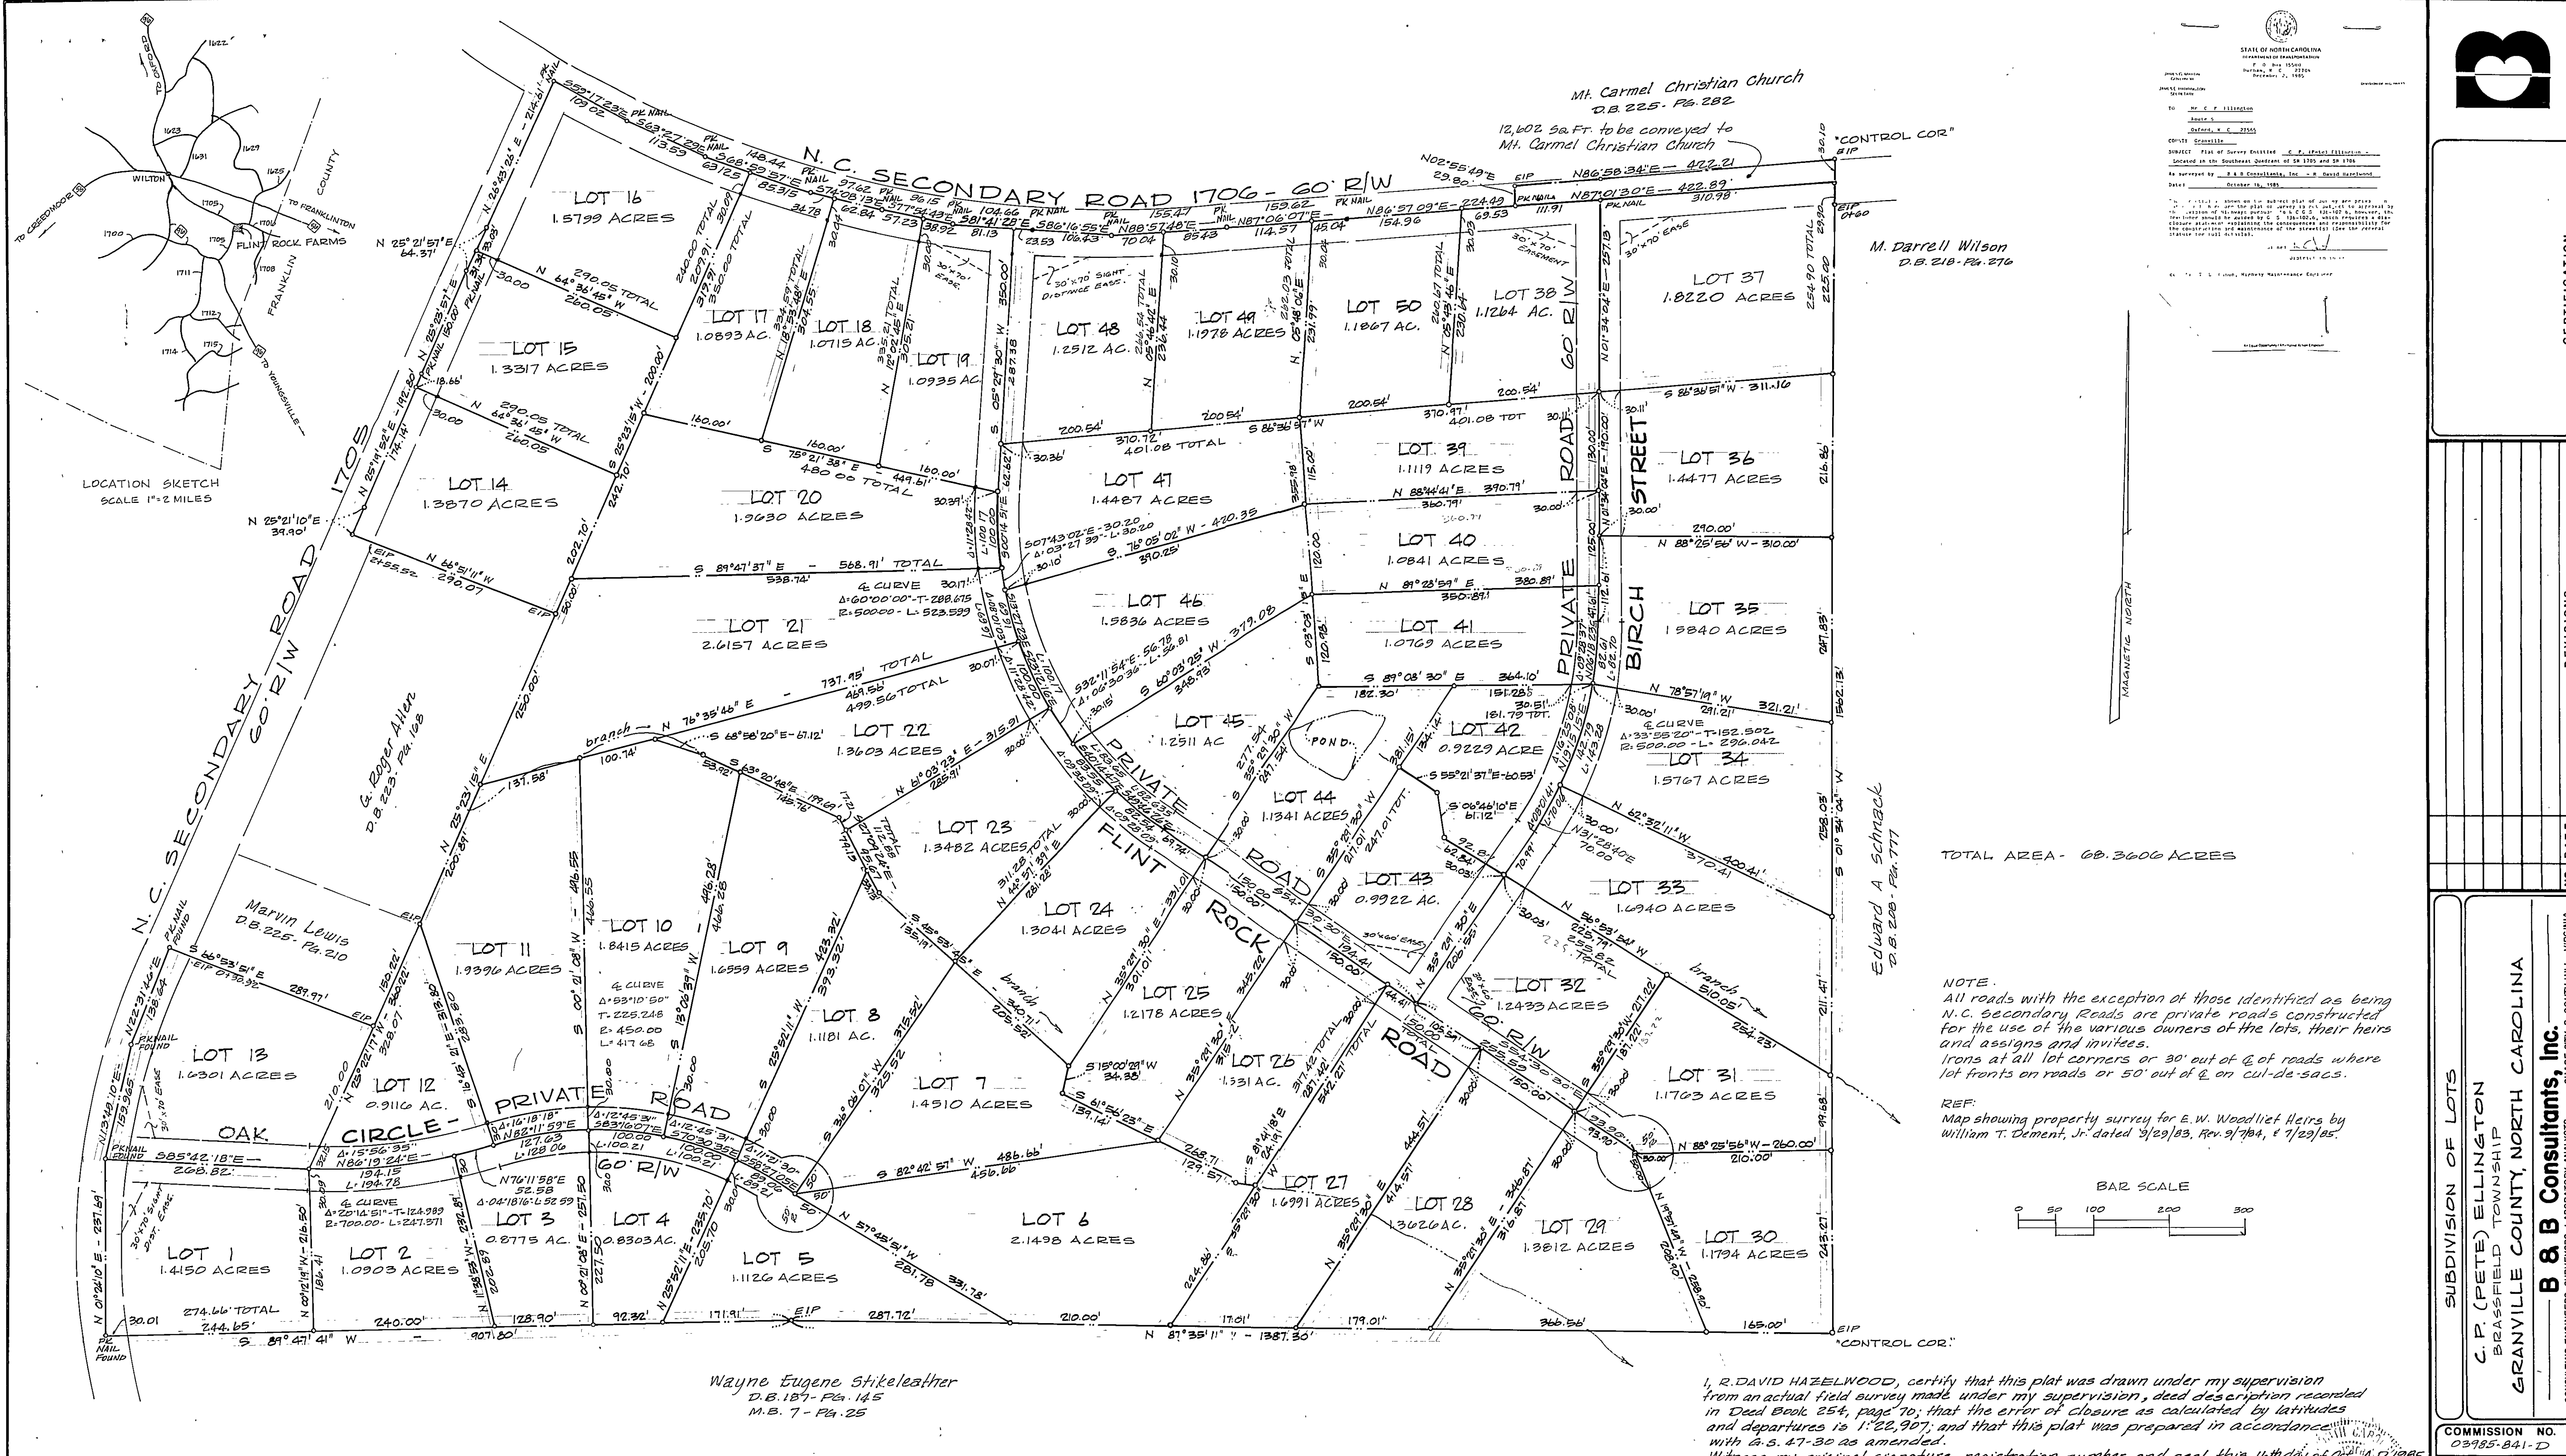

Flint rock farms

STATE OF NORTH CAROLINA, GRANVILLE COUNTY
The foregoing certificate of
Mary C. Dickenson, a Notary Public
is certified to be correct.
This instrument was presented for registration, and
filed in this office in Book 10, Page 6
This 14th day of December, 1985
at 9:30 o'clock A. M.
Flora C. Mann
Register of Deeds

NORTH CAROLINA
GRANVILLE COUNTY:
The foregoing certificate of Mary Etta Dickenson, a Notary Public in the state of Virginia at Large is certified to be correct. Presented for registration and recorded in this office in MAP BOOK , PAGE , This the day of , 1985
REGISTER OF DEEDS
GRANVILLE COUNTY, N.C.

I, R. DAVID HAZELWOOD, certify that this plat was drawn under my supervision from an actual field survey made under my supervision, deed description recorded in Deed Book 254, page 70; that the error of closure as calculated by latitudes and departures is 1'22.90"; and that this plat was prepared in accordance with G.S. 47-30 as amended.
Witness my original signature, registration number, and seal this 16th day of Oct., A.D. 1985
R. David Hazelwood
REGISTERED LAND SURVEYOR L-2438
I, Mary C. Dickenson, a Notary Public in and for the State of Virginia at Large, do hereby certify R. David Hazelwood, Registered Land Surveyor, personally appeared before me this date and acknowledged due execution of the foregoing certificate.
Witness my hand and seal this 16th day of October, 1985
My commission expires March 23, 1986
Mary C. Dickenson
NOTARY PUBLIC

STATE OF NORTH CAROLINA
COUNTY OF GRANVILLE
I, Mr. E. F. Ellington
Surveyor
do hereby certify that the foregoing plat was drawn under my supervision, deed description recorded in Deed Book 254, page 70; that the error of closure as calculated by latitudes and departures is 1'22.90"; and that this plat was prepared in accordance with G.S. 47-30 as amended.
Witness my original signature, registration number, and seal this 16th day of Oct., A.D. 1985
E. F. Ellington
REGISTERED LAND SURVEYOR L-2438

CERTIFICATION

REVISIONS

NO. DATE

SUBDIVISION OF LOTS

C. P. (PETE) ELLINGTON
BRASSFIELD TOWNSHIP
GRANVILLE COUNTY, NORTH CAROLINA

B & B Consultants, Inc.
CONSULTING ENGINEERS-SURVEYORS-LABORATORY ANALYSTS
CHASE CITY & SOUTH HILL, VIRGINIA

COMMISSION NO.

03985-841-D

DESIGNED BY

R. David Hazelwood

DRAWN BY

R. David Hazelwood

CHECKED BY

R. David Hazelwood

ISSUE DATE

OCT. 16, 1985

SHEET NO.

1

OF 1 SHEETS