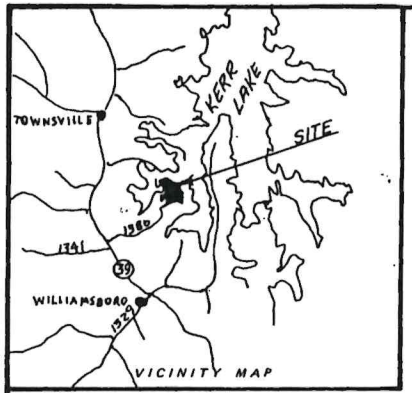


ALL BACK PROPERTY LINES HAVE A 20' DRAINAGE/UTILITY EASEMENT.
ALL SIDE LOT LINES HAVE A 10' DRAINAGE/UTILITY EASEMENT EACH SIDE,
ALL FRONT LOT LINES HAVE A 10' DRAINAGE/UTILITY EASEMENT.
THIS PLAT IS SUBJECT TO ALL EASEMENTS, AGREEMENTS, & R/W's
OF RECORD PRIOR TO THE DATE OF THIS MAP.

NORTH CAROLINA
VANCE COUNTY

I, Jimmy F. Cain, certify that this map was drawn under my supervision from an actual survey made under my supervision, deed and description recorded in Book ____, Page ____, that the ratio of precision as calculated by latitude and departures is 1 / 10,000, that the boundaries not surveyed are shown as broken lines plotted from information found in Books referenced, that this map was prepared in accordance with G. S. 47-30 as amended. Witness my hand and seal this 24 day of April, A.D. 19 89.

Jimmy F. Cain Land Surveyor

Registration No. L-2698

JIMMY F. CAIN L-2698 SURVEYOR SEAL NORTH CAROLINA

NORTH CAROLINA
VANCE COUNTY

I, Anna H. Walker a Notary Public of the County and State aforesaid, certify that Jimmy F. Cain a registered land surveyor, personally appeared before me this day and acknowledged the execution of the foregoing instrument. Witness my hand and official stamp or seal, this 24 day of April, 19 89.

Anna H. Walker Notary Public

My Commission expires 10-16-89.

NOTARY SEAL

NORTH CAROLINA
_____ COUNTY


The foregoing certificate of _____ Notary Public, is certified to be correct. This instrument was presented for registration and recorded in Plat Book ____, Page ____. This _____ day of _____, 19____ at _____ M.

_____ By _____
Register of Deeds Asst. Reg. of Deeds

STATE OF NORTH CAROLINA, VANCE COUNTY
The foregoing certificate(s) of Anna H Walker, Notary Public of Vance County, NC is (are) certified to be correct. This instrument was presented for registration and recorded in this office in Book M, Page 796, This 25 day of May 1989, at 3:02 o'clock P.M.

SARAH B. BALD, REGISTER OF DEEDS
By: Rebecca W. Dunn Deputy/Assistant

Recorded in Book of Maps ____ Vol. ____ Pg. ____

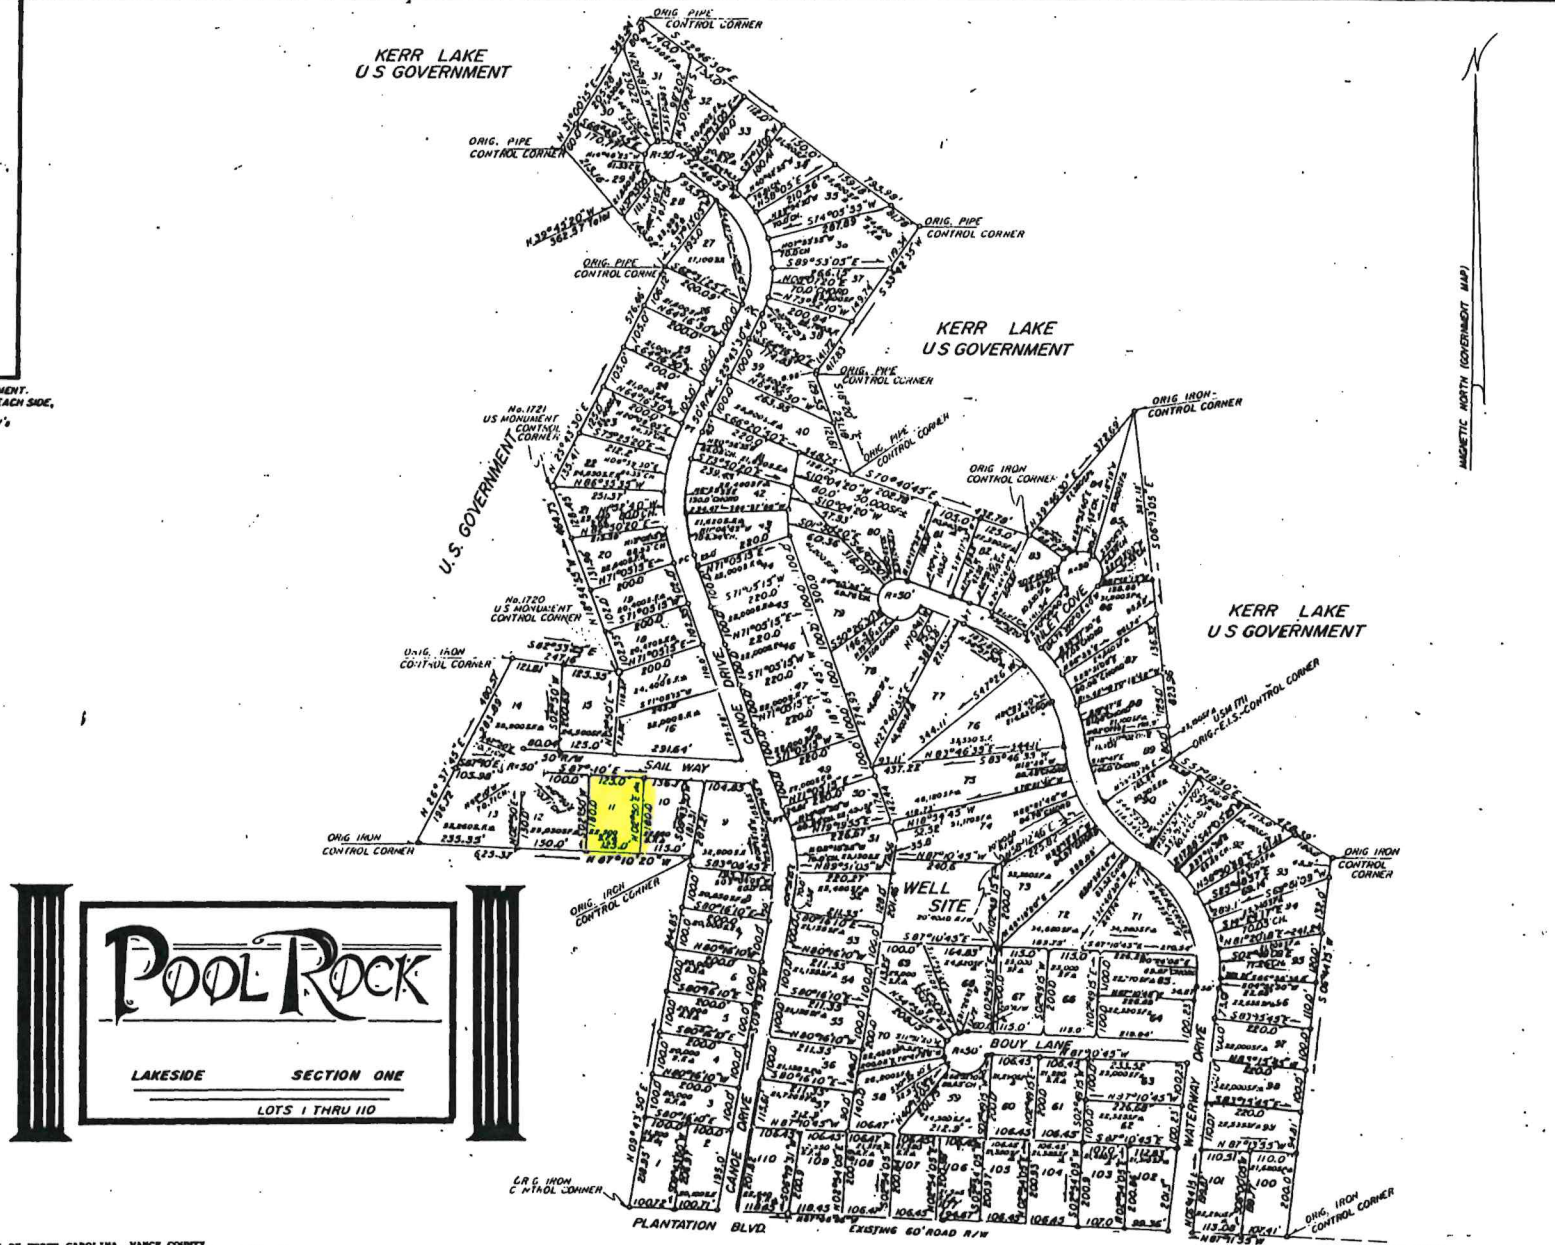

POOL ROCK

LAKESIDE SECTION ONE

LOTS 1 THRU 110

REVISIONS	PROPERTY OF POOL ROCK PLANTATION, INC		J.F. CAIN & ASSOCIATES BLADENBORO, NC 648-4509	
	TOWNSHIP: WILLIAMSBORO	COUNTY: VANCE	DATE: 10-87	SURVEYED BY:
	STATE: NORTH CAROLINA		SCALE: 1"=200'	DRAWN BY: JFC
100' 0 200' SCALE	ZONE:	TAX MAP: PARCEL:	CHECKED & CLOSURE BY:	

FIELD BOOK

DRAWING NO.