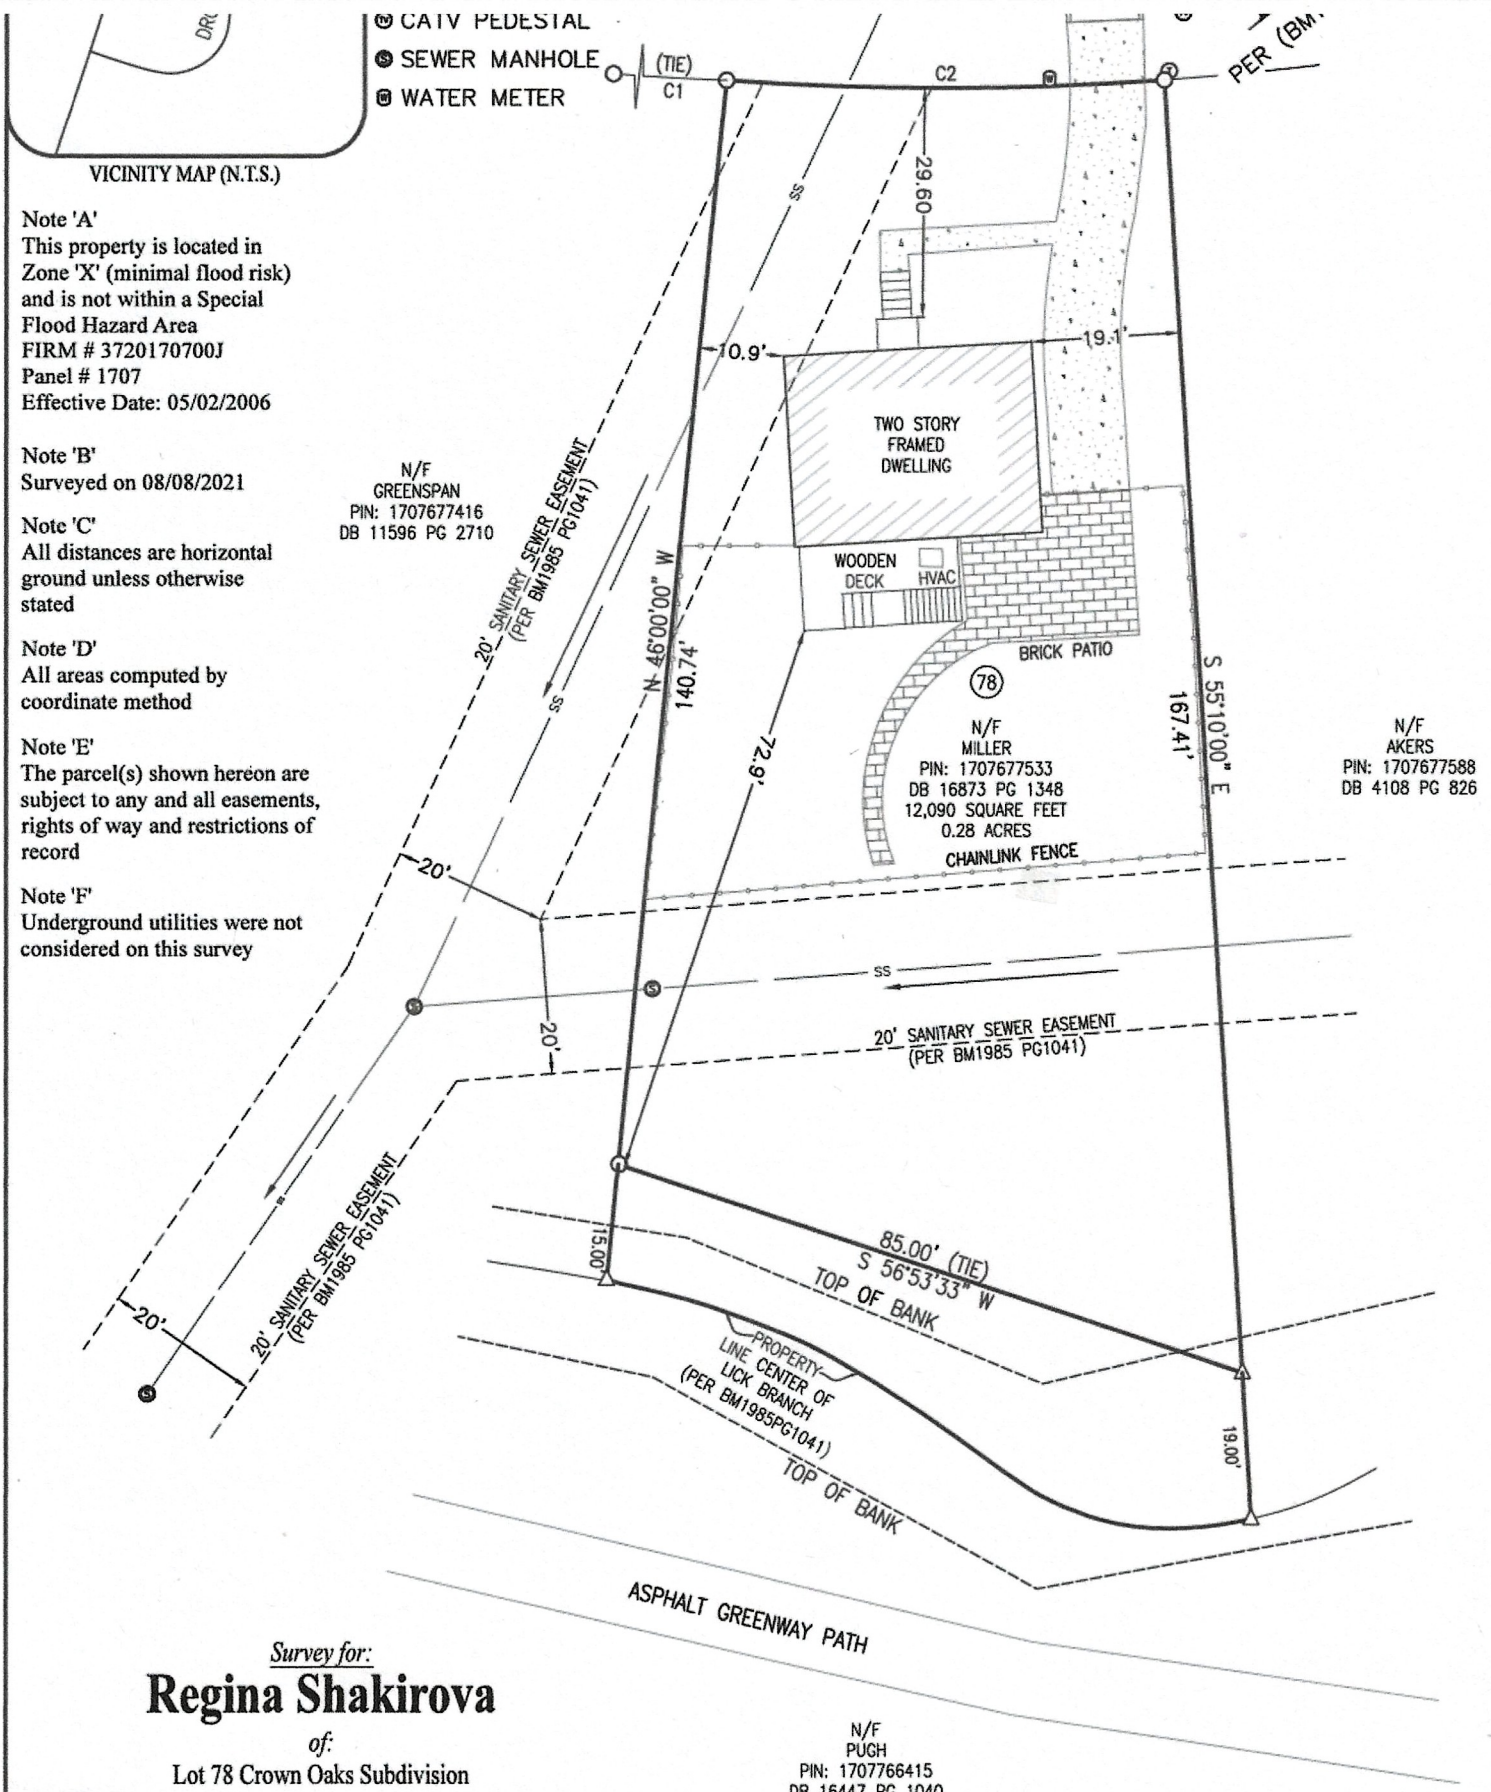


VICINITY MAP (N.T.S.)

Note 'A'
This property is located in Zone 'X' (minimal flood risk) and is not within a Special Flood Hazard Area
FIRM # 3720170700J
Panel # 1707
Effective Date: 05/02/2006

Note 'B'
Surveyed on 08/08/2021

Note 'C'
All distances are horizontal ground unless otherwise stated

Note 'D'
All areas computed by coordinate method

Note 'E'
The parcel(s) shown hereon are subject to any and all easements, rights of way and restrictions of record

Note 'F'
Underground utilities were not considered on this survey

Survey for:

Regina Shakirova

of:

Lot 78 Crown Oaks Subdivision
House Creek TWSP., Wake County, North Carolina
Being the Property Located at:
516 Drolmond Drive, Raleigh

NORTH CAROLINA PROFESSIONAL SEAL

I, Michael S. Stokes, Professional Land Surveyor certify that this survey complies with the North Carolina Standards of Practice for Surveying Section 1600; that this is a class A survey, meeting the criteria of precision greater than 1:10,000; that conventional field procedure with DB 16873/1348 was utilized; that all units are U.S. Survey Feet unless otherwise stated; that all distances are ground

STOKES
SURVEYING & MAPPING, PLLC