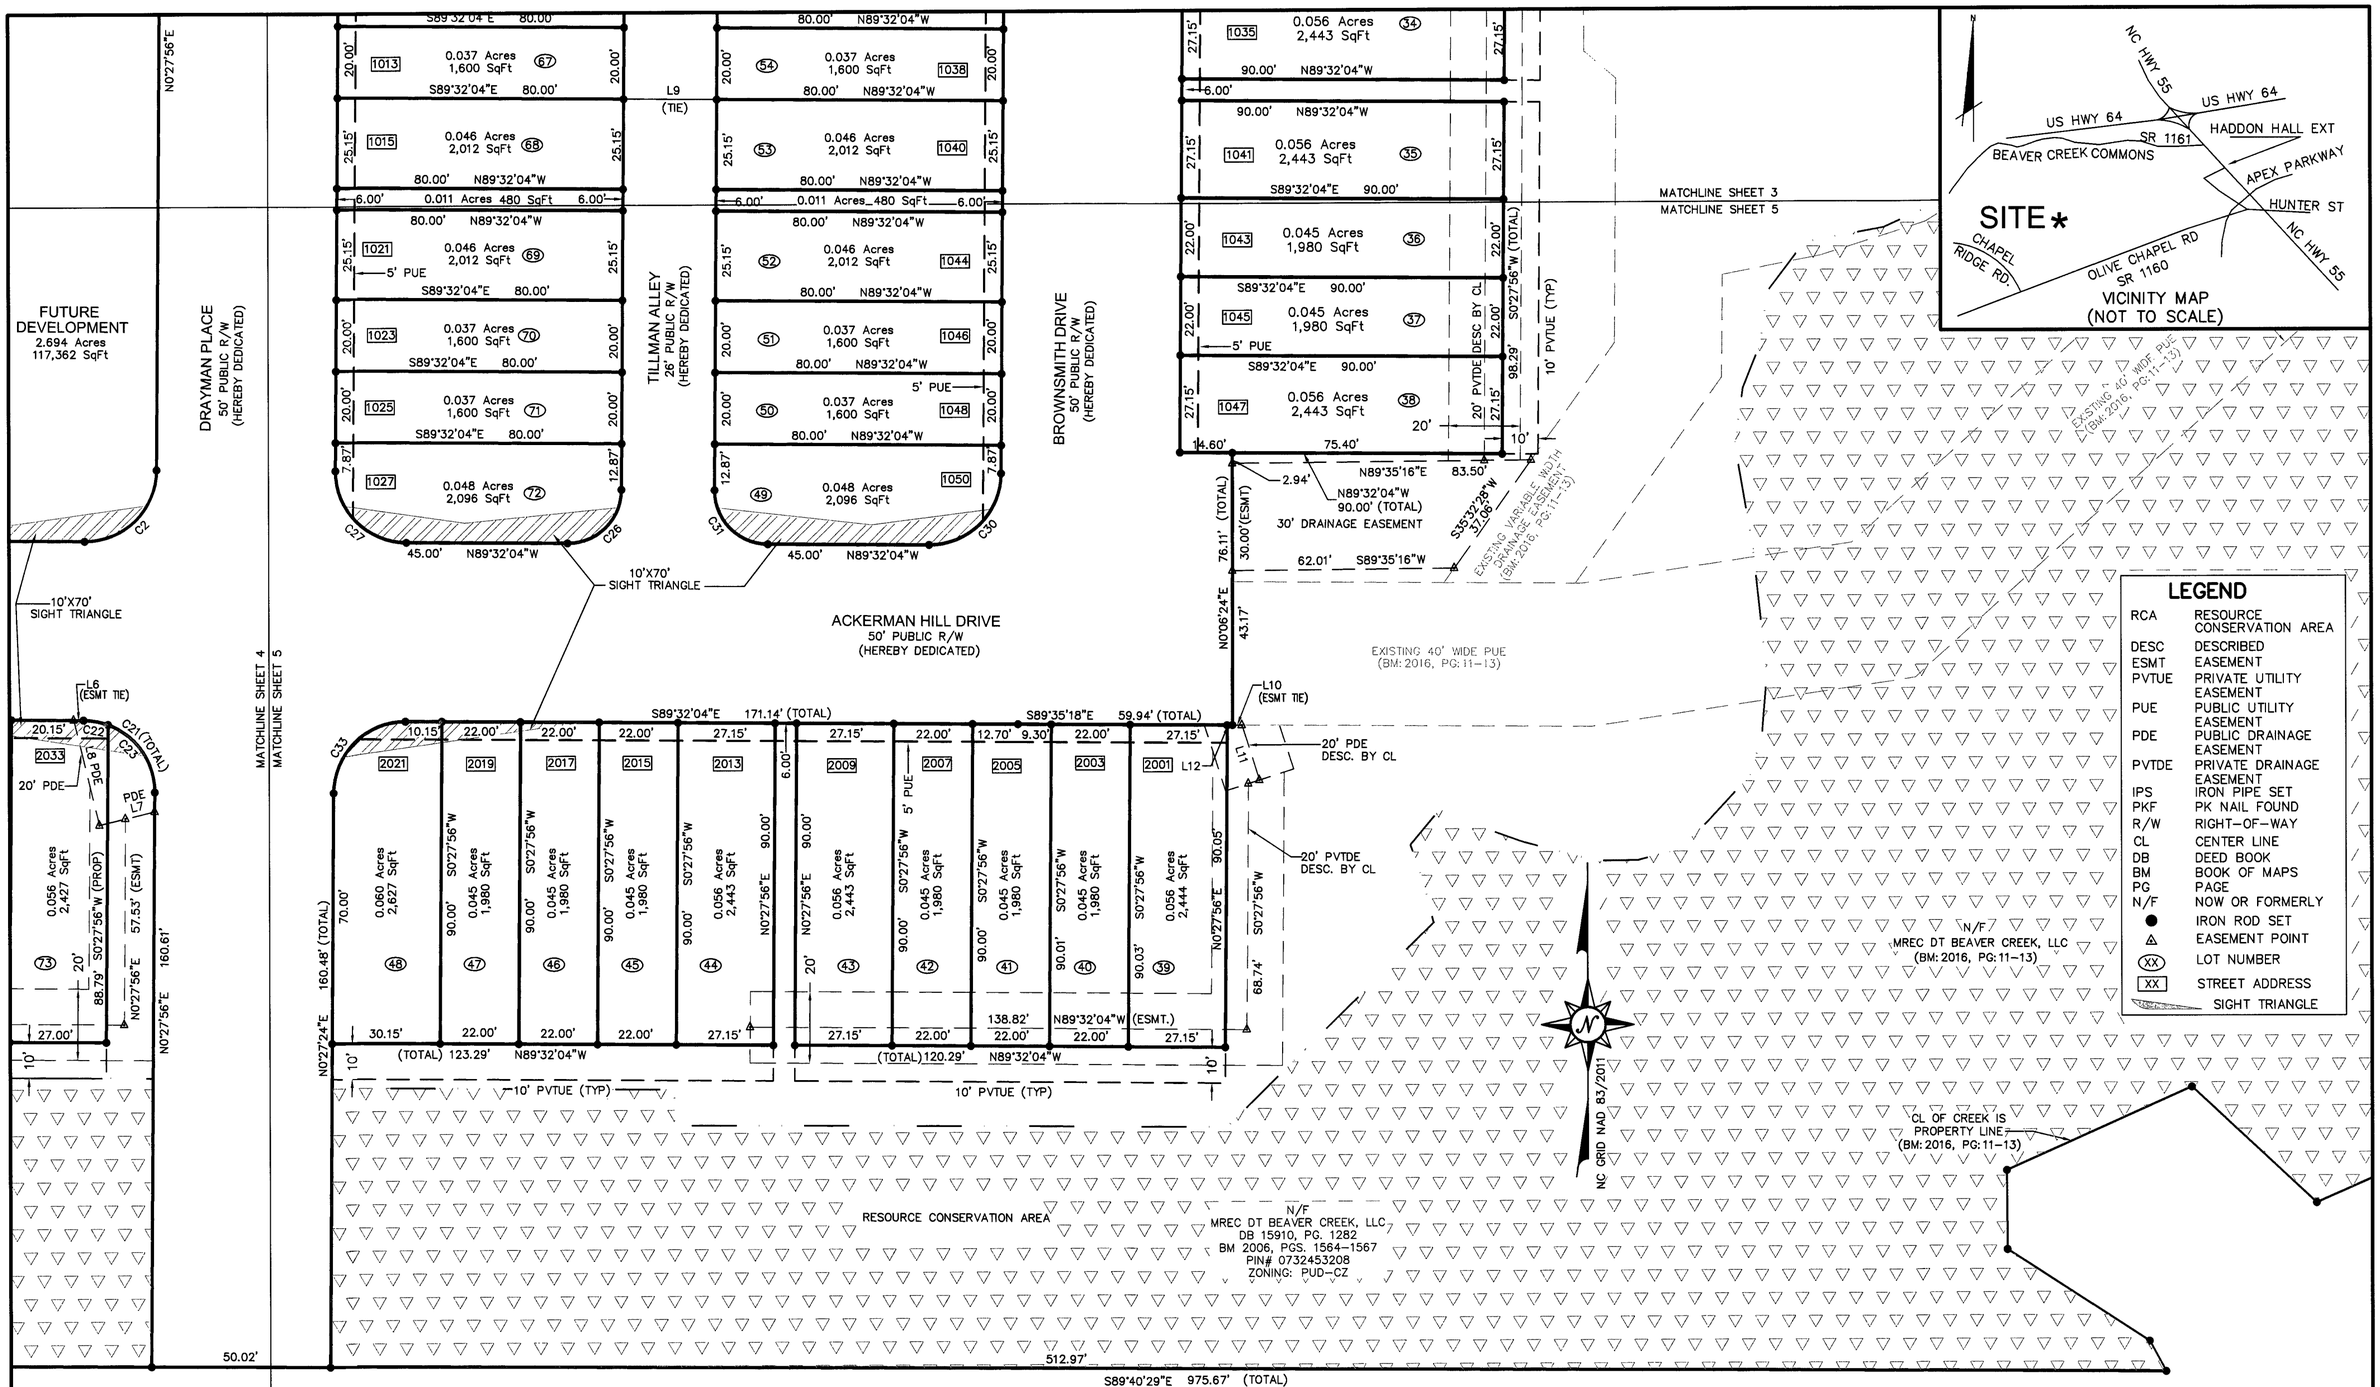


WAKE COUNTY, NC 97
LAURA M RIDDICK
REGISTER OF DEEDS
PRESENTED & RECORDED ON
03/06/2017 12:13:01
BOOK:BM2017 PAGE:00466

BM2017 Pg 466

SEE SHEET 1 FOR NOTES AND CERTIFICATIONS
SEE SHEET 2 FOR RCA AREAS
SEE SHEET 7 FOR LINE AND CURVE TABLES

SCALE: 1" = 30'
0 15 30 60 90

DATE	REVISION	INITIAL
01/12/2017	ADDED LOTS 29-38	JRC

McKIM&CREED
1730 Varsity Drive Suite 500
Raleigh, North Carolina 27606
Phone: (919)233-8091, Fax: (919)233-8031
NC FIRM # F-1222
Internet Site: http://www.mckimcreed.com

NORTH CAROLINA PROFESSIONAL SEAL L-4729 LAND SURVEYOR DAVID S. CLARK
DATE: 02/16/17

FINAL SUBDIVISION, EASEMENT, AND RIGHT OF WAY DEDICATION PLAT
OF
PHASE 2, SECTION A OF HEMPSTEAD AT BEAVER CREEK
FOR
MREC DT BEAVER CREEK, LLC
DATE: 10/17/2016 SCALE: 1"= 30'
TOWN OF APEX WAKE COUNTY NORTH CAROLINA

PROJECT # : 06889-0003
PROJ. SVYR : DSC
DRAWN BY : JRC
FIELD BK. :
COMP. FILE : VB101_68890003_PHASE2
SHEET # : 6 OF 7
DWG. # :