


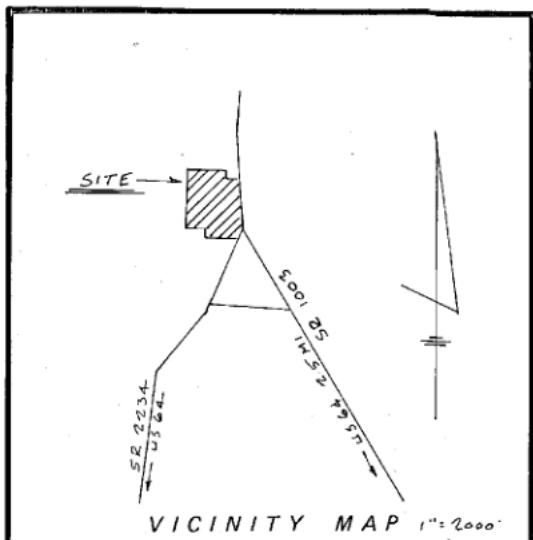

- LEGEND**
- Lines Surveyed
 - - - Lines Not Surveyed
 - EIP - Existing Iron Pipe
 - ECM - Existing Concrete Monument
 - NIP - New Iron Pipe
 - PKN - P K Nail
 - DMD - Double Meridian Distance
 - R/W - Right of Way
 - DB - Dead Book
 - CM - Concrete Monument
 - ELS - Existing Lightwood Stake

NORTH CAROLINA
WAKE COUNTY

I, DANIEL W. JOYNER, certify that this plat was drawn under my supervision from (an actual survey made under my supervision) (deed description recorded in Book 1550, page 334, etc.) (other), that the ratio of precision as calculated by latitude and departures is 1/10,000, that the boundaries not surveyed are shown as broken lines plotted from information found in Book N/A, page ; that this plat was prepared in accordance with G. S. 47-30 as amended. Witness my original signature, registration number and seal this 8th day of MARCH, A.D., 1988.

Seal or Stamp
Surveyor
L. 2439
Registration Number
NORTH CAROLINA
WAKE COUNTY

I, a Notary Public of the County and State aforesaid, certify that DANIEL W. JOYNER, a registered land surveyor, personally appeared before me this day and acknowledged the execution of the foregoing instrument. Witness my hand and official stamp or seal, this 8th day of MARCH, 1988.

Seal - Stamp
Notary Public
My Commission expires MAY 31st, 1988
NORTH CAROLINA
WAKE COUNTY

The foregoing certificate of Marsha S. Joyner, Notary Public, is certified to be correct. This instrument was presented for registration and recorded in Plat Book 1988, page 369. This MARCH 23, 1988 at 4:45 P.M.

KENNETH C. WILKINS
Register of Deeds
By Gail C. Shope
Assistant Reg. of Deeds
Deputy


Recorded in Book of Maps 1988 Vol. Pg. 369

M.C. TODD
DB 589 PG 572
WAKE CO. REGISTRY

DEPARTMENT OF TRANSPORTATION
DIVISION OF HIGHWAYS
PROPOSED SUBDIVISION ROAD
CONSTRUCTION STANDARD CERTIFICATION
APPROVED [Signature]
DATE 3/16/88

JOSEPH T. RAMSEY
DB 1550 PG 334
WAKE CO. REGISTRY

CERTIFICATE OF SUBDIVISION REVIEW BY WAKE COUNTY HEALTH DEPARTMENT
I, HEREBY CERTIFY THAT LOTS SHOWN ON THIS PLAT FOR FOX POINTE SUBDIVISION HAVE BEEN TENTATIVELY REVIEWED FOR RADIUM SPACE AND SITING REQUIREMENTS FOR SERVICE DISPOSAL AND WATER SUPPLY SYSTEM. BASED ON THIS PRELIMINARY REVIEW, IT APPEARS THAT LOTS ON THIS PLAT MEET APPROPRIATE WAKE COUNTY HEALTH DEPARTMENT REGULATIONS. NOTE THAT THIS PRELIMINARY CERTIFICATION DOES NOT REPRESENT APPROVAL OR A PERMIT FOR ANY SITE WORK. FINAL APPROVAL REQUIRES ISSUANCE OF THE APPROPRIATE WAKE COUNTY HEALTH DEPARTMENT PERMITS FOR SPECIFIC USE AND SITING IN ACCORDANCE WITH REGULATIONS IN FORCE AT THE TIME OF PERMITTING.
3/10/88
W. E. Lyness
WAKE COUNTY HEALTH DIRECTOR OR AUTHORIZED REPRESENTATIVE

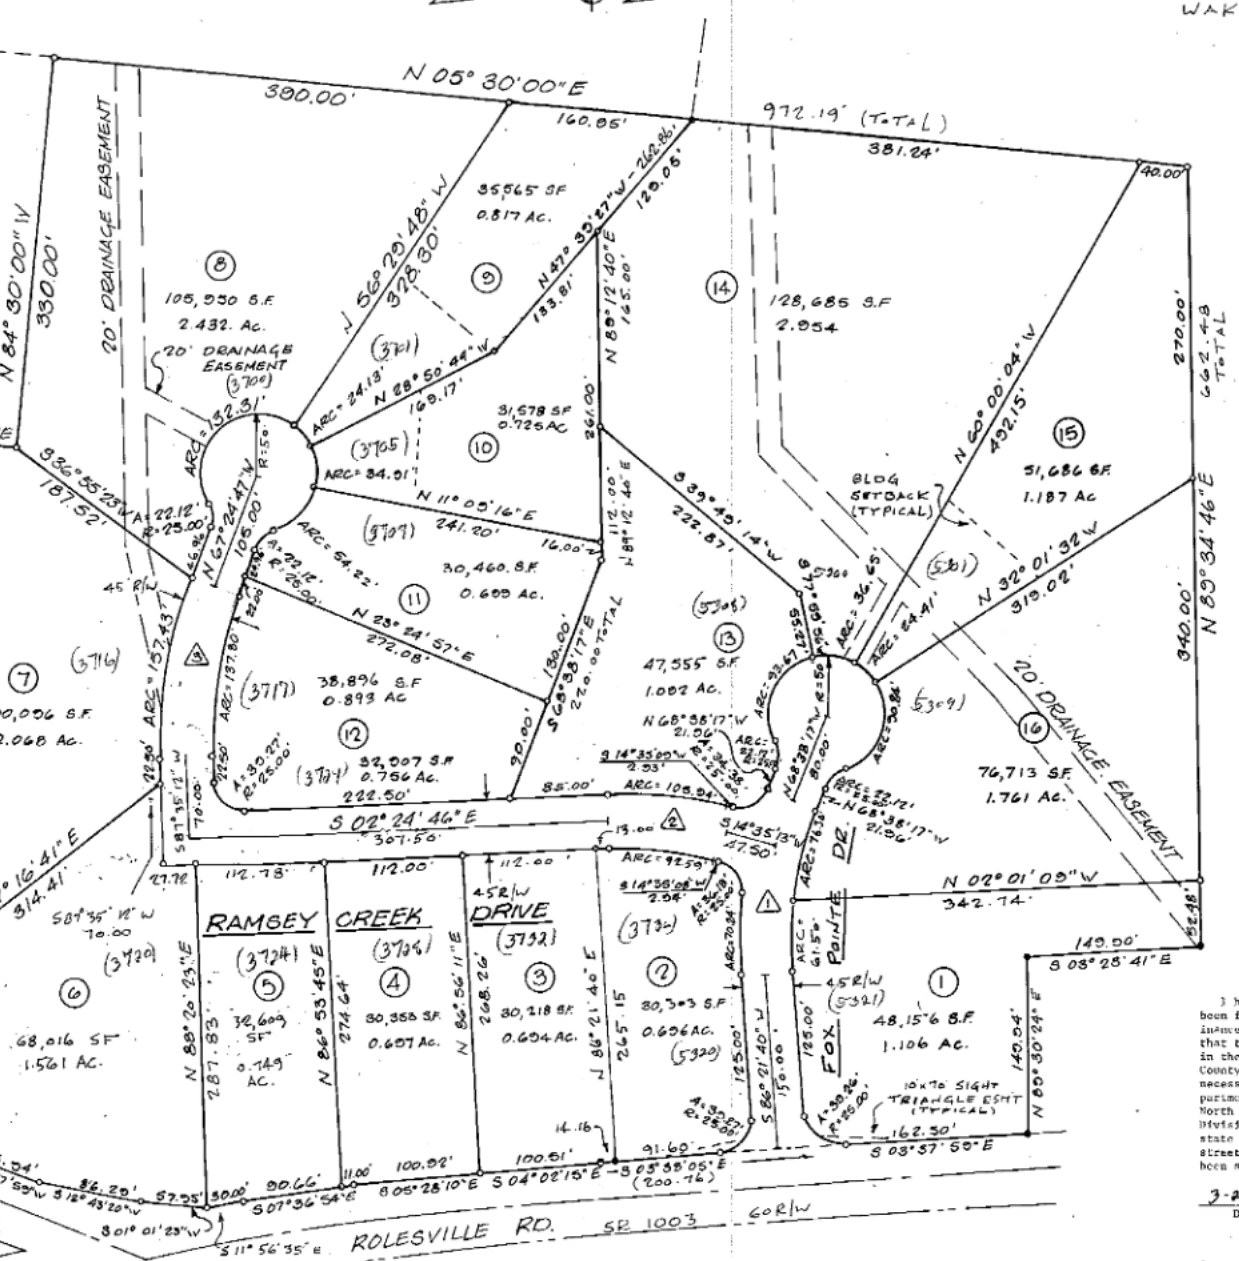

CURVE DATA

Δ = 25°00'00"	Δ = 25°00'00"
T = 75.00'	T = 75.00'
R = 338.303'	R = 338.303'
Δ = 17°00'00"	
T = 50.00'	
R = 334.558'	

NOTE... DISCLOSURE OF CONSTRUCTION AND MAINTENANCE RESPONSIBILITIES IS ON FILE IN THE WAKE COUNTY SUBDIVISION ADMINISTRATION OFFICE OR IN THE OFFICE OF ITS SUCCESSOR AGENCY.

WAKE COUNTY CERTIFICATION
I hereby certify that this record plat has been found to comply with the Subdivision Ordinance of Wake County, North Carolina, and that this plat has been approved for recording in the office of the Register of Deeds of Wake County. I also certify that copies of all necessary approvals from the Wake County Department of Health and Natural Resources, the North Carolina Department of Transportation, Division of Highways, and all other local and state agencies having jurisdiction over the streets, utilities and other improvements have been submitted to me and are on file.
3-23-88
Date
By [Signature]
Approval expires if not recorded on or before 4-6-88
(Seal) relate to address

REVISIONS		FOX POINTE SUBDIVISION		DANIEL W. JOYNER REGISTERED LAND SURVEYOR KNIGHTDALE, NC CAROLINA 919-266-1798	
		TOWNSHIP: MARKS CREEK	COUNTY: WAKE	DATE: 02-22-88	SURVEYED BY: DWJ SKS
		STATE: NORTH CAROLINA		SCALE: 1"=100'	DRAWN BY: JJC, DWJ
		ZONE: R-30	TAX MAP: 4-4-4	PARCEL: 17	CHECKED & CLOSURE BY: DWJ
				FIELD BOOK	
				DRAWING NO.	

