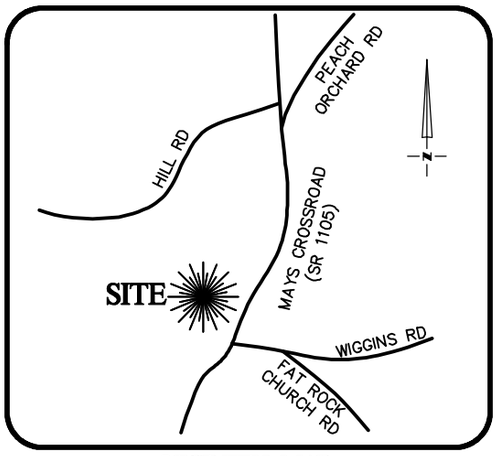


VICINITY MAP
Not To Scale

NORTH CAROLINA PROFESSIONAL SEAL L-4679 LAND SURVEYOR DEAN M. RHOADS

IMPERVIOUS SURFACE AREA	
DESCRIPTION	AREA
HOUSE w/ PORCH	891 S.F.
SC. PORCH/ HVAC	58 S.F.
DRIVEWAY & WALKS	242 S.F.
TOTAL (PROPOSED)=	1,191 S.F.
*TOTAL (ALLOWED)=	3,000 S.F.

*PER DEVELOPER


CONCRETE AND LANDSCAPE	
TYPE	S.F.
CONCRETE	375
LANDSCAPE	5,504
SEED & STRAW	5,014

SEWER LAT. ○
WATER METER ◪

SETBACKS: (BK 2025 PG 431)
FRONT – 15'
SIDE – 6'
REAR YARD – 10'

PB 2025 PG 434

SHAFF FAMILY ENTERPRISES LLC
DB 2266 PG 987

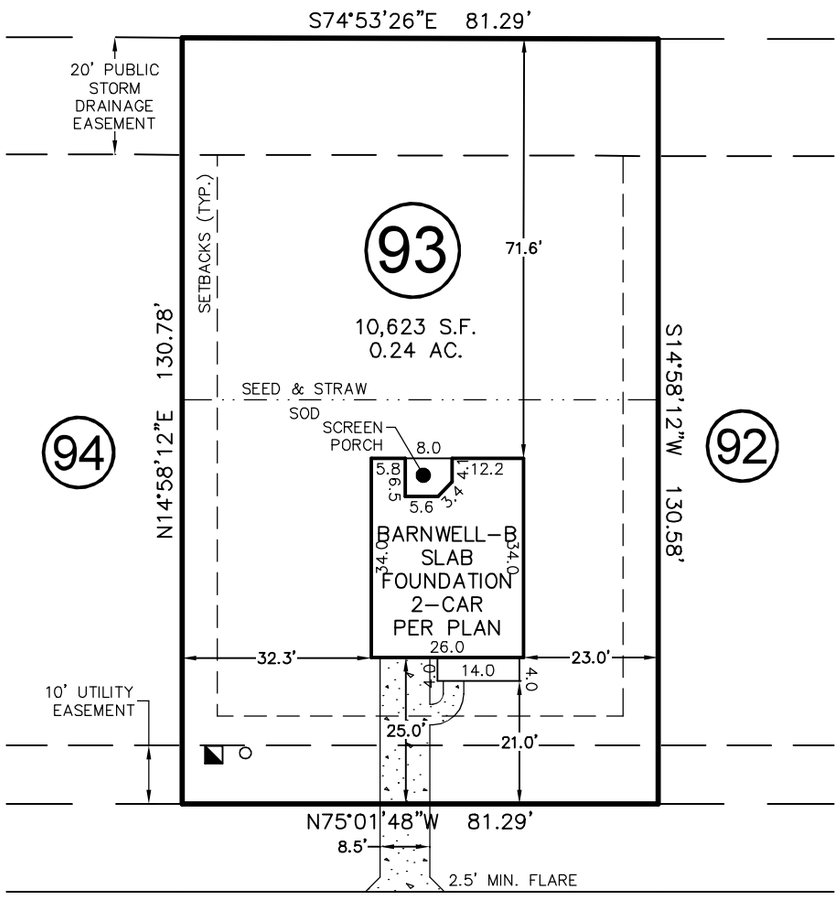

BUCKTHORN DRIVE
50' PUBLIC R/W

THIS DRAWING DOES NOT REFLECT AS-BUILT INFORMATION

PRELIMINARY PLAT
NOT FOR RECORDATION, CONVEYANCES, OR SALES.

THIS PROPERTY MAY BE SUBJECT TO ANY AND ALL APPLICABLE DEED RESTRICTIONS, EASEMENTS, RIGHT-OF-WAY, UTILITIES AND RESTRICTIVE COVENANTS WHICH MAY BE OF RECORD OR IMPLIED

30 0 30
SCALE: 1" = 30'

RESIDENTIAL LAND SERVICES, PLLC.
1917 Evans Road
Cary, North Carolina 27513
Phone (919) 378-9316
Firm License # P-0873

HOUSE LOCATION PLOT PLAN
FOR
#330 BUCKTHORN DRIVE
LOT 93, GOLDEN RIDGE SUBDIVISION, PHASE 2A
Youngsville Township, Franklin County, North Carolina

PROPERTY OF: MUNGO HOMES
PLAT BOOK 2025 PAGE 431-435 DEED REFERENCE ____ PAGE ____

DRAWN: JTC	SURVEYED: N/A	CHECKED: DWT	DATE: JUNE 3, 2026