
I, MICHAEL P. GRIFFIN , certify that under my direction and supervision this map was drawn from an actual field survey; that the error of closure of the survey as calculated by coordinates is 1: 10,000+ ; that the area shown hereon was calculated by coordinates.

Witness my hand and seal this 24TH day of FEBRUARY 2021.

NORTH CAROLINA PROFESSIONAL SEAL L-3331 LAND SURVEYOR MICHAEL P. GRIFFIN

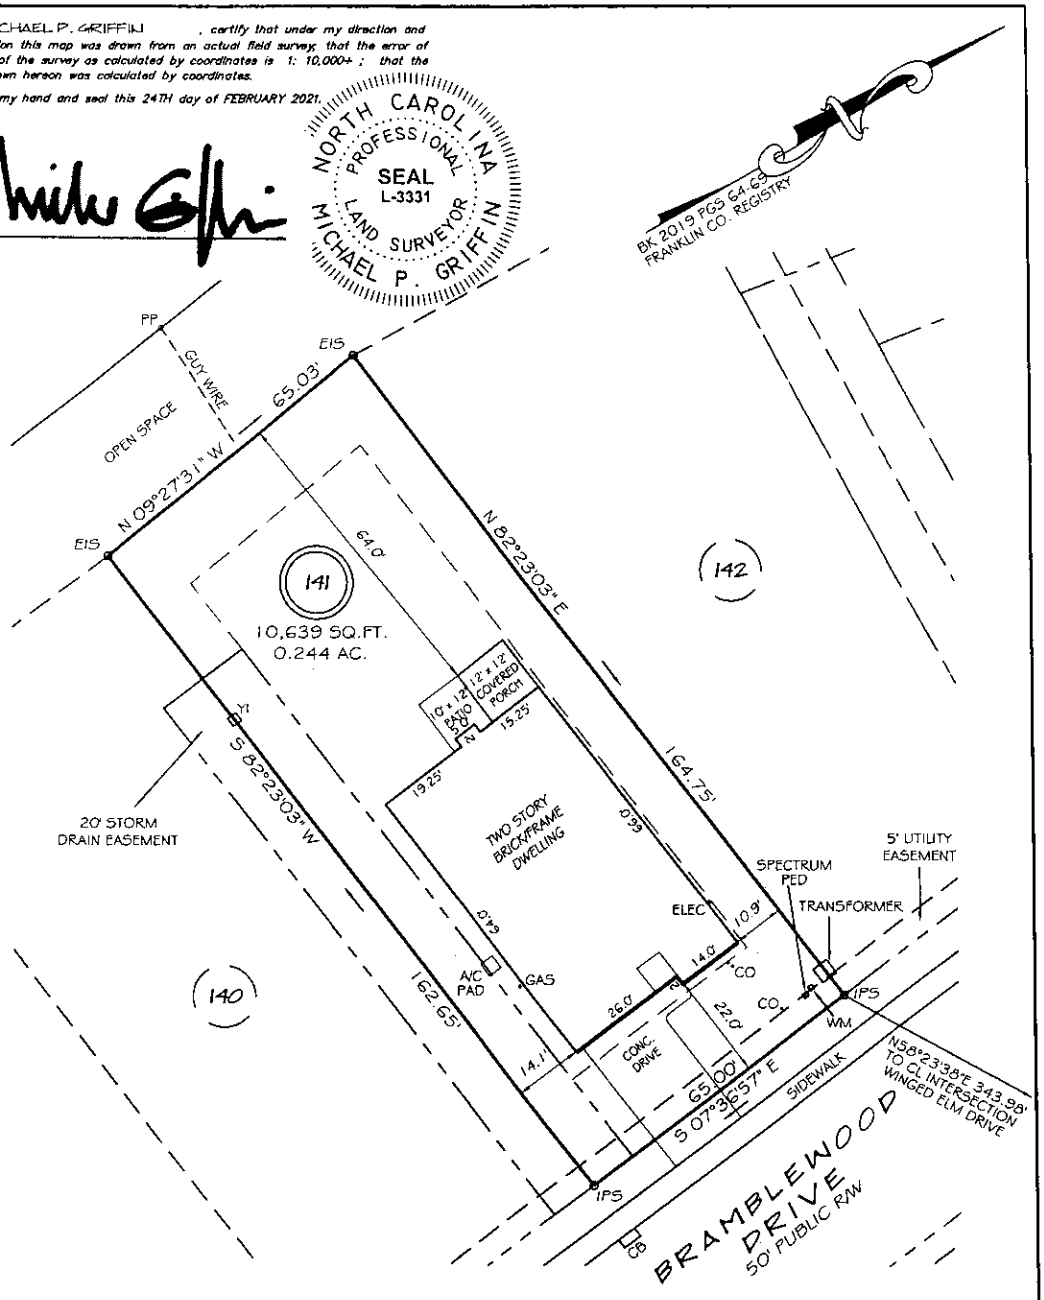


SETBACKS

FRONT	20'
REAR	15'
SIDE	10'
CORNER SIDE	20'

THIS PROPERTY IS NOT LOCATED IN THE 100 YEAR FLOOD ZONE.

LEGEND

EIP	EXISTING IRON PIPE	YI	YARD INLET
IPS	IRON PIPE SET	WM	WATER METER
R/W	RIGHT OF WAY	CO	CLEAN OUT
N/F	NOW OR FORMERLY	PP	POWER POLE
EIS	EXISTING IRON STAKE	CB	CATCH BASIN

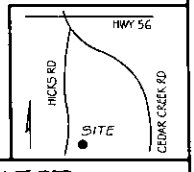

GRIFFIN LAND SURVEYING, INC.
P.O. BOX 148
FUQUAY-VARINA, NC 27526
(919)-567-1963

DRAWN BY KDF | DATE 2/24/21

CHECKED BY MPG | SCALE 1" = 30'

SURVEY FOR

DEBORAH HYDE

THE ENCLAVE AT HIDDEN LAKE

LOT 141

45 BRAMBLEWOOD DRIVE

NORTH CAROLINA

FRANKLIN COUNTY YOUNGSVILLE TOWNSHIP