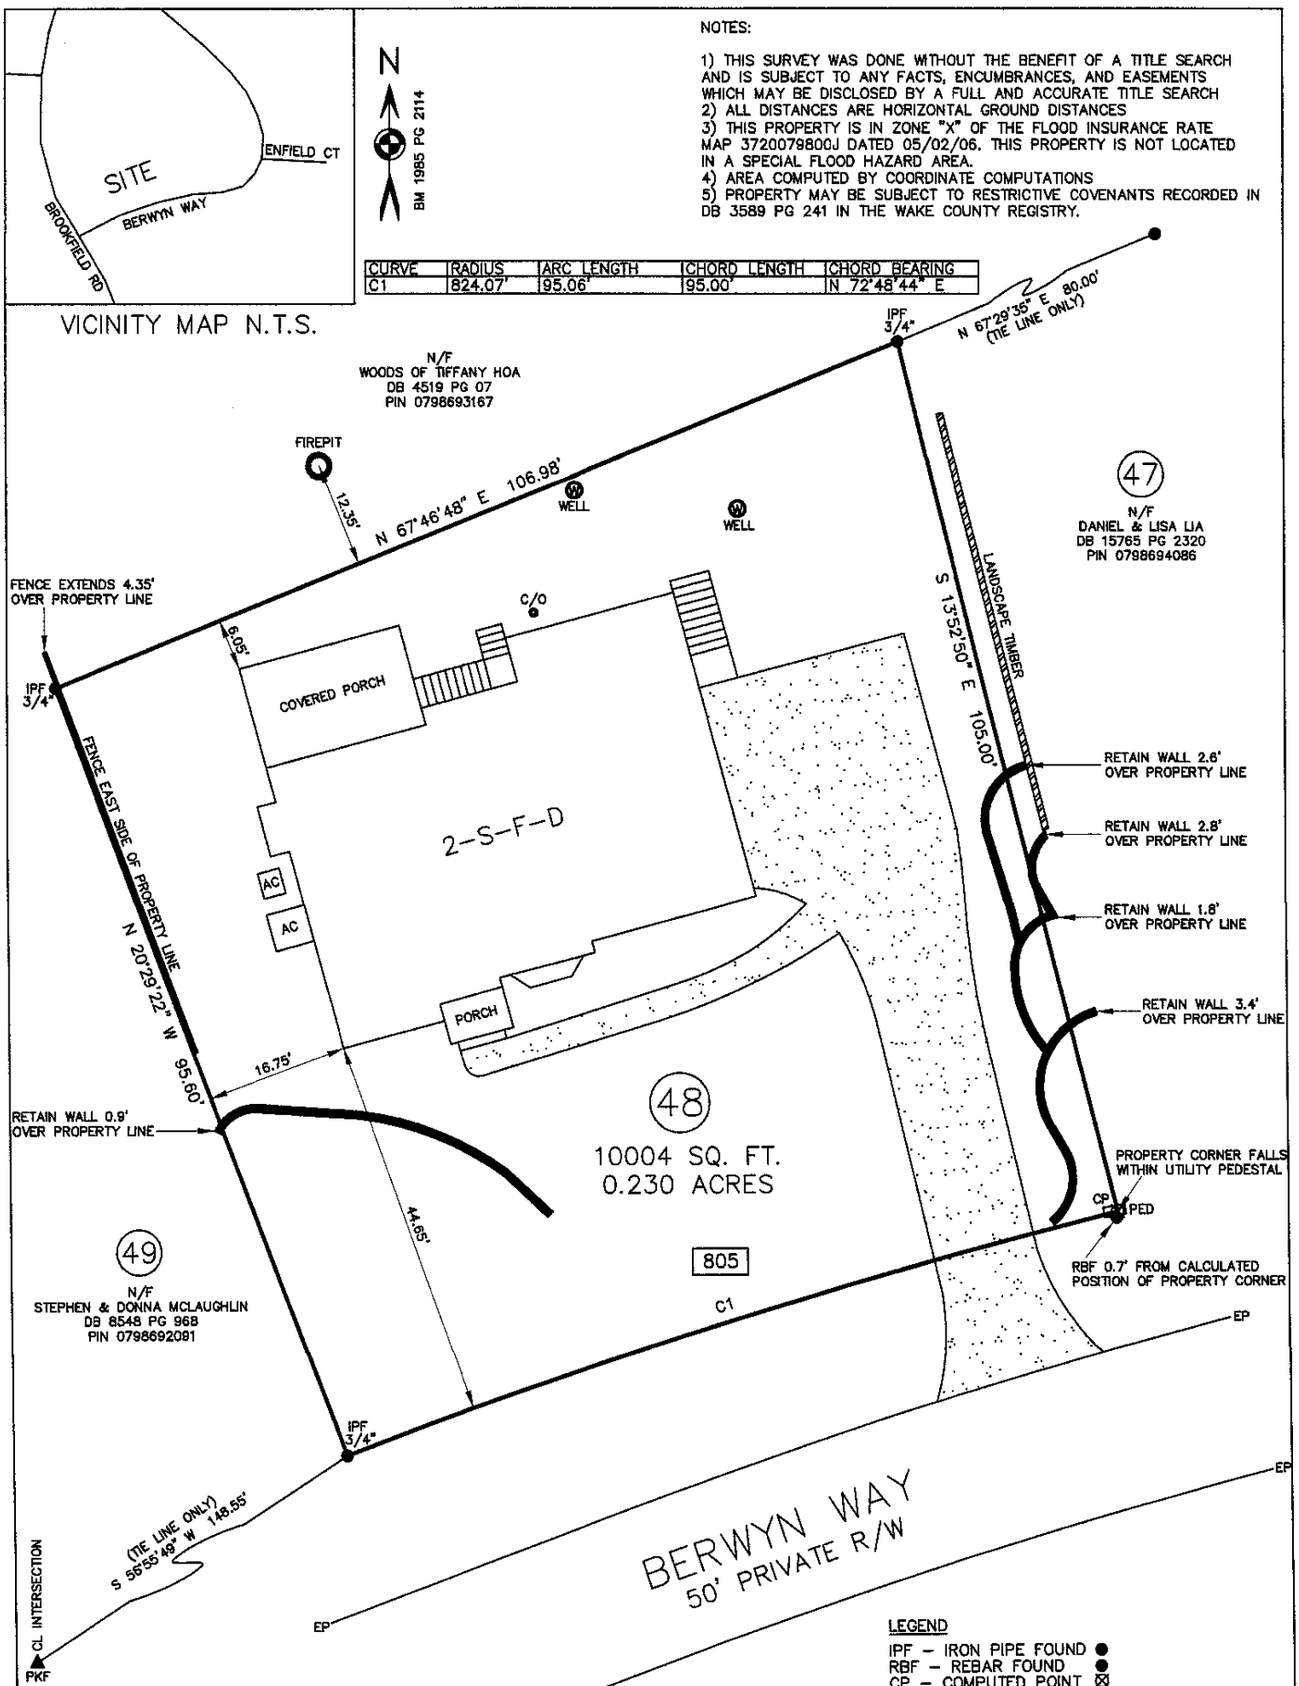


ADDRESS : 805 BERWYN WAY
PIN : 0798693084
DB 16800 PG 2532
COUNTY : WAKE
TOWNSHIP : BARTONS CREEK
ZONING : R-40W

NORTH CAROLINA
PROFESSIONAL
11/10/21
SEAL
L-4829
LAND SURVEYOR
JOHN B. LOWDERMILK

I, JOHN B. LOWDERMILK, CERTIFY THAT THIS PLAT WAS DRAWN UNDER MY SUPERVISION FROM AN ACTUAL SURVEY MADE UNDER MY SUPERVISION (DEED DESCRIPTION RECORDED IN BOOK 16800, PG 2532); THAT THE BOUNDARIES NOT SURVEYED ARE CLEARLY INDICATED AS DRAWN FROM INFORMATION FOUND IN PLAT BOOK 1985 PG 2114; THAT THE RATIO OF PRECISION AS CALCULATED IS 1:10000+; THAT THIS PLAT WAS PREPARED IN ACCORDANCE WITH G.S. 47-30 AS AMMENDED. WITNESS MY ORIGINAL SIGNATURE, LICENSE NUMBER (L-4829), AND SEAL THIS 10 DAY, OF 11, 2021

John B Lowdermilk

REGISTRATION NUMBER L-4829

SURVEY FOR AMY LEWIS

LOT 48 WOODS OF TIFFANY SUBDIVISION

PREPARED BY:
JOHN LOWDERMILK, PLS
7310 COVERED BRIDGE RD
WENDELL, NC 27591
919 810-6406

Scale: 1"=20'	Date: 11/10/21	LT:
Drawn:	Checked:	Job: