
BOOK 1994 Pg. 1845

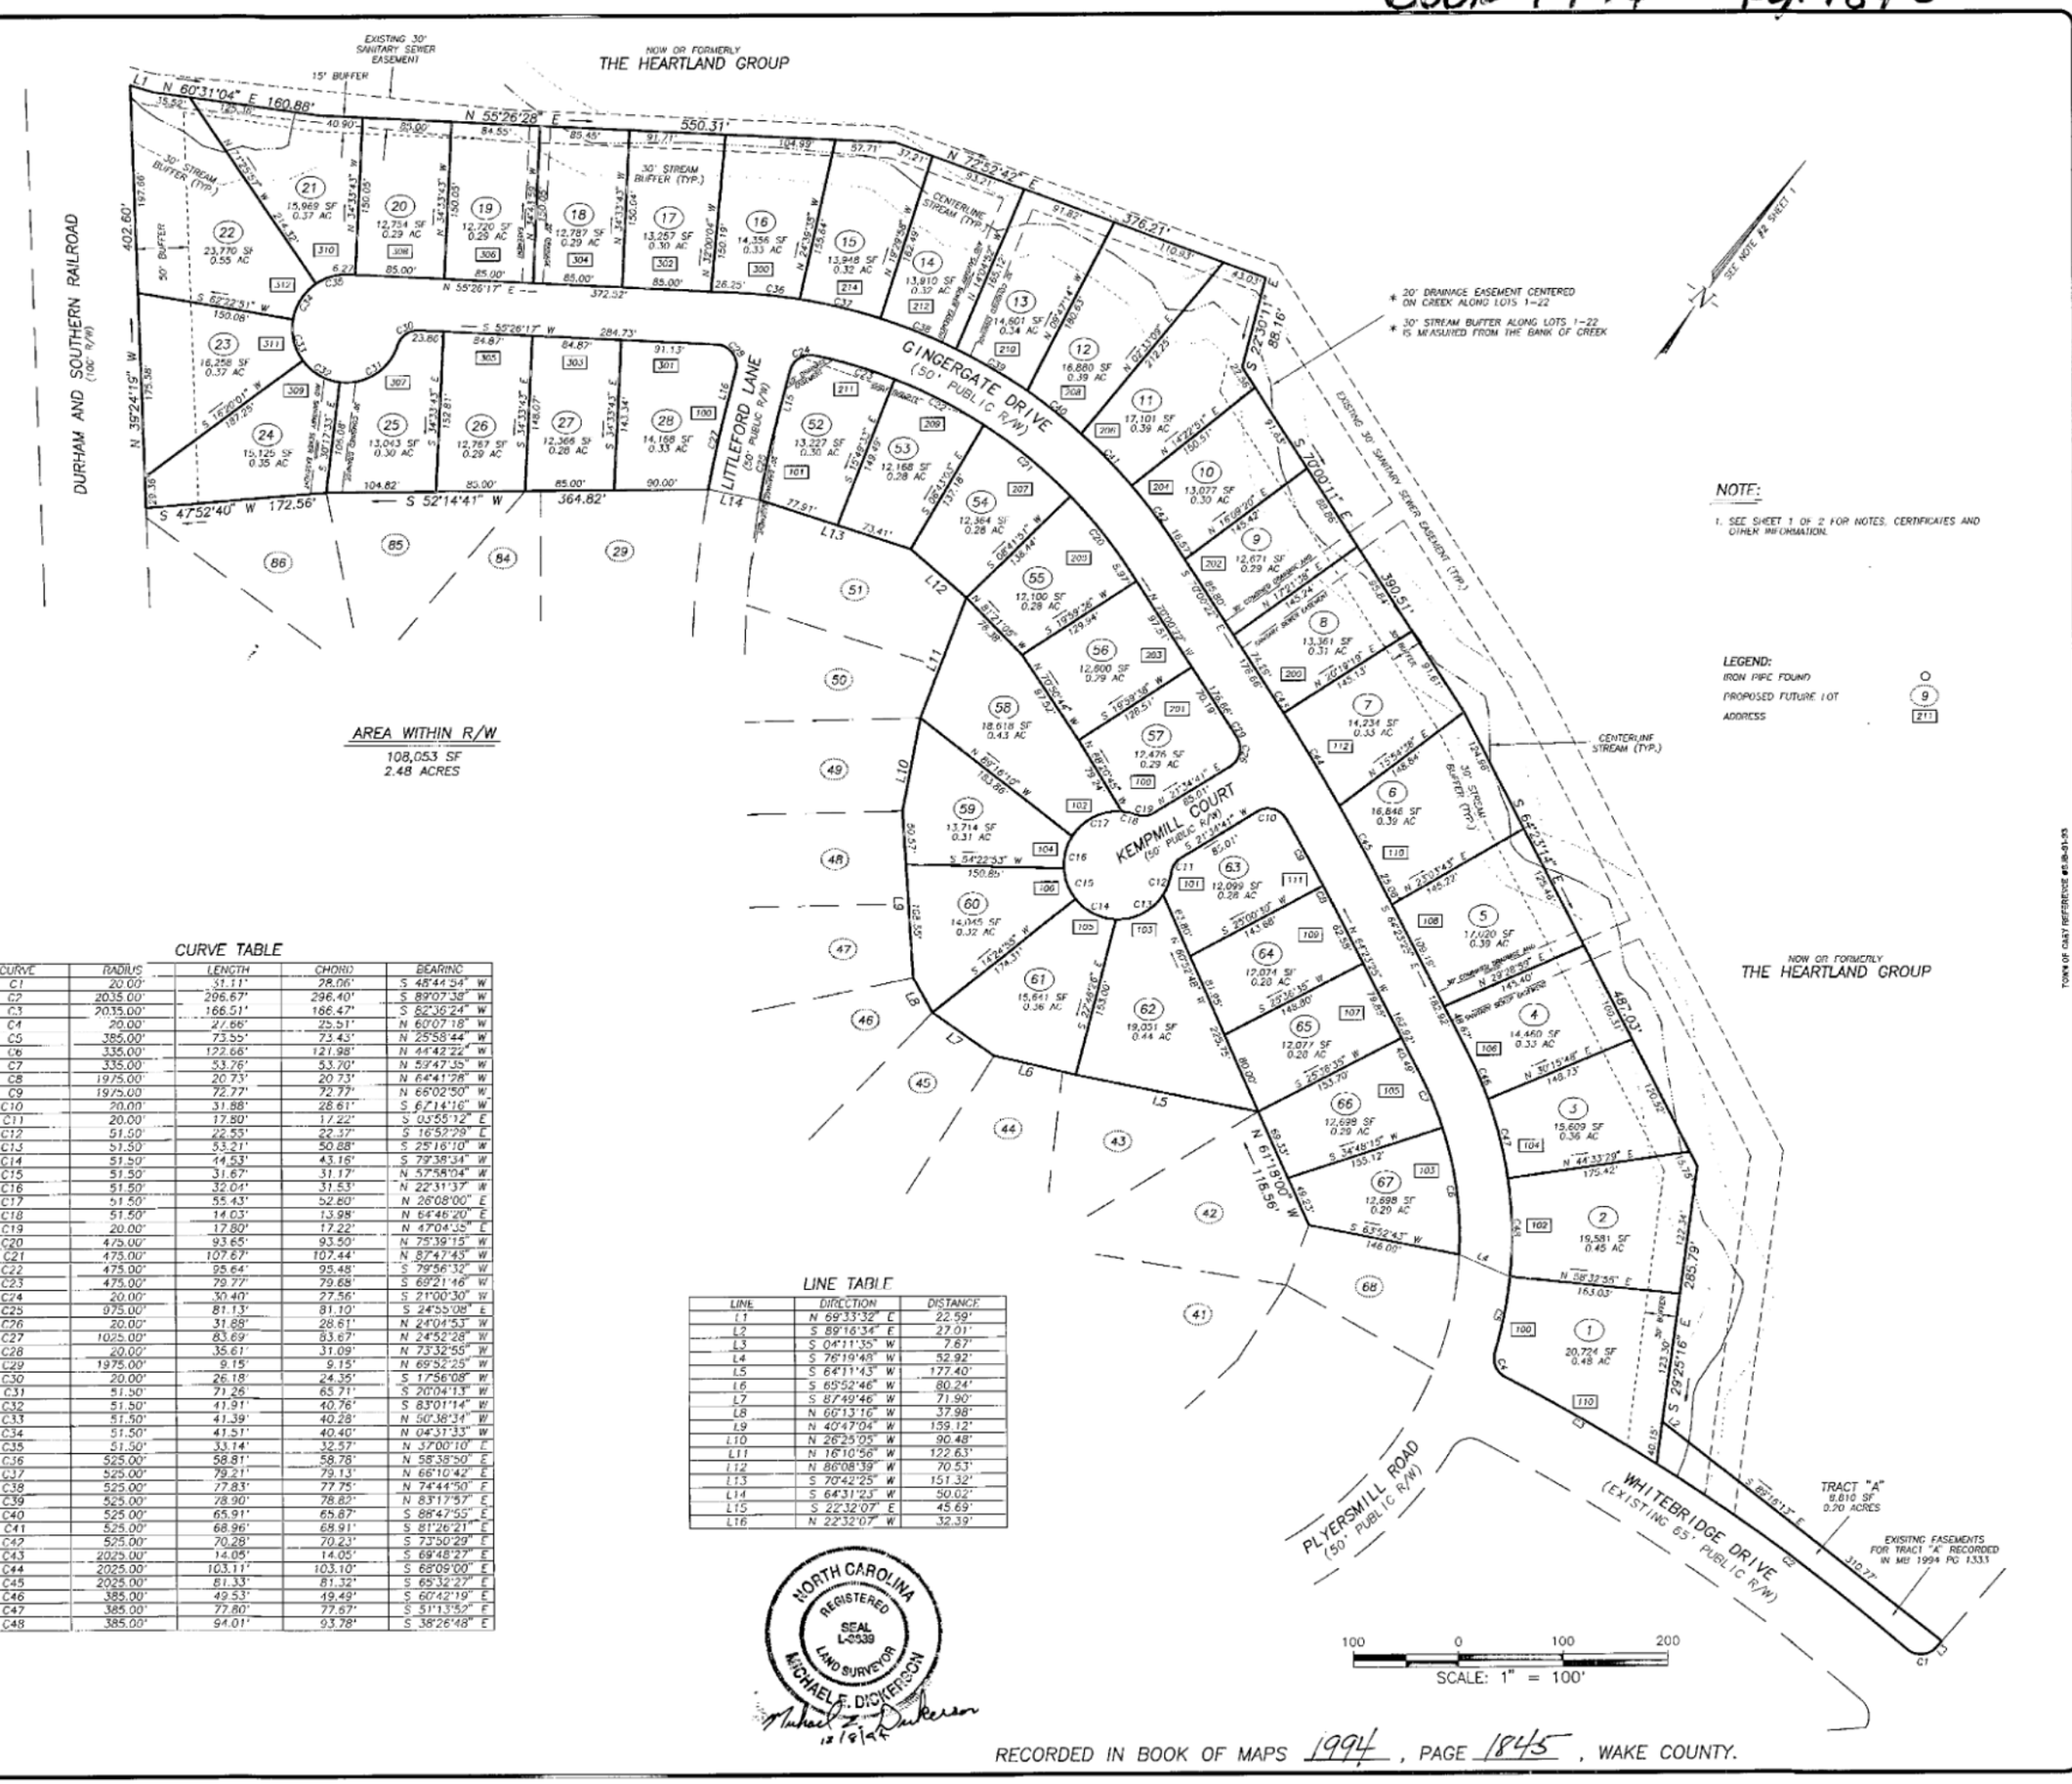

CURVE TABLE

CURVE	RADIUS	LENGTH	CHORD	BEARING
C1	20.00'	31.11'	28.06'	S 45°44'34" W
C2	2035.00'	296.67'	296.40'	S 89°07'38" W
C3	2035.00'	166.51'	166.47'	S 82°36'24" W
C4	20.00'	27.66'	25.51'	N 60°07'18" W
C5	385.00'	73.55'	73.43'	N 25°58'44" W
C6	335.00'	122.66'	121.98'	N 44°42'22" W
C7	335.00'	53.76'	53.70'	N 53°47'35" W
C8	1975.00'	20.73'	20.73'	N 64°41'28" W
C9	1975.00'	72.77'	72.77'	N 66°02'50" W
C10	20.00'	31.88'	28.61'	S 67°14'16" W
C11	20.00'	17.80'	17.22'	S 03°55'12" E
C12	51.50'	22.53'	22.37'	S 16°52'29" E
C13	51.50'	53.21'	50.88'	S 25°16'10" W
C14	51.50'	44.53'	43.16'	S 79°38'34" W
C15	51.50'	31.67'	31.17'	N 57°58'04" W
C16	51.50'	32.04'	31.53'	N 22°31'37" W
C17	51.50'	55.43'	52.80'	N 26°08'00" E
C18	51.50'	14.03'	13.98'	N 64°46'20" E
C19	20.00'	17.80'	17.22'	N 47°04'35" E
C20	475.00'	93.65'	93.50'	N 75°39'15" W
C21	475.00'	107.67'	107.44'	N 87°47'43" W
C22	475.00'	95.64'	95.48'	S 79°56'32" W
C23	475.00'	79.77'	79.68'	S 69°21'46" W
C24	20.00'	30.40'	27.56'	S 21°00'30" W
C25	975.00'	81.13'	81.10'	S 24°55'08" E
C26	20.00'	31.88'	28.61'	N 24°04'53" W
C27	1025.00'	83.69'	83.67'	N 24°52'28" W
C28	20.00'	35.61'	31.09'	N 73°32'55" W
C29	1975.00'	9.15'	9.15'	N 69°52'25" W
C30	20.00'	26.18'	24.35'	S 17°56'08" W
C31	51.50'	71.26'	65.71'	S 20°04'13" W
C32	51.50'	41.91'	40.76'	S 83°01'14" W
C33	51.50'	41.39'	40.28'	N 50°38'34" W
C34	51.50'	41.51'	40.40'	N 04°31'33" W
C35	51.50'	33.14'	32.57'	N 37°00'10" E
C36	525.00'	58.81'	58.78'	N 58°38'50" E
C37	525.00'	79.21'	79.13'	N 66°10'42" E
C38	525.00'	77.83'	77.75'	N 74°44'50" E
C39	525.00'	78.90'	78.82'	N 83°17'57" E
C40	525.00'	65.91'	65.87'	S 88°47'55" E
C41	525.00'	68.96'	68.91'	S 81°26'21" E
C42	525.00'	70.28'	70.23'	S 73°50'29" E
C43	2025.00'	14.05'	14.05'	S 69°48'27" E
C44	2025.00'	103.11'	103.10'	S 68°09'00" E
C45	2025.00'	81.33'	81.32'	S 65°32'27" E
C46	385.00'	49.53'	49.49'	S 60°42'19" E
C47	385.00'	77.80'	77.67'	S 51°13'52" E
C48	385.00'	94.01'	93.78'	S 38°26'48" E

LINE TABLE

LINE	DIRECTION	DISTANCE
L1	N 69°33'32" E	22.59'
L2	S 89°16'34" E	27.01'
L3	S 04°11'35" W	7.67'
L4	S 76°19'49" W	52.92'
L5	S 64°11'43" W	177.40'
L6	S 65°52'46" W	80.24'
L7	S 87°49'46" W	71.90'
L8	N 66°13'16" W	37.98'
L9	N 40°47'04" W	159.12'
L10	N 26°25'05" W	90.48'
L11	N 16°10'56" W	122.63'
L12	N 86°08'39" W	70.53'
L13	S 70°42'25" W	151.32'
L14	S 64°31'23" W	50.02'
L15	S 22°32'07" E	45.69'
L16	N 22°32'07" W	32.39'

NORTH CAROLINA REGISTERED SEAL L-0339 LAND SURVEYOR MICHAEL E. DICKERSON
12/9/94

RECORDED IN BOOK OF MAPS 1994, PAGE 1845, WAKE COUNTY.

Withers & Ravenel
Engineering & Surveying, Inc.
1149 EXECUTIVE CIRCLE, SUITE D
CARY, NORTH CAROLINA 27511
(919) 469-3340, FAX (919) 467-6008

PROJECT:
LOTS 1-28 & 52-67 A PORTION OF
WHITEBRIDGE SUBDIVISION
FORMERLY APPROVED AS CORNERSTONE
CEDAR FORKS TOWNSHIP, WAKE COUNTY, NORTH CAROLINA
SUBDIVISION PLAT FOR PRESTON DEVELOPMENT COMPANY

TOWN OF CARY REFERENCE #12-08-01-05

REVISIONS

NO.	DATE	DESCRIPTION	BY

DATE: 12/8/94
SCALE: 1" = 100'
DESIGNED:
CHECKED: MED
DRAWN: MED
APPROVED: MED
SHEET: 2 or 2
CAD FILE: BD_94064
PROJECT NO: 94021