Sheet Index

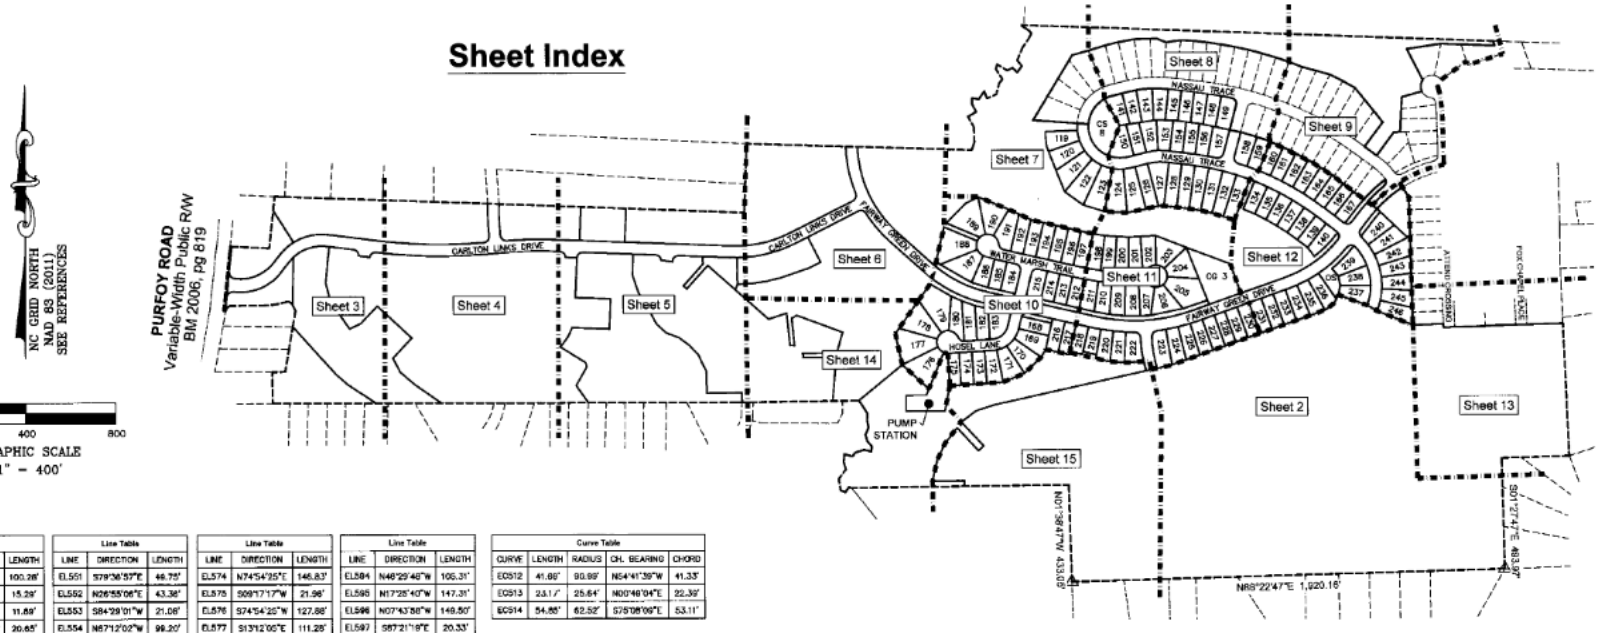

Line Table		
LINE	DIRECTION	LENGTH
EL257	N79°30'47"E	100.28'
EL258	N53°47'25"E	15.29'
EL281	N00°56'15"W	11.89'
EL500	S02°03'56"W	20.65'
EL501	S18°30'10"W	99.76'
EL502	N71°55'54"W	20.00'
EL503	N18°30'10"E	97.02'
EL504	N02°03'56"E	19.50'
EL521	N02°05'44"E	149.00'
EL522	N02°05'44"E	149.00'
EL541	S80°16'17"W	22.32'
EL542	N83°15'26"W	179.69'
EL543	S15°49'39"W	123.88'
EL544	S89°15'35"W	18.38'
EL545	N15°49'39"E	32.02'
EL546	S83°19'28"E	199.52'
EL547	S14°38'26"W	20.19'
EL548	S26°55'06"W	53.00'
EL549	N79°36'57"W	70.61'
EL550	N26°54'52"E	20.88'

Line Table		
LINE	DIRECTION	LENGTH
EL551	S79°36'57"E	46.75'
EL552	N26°55'06"E	43.38'
EL553	S84°29'01"W	21.06'
EL554	N67°12'02"W	99.20'
EL555	N22°47'58"E	20.00'
EL556	S67°12'02"E	85.72'
EL557	S12°55'23"W	20.30'
EL558	S27°25'42"W	13.70'
EL559	S03°40'51"W	160.44'
EL560	N03°41'56"E	162.33'
EL561	N27°25'42"E	15.80'
EL562	S21°17'39"W	158.89'
EL563	S00°56'15"E	109.87'
EL564	N00°56'15"W	21.48'
EL566	S60°02'54"W	46.06'
EL567	S42°56'47"E	43.39'
EL568	N08°46'10"W	21.45'
EL569	N60°02'54"E	37.21'
EL571	N25°48'29"E	207.39'
EL572	N59°17'38"E	57.75'

Line Table		
LINE	DIRECTION	LENGTH
EL574	N74°54'25"E	146.83'
EL575	S09°17'17"W	21.96'
EL576	S74°54'25"W	127.88'
EL577	S13°12'00"E	111.28'
EL578	N21°17'39"E	164.06'
EL579	S30°19'44"E	21.00'
EL580	N16°32'02"E	16.88'
EL581	S77°02'14"E	283.40'
EL582	S07°30'06"W	20.06'
EL583	N77°02'14"W	276.52'
EL584	N16°32'02"E	10.02'
EL585	S87°54'41"W	108.01'
EL586	S82°27'10"W	179.64'
EL587	N82°25'08"E	177.93'
EL588	N83°36'21"E	108.54'
EL589	N87°54'41"E	110.48'
EL590	S18°51'10"W	171.19'
EL591	N90°00'00"W	12.50'
EL592	N04°39'39"W	72.46'
EL593	N51°41'34"W	124.54'

Line Table		
LINE	DIRECTION	LENGTH
EL594	N46°29'48"W	106.31'
EL595	N17°25'40"W	147.31'
EL596	N07°43'56"W	149.50'
EL597	S87°21'18"E	20.33'
EL598	S07°43'56"E	144.14'
EL599	N17°25'40"W	140.42'
EL600	N46°32'12"W	101.00'
EL601	S33°43'28"E	20.39'
EL602	S55°01'54"W	115.87'
EL603	S14°24'51"E	110.74'
EL604	N14°24'51"W	138.33'
EL605	N55°01'54"E	133.70'
EL626	N46°32'56"E	126.08'

Curve Table				
CURVE	LENGTH	RADIUS	CH. BEARING	CHORD
EC512	41.66'	90.99'	N54°41'39"W	41.33'
EC513	23.17'	25.64'	N00°46'04"E	22.39'
EC514	54.86'	62.52'	S75°08'09"E	53.11'

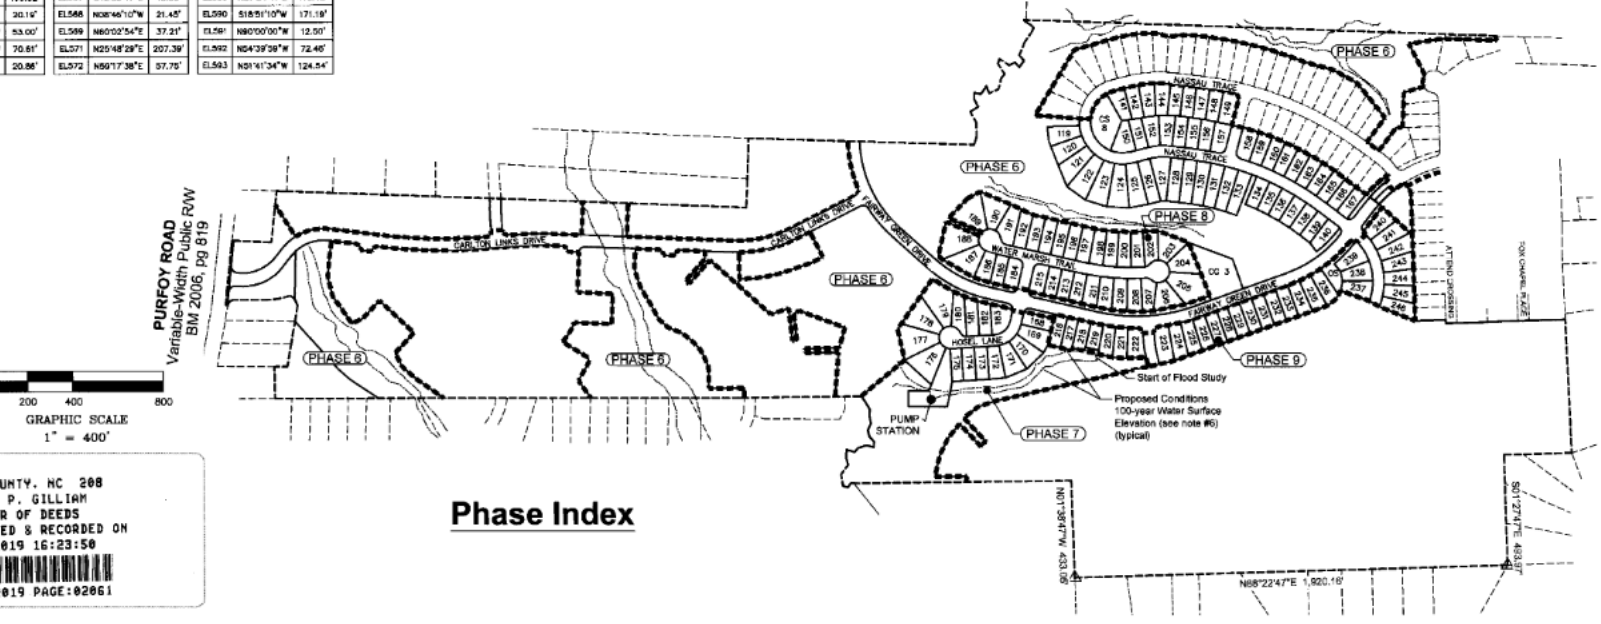

Phase Index

WAKE COUNTY, NC 208
CHARLES P. GILLIAM
REGISTER OF DEEDS
PRESENTED & RECORDED ON
11/22/2019 16:23:50
BOOK:BM2019 PAGE:02061

BOOK 2019 , PAGE 2061

NORTH CAROLINA PROFESSIONAL SEAL L-4516 LAND SURVEYOR MATTHEW A. HAYES
10/31/19

LEGEND

- Property Line
- Property Line Surveyed by Others
- Existing Monumentation
- Iron Pipe Set
- Mathematical Point
- R/W Right-of-Way
- SFHA Special Flood Hazard Area
- DB / PB Deed Book / Plat Book
- Esmt Easement
- SDT Sight Distance Triangle
- PuUE Public Utility Easement
- PrDE Private Drainage Easement
- PuDE Public Drainage Easement
- (0.00') Tie Distance (Chord Distance)
- SB Setback
- OS Open Space
- CG Common Green
- Matchlines
- Phase Lines
- Proposed 100 Year Flood
- Wetlands

HIDDEN VALLEY SUBDIVISION
PHASES 6, 7,8 & 9
MAJOR SUBDIVISION PLAT

Town of Fuquay-Varina	Middle Creek Township	Wake County	North Carolina	Date: Jun 24, 2019	Drawn by: BAC	Checked by: MAH

SURVEYED by

MSS LAND CONSULTANTS
6110 Saint Giles St. Suite E
Raleigh, NC 27612
Phone (919) 510-4464
Fax (919) 510-0102
Email: governor@msland.com
"Committed to Total Quality Service"
Firm Licensed # C-2070

G:_PULTE\PHI-17-06\dwg\Boundary\HV-Phase6789-revI.dwg