

MINOR SUBDIVISION FOR RAYE STRICKLAND GOLD MINE TOWNSHIP FRANKLIN COUNTY NORTH CAROLINA

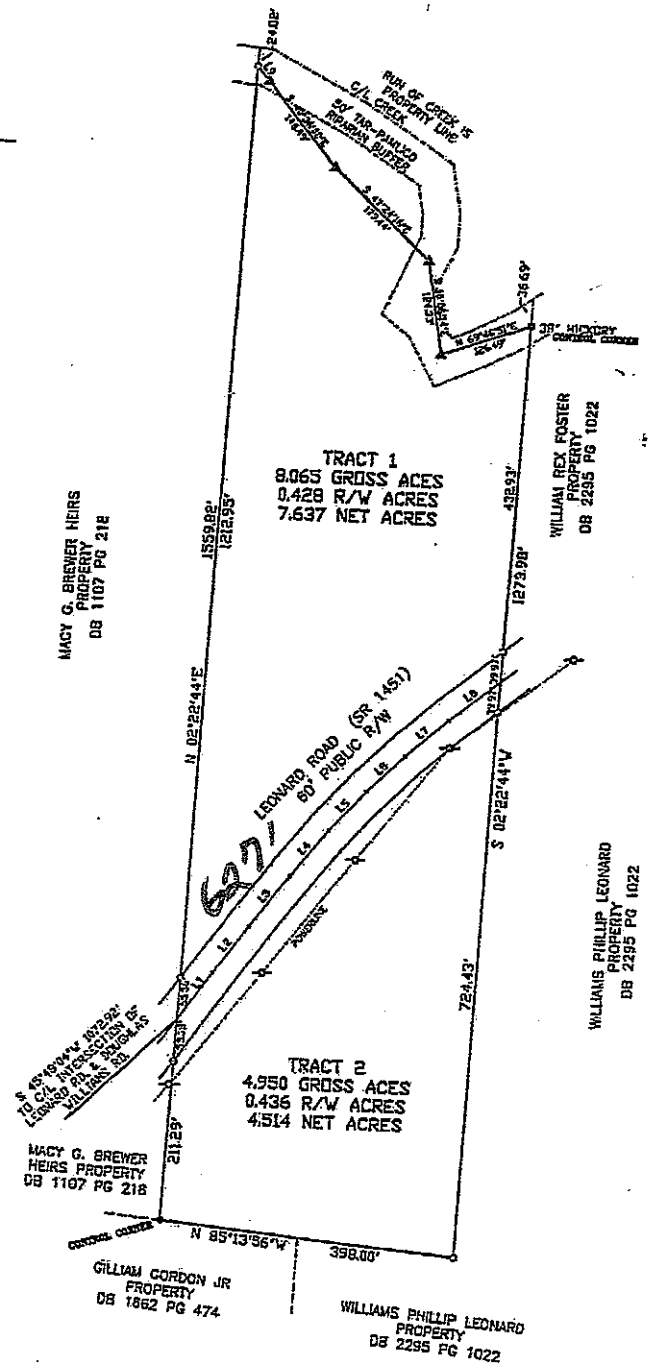

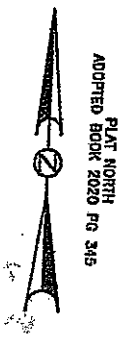

Course	Bearing	Distance
L1	N 35°11'00" E	77.70'
L2	N 36°21'38" E	79.28'
L3	N 37°54'19" E	88.78'
L4	N 39°12'43" E	80.39'
L5	N 42°18'45" E	72.01'
L6	N 45°19'31" E	69.47'
L7	N 48°38'54" E	75.60'
L8	N 51°01'25" E	85.89'
L9	S 40°25'58" E	25.18'

I HEREBY CERTIFY THAT THE SUBDIVISION PLAT SHOWN HEREON HAS BEEN FOUND TO COMPLY WITH THE SUBDIVISION REGULATIONS OF FRANKLIN COUNTY, WITH ALL VARIANCES NOTED IN THE MINUTES OF THE FRANKLIN COUNTY PLANNING BOARD, THAT ALL EASEMENTS, SHOWN HEREON, ARE ACCEPTED BY FRANKLIN COUNTY, SUBJECT TO APPROVAL BY THE N.C. DEPARTMENT OF TRASPORTATION, WHICH ASSUMES NO RESPONSIBILITY TO OPEN OR MAINTAIN THE SAME, AND THAT THIS MAP HAS BEEN APPROVED FOR RECORDING IN THE OFFICE OF THE REGISTER OF DEEDS.

SUBDIVISION ADMINISTRATOR DATE

APPROVAL EXPIRES IF NOT RECORDED ON OR BEFORE _____ AND MUST BE SUBMITTED FOR REAPPROVAL

State of North Carolina
County of _____

I, _____, Review Officer of _____ County, certify that the map or plat to which this certification is affixed meets all statutory requirements for recording as required by GS 47-30.

Review Officer

Date _____

LEGEND
- △ NEW MAG NAIL
- ⊠ PVC IN CONCRETE
- ⊙ EXISTING IRON PIPE
- ○ NEW IRON PIPE
- ▲ NEW 6" NAIL
- -o- POWER POLE

0 150 300 450
HIC SCALE - FEET
/MAPS\R\RAYE STRICKLAND\MINOR DIVISION LEONARD RD.DWG

DRAWN BY: DOW & BGW
CHECKED BY: DOW
DATE: 12-10-2025
SCALE: 1" = 150'
JOB: JHP1624 CF